


Physical Adaption Grant

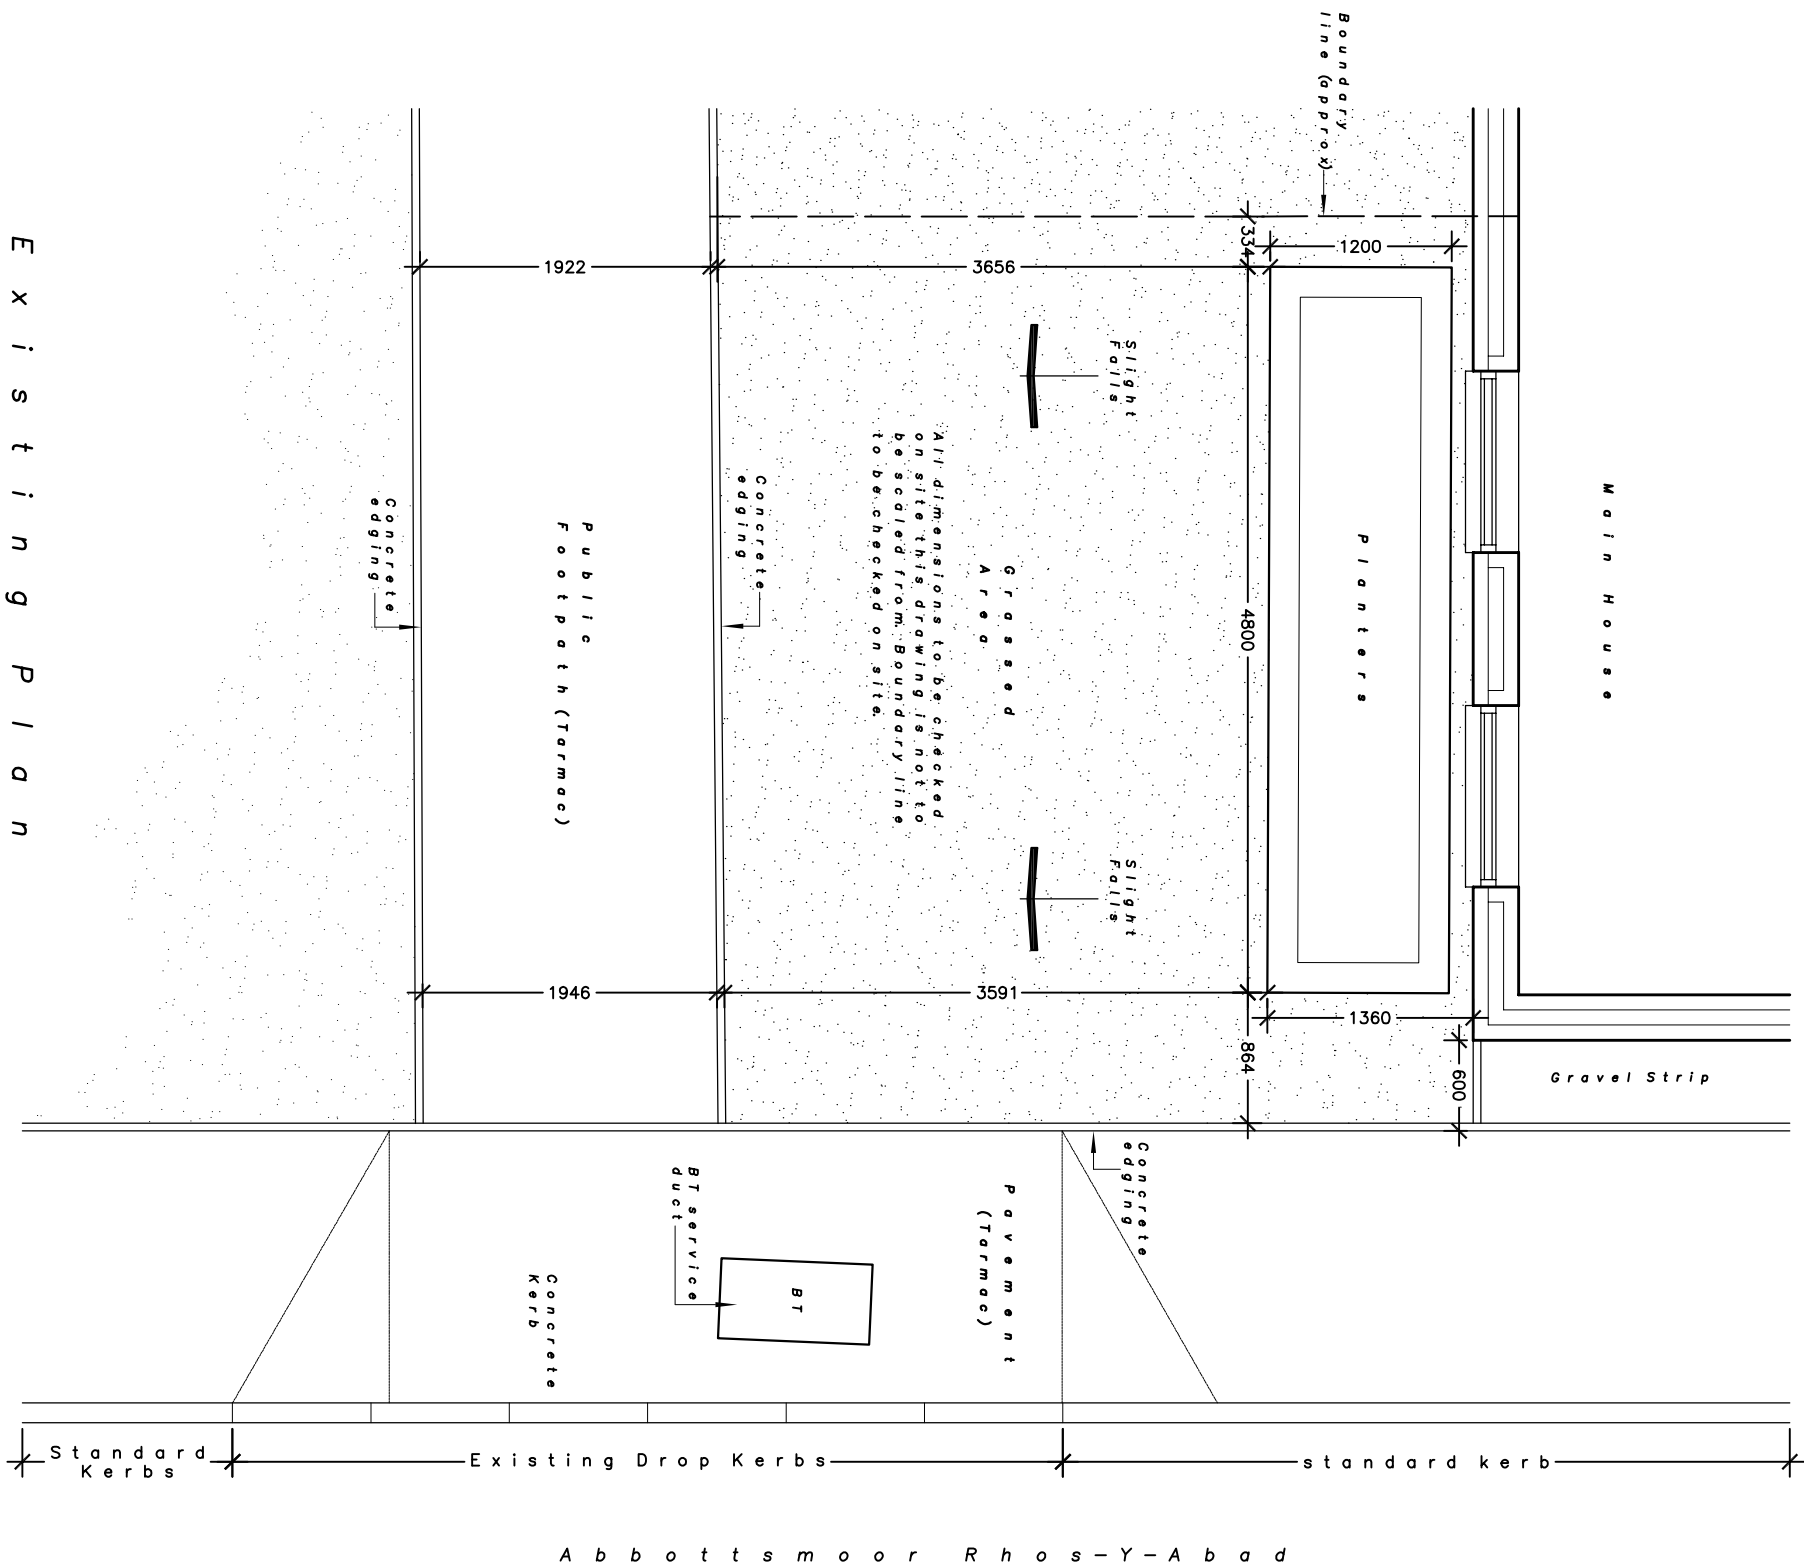

- Notes**
1. All dimensions in millimetres unless otherwise stated.
 2. Do not scale from this drawing. All measurements and levels are to be checked on site.
 3. Any discrepancies are to be raised with the project surveyor.



Coastal Housing Group
Maintenance Department
3rd Floor
220 High Street
Swansea
SA1 1NW

Project:
Master Alfie Pritchard
c/o Miss Hoyley Pritchard
128 Rhos-Y-Abod (Abbotsmoor)
Boglan
Port Talbot SA12 6DT

Description:
Existing Plan Of Front Garden

Drawn: K J E	Checked:
Scale: 1: 50	Date: July 2021
Drawing No: RHOS5983012800/01	Revision: