


Notes

1. All dimensions in millimetres unless otherwise stated.
2. Do not scale from this drawing
3. Any discrepancies are to be checked on site.
4. All measurements and levels are to be checked on site.
5. All discrepancies are to be checked on site.
6. All discrepancies are to be checked on site.
7. All discrepancies are to be checked on site.
8. All discrepancies are to be checked on site.
9. All discrepancies are to be checked on site.
10. All discrepancies are to be checked on site.



Coastal Housing Group Maintenance Department 3rd Floor 220 High street Swansea SA1 1NW	
Project: Master Alfie Pritchard c/o Miss Hoyley Pritchard 128 Rhos-Y-Abad (Abbotsmoor) Boglan Port Talbot SA12 6DT	Description: Proposed Plan Of Front Driveway & Vehicular Crossover
Drawn: K K J E	Checked:
Scale: 1: 50	Date: July 2021
Drawing No: RHOS5983012800/02	Revision