
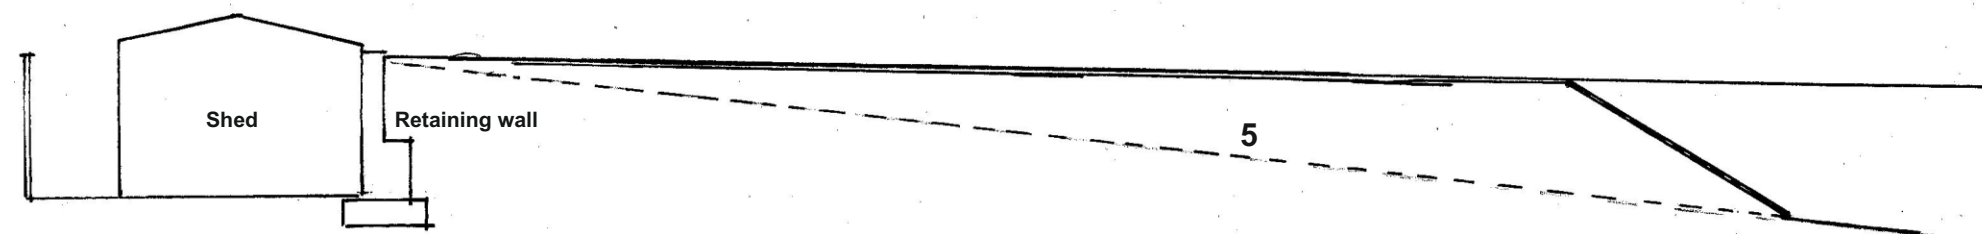


Legend:-

- 1 - Grasscrete or similar finish
- 2 - Crash barrier (motorway standard)
- 3 - Strataweb Cellular Confinement (3 dimensional cello confinement system manufactured from textured and perforated light density polyethylene [HDPE] strips that are ultrasonically webbed together to create a strong lightweight expendable panel)
- 4 - 1.00 metre high fence with 1.00 high gate
- 5 - Previous level of the ground

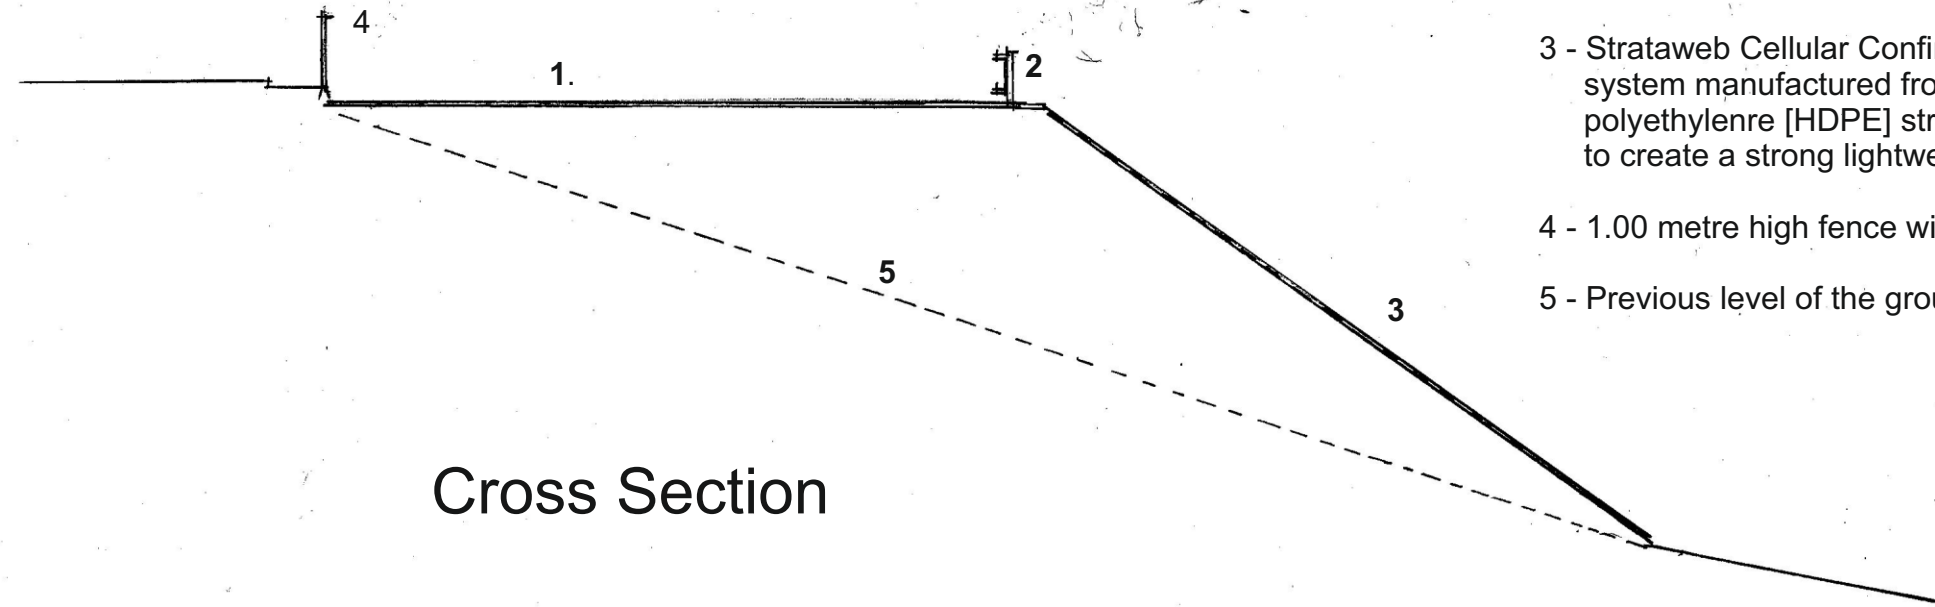

Ron Bagshaw & Associates Ltd.

Architectural Design & Planning Consultants



Wood Field House
1b Rosser Terrace
Cilfrew
Neath, SA10 8LH

Contact Details -
01639 632822 (Office)
07870 863859 (Mobile)
mail@ronbagshaw.co.uk

Drawing No: SW/2021/03

Scale: 1:100 @ A3

Date: August 2021

Notes/Revisions

Proposal: Retention of fill material.

Location: Land adjacent to 1E New road, Cilfrew, Neath SA10 8LL.

Client: Mr Steven Woolfe, 1E New Road, Cilfrew, Neath SA10 8LL.

Title: Cross and Longitudinal Sections.