


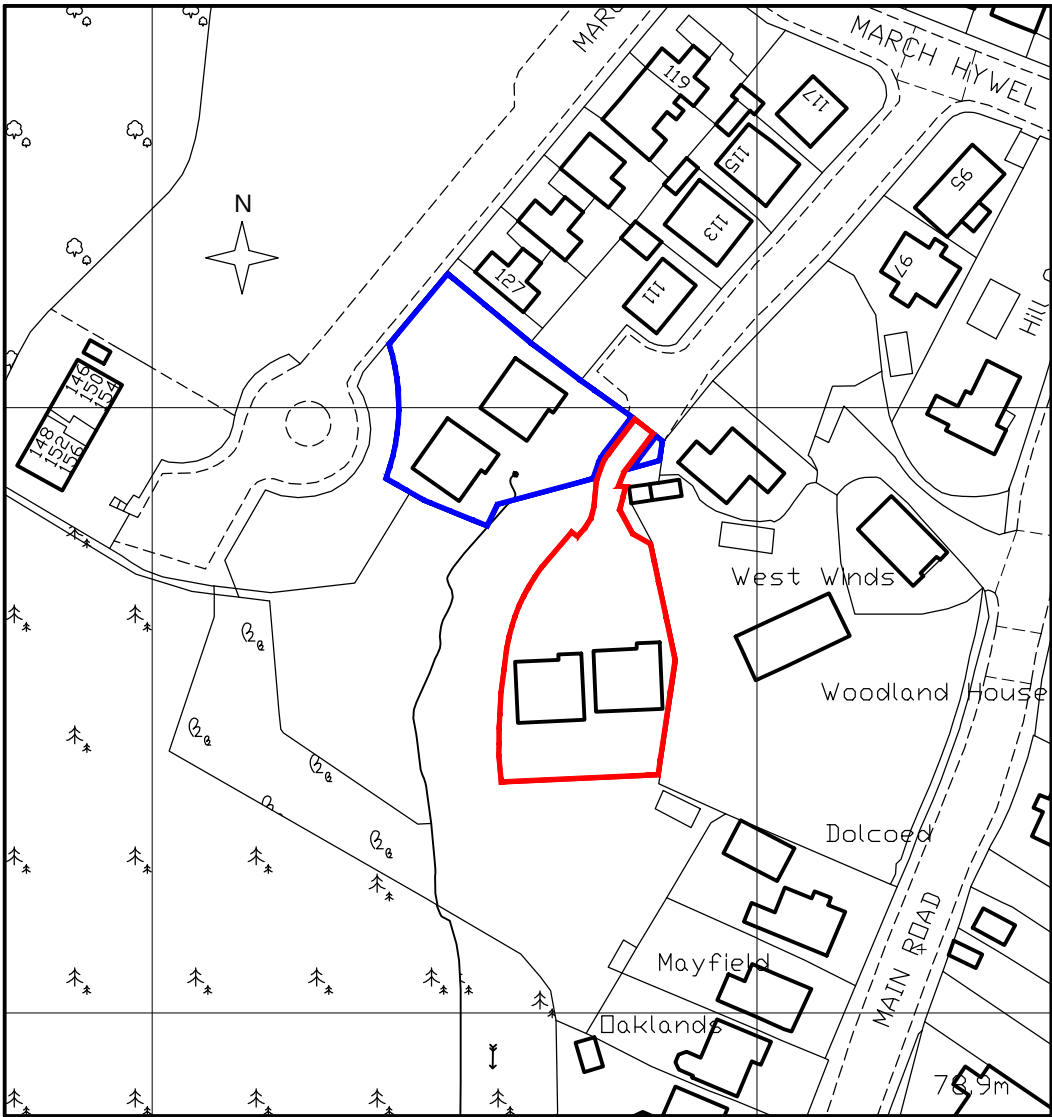

Site Location Plan, Scale 1:1250



Block Plan, Scale 1:500

A3

Planning issue

CHRIS DIAMOND BSc MRICS CHARTERED BUILDING SURVEYOR 3 Brynmill Terrace, Brynmill Lane, Swansea Tel. No: 07713 094505 Email: chris@cdcconsulting.co.uk 	Client		Drawing Title	Scale	Rev:
	Pass Property & Development Ltd.			As shown	
	Job Title			Date	
	Proposed new Dwellings at March Hywell, Cilfrew, Neath			Drg. No.	
			Site Location & Block Plans Plots A & B	June 2021	A: 21.07.2021: Planning issue
				CD / 2015 / 01	