



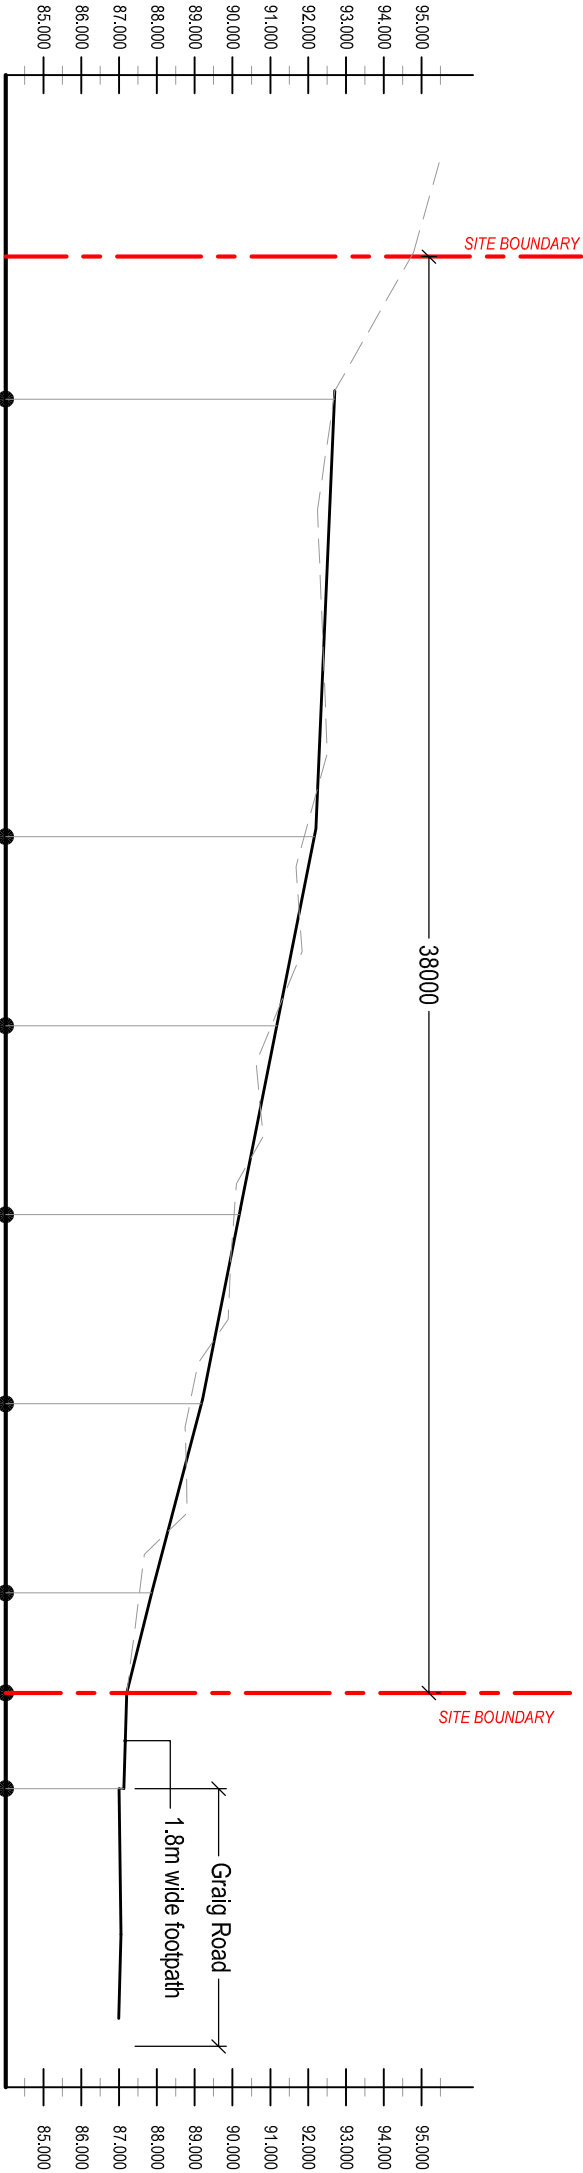

EXISTING SITE SECTION

Scale 1:200

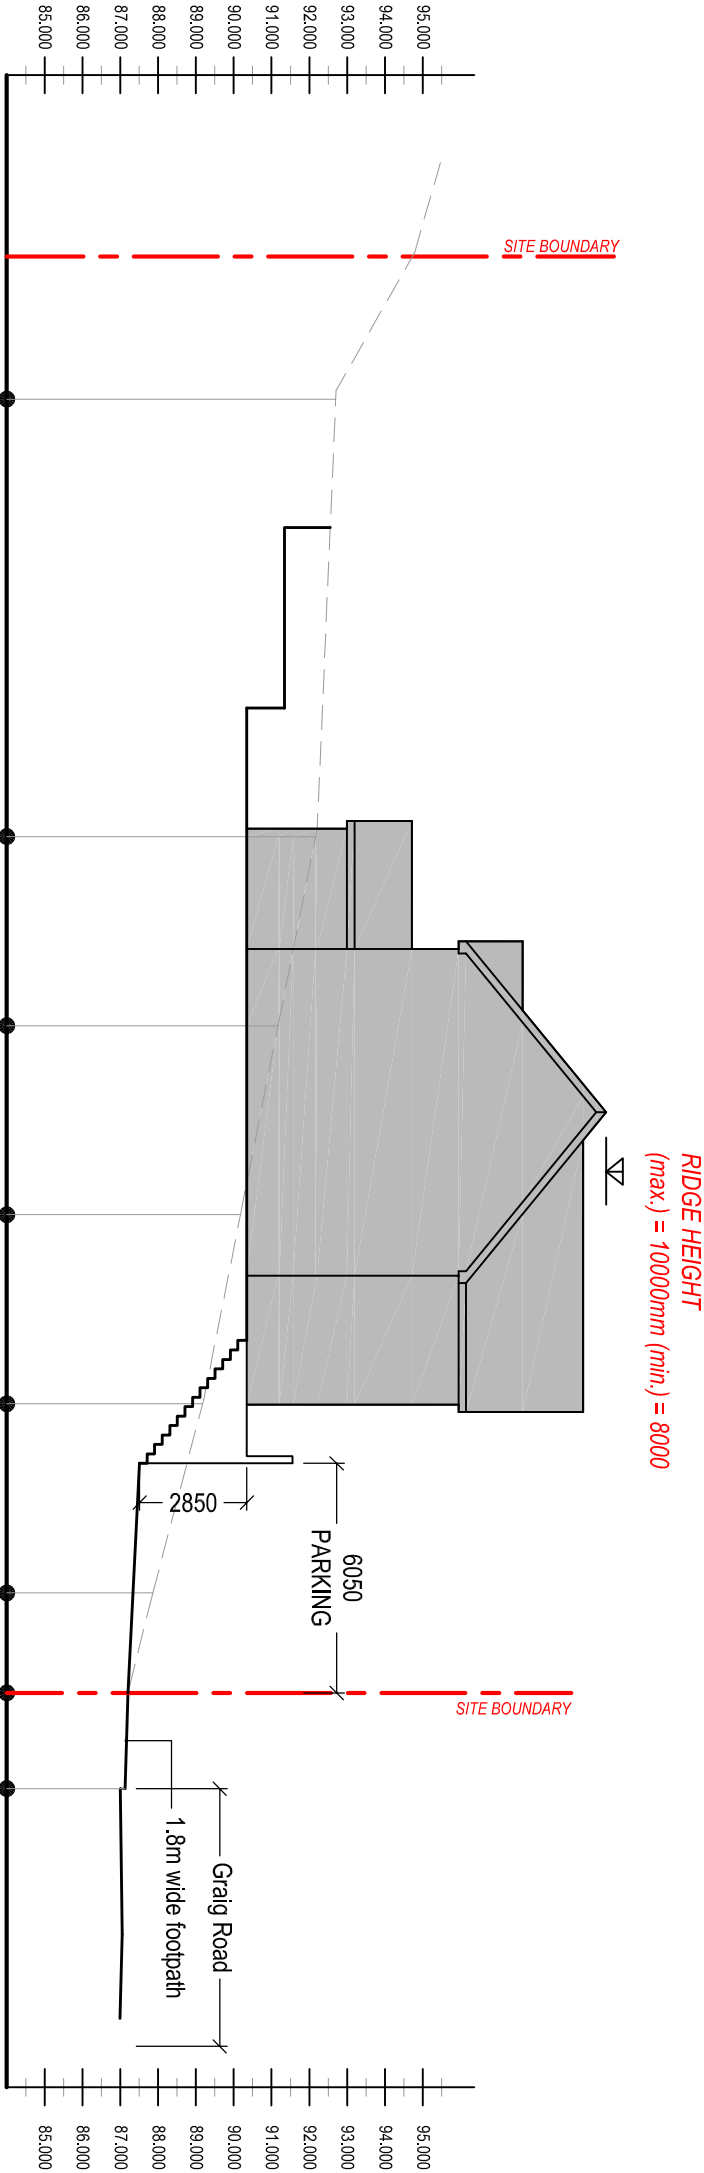

PROPOSED SITE SECTION

Scale 1:200

INDICATIVE LAYOUT
- FOR GUIDANCE ONLY -

 Cwm Planning & Design Ltd. (architectural and Draughting Services)		Client: Donna Colwill 22A Cilmaengwyn Road Cilmaengwyn Pontardawe SA8 4QL		Project Title: PROPOSED RESIDENTIAL DWELLINGS (2 No.) on Land adj. to 'CAMELOT' Graig Road Godre'r Graig Neath Port Talbot		General Notes: 1. Do not scale from this drawing, take figured dimensions only. 2. Dimensions are in millimeters unless otherwise stated.		Drawing Title: EXISTING & PROPOSED SITE SECTIONS	
Drawing Issue:		Drawing No: 003		Revision: A		Date: 16-02-2021		Revised: 09-07-2021	
OUTLINE PLANNING		Scale(s): 1:200		Paper Size: A3					