


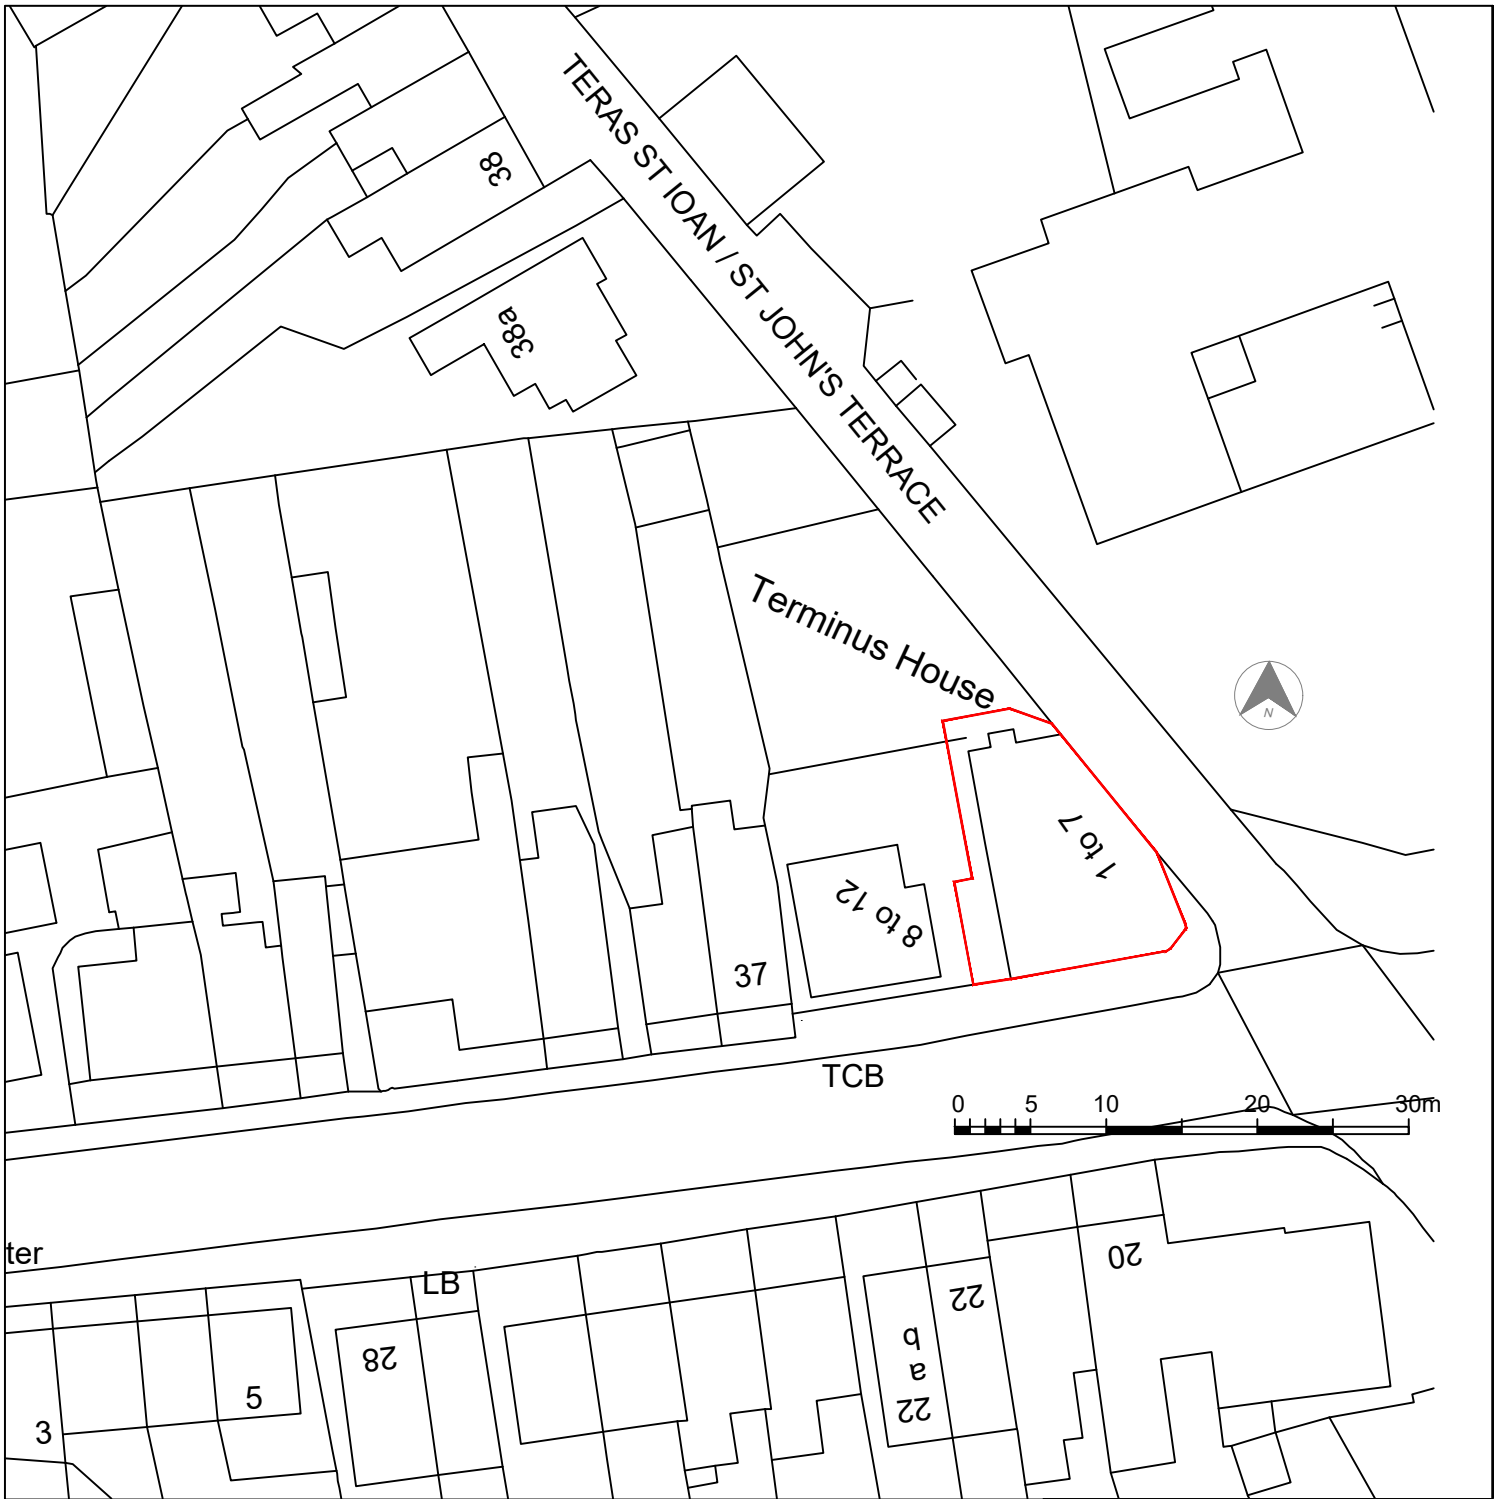

BUCKMASTERBATCUP

Architects Ltd.

CLIENT:
Family Housing Assoc

PROJECT TITLE:
**1 - 7 St. Johns Terrace,
Neath Abbey**

DRAWING TITLE:
Location Plan

SCALE: **1:500 @A4** DATE: **July 2021**

SWANSEA
70 Walter Road
Swansea, SA1 4QA
T - 01792 466060
F - 01792 644646
www.bbarch.co.uk
info@bbarch.co.uk

LONDON
One Kingdom Street
Paddington Central
London, W2 6BD

BBA 839.I /03

NOTES/AMENDMENTS:

Revision

Date

©
This Drawing is Copyright.
Note: All dimensions to be checked on site
and not to be scaled from drawing.