
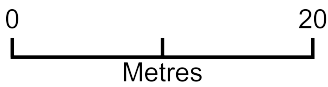


Superseded

Lean-to Conservatory 3 Severn Crescent SA12 6SY

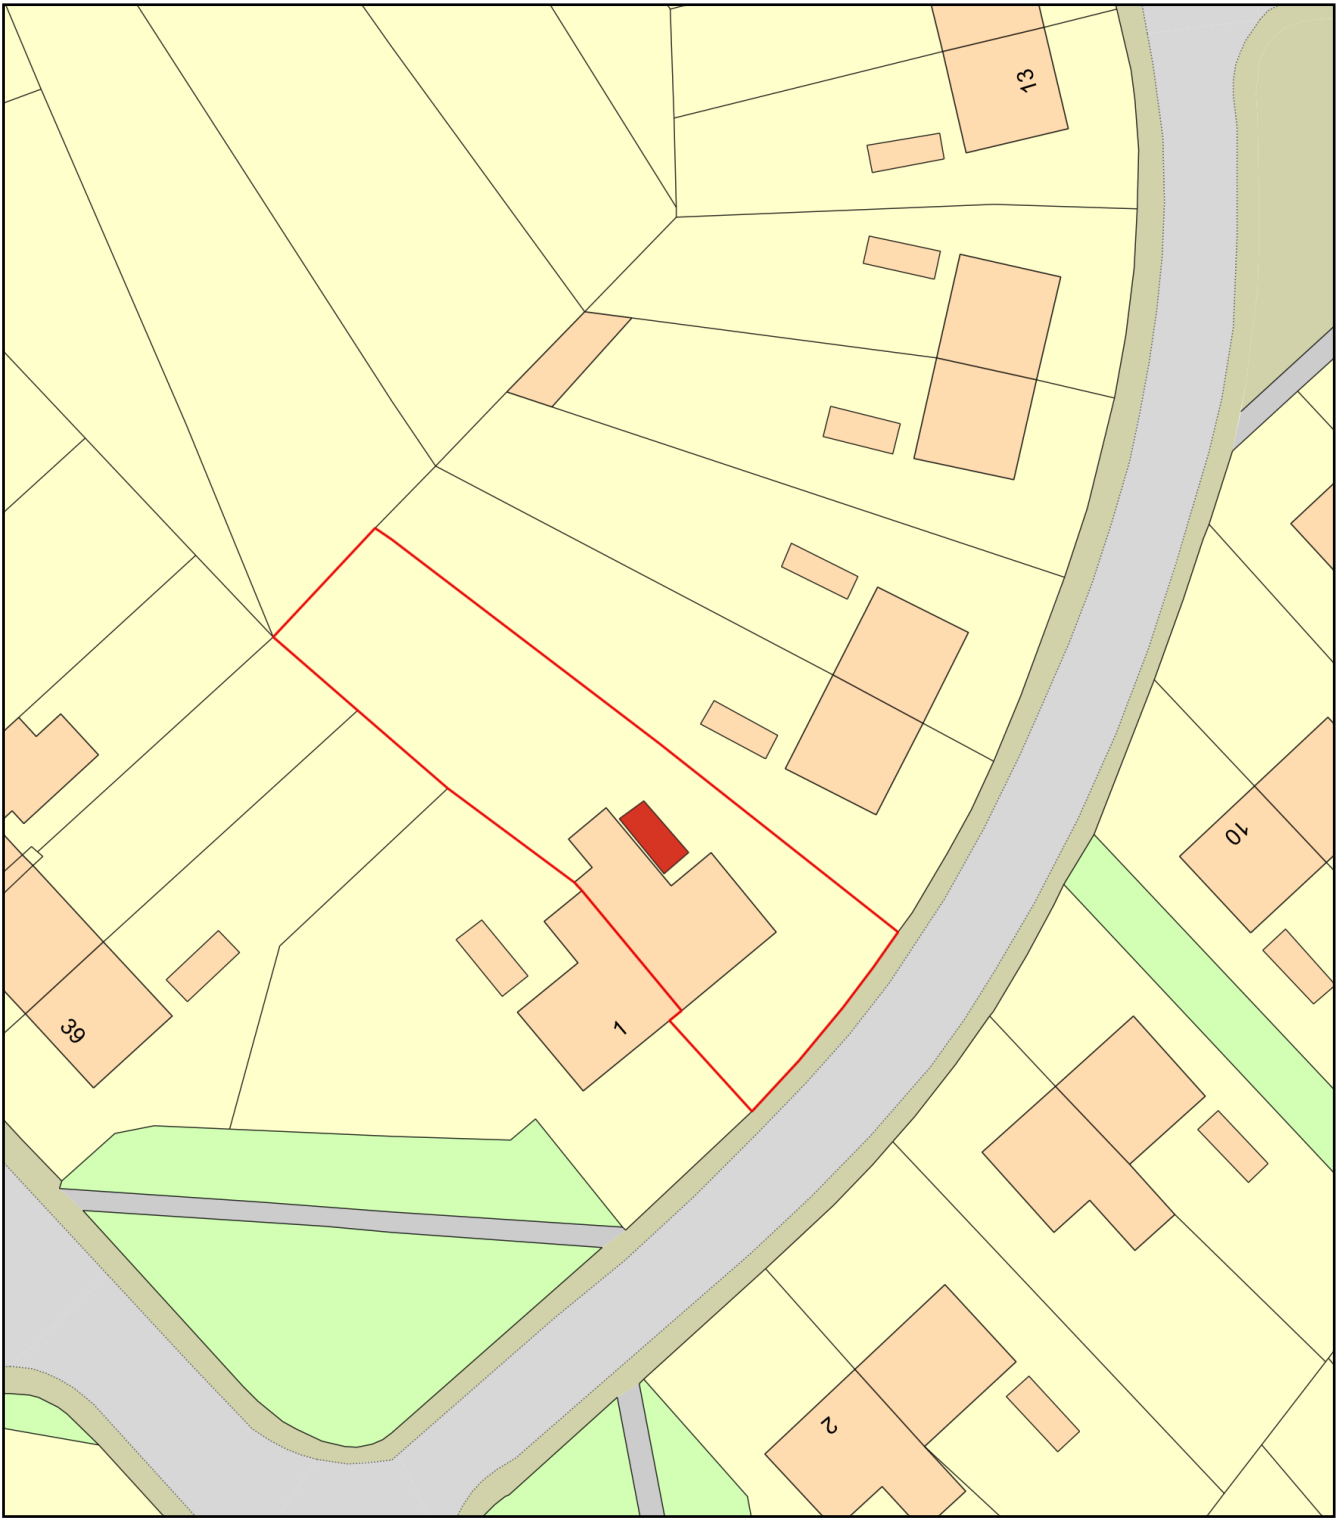

Plan Produced for: Darwin Guerrero
Date Produced: 27 Jul 2021
Plan Reference Number: TQRQM21208163720792
Scale: 1:500 @ A4