




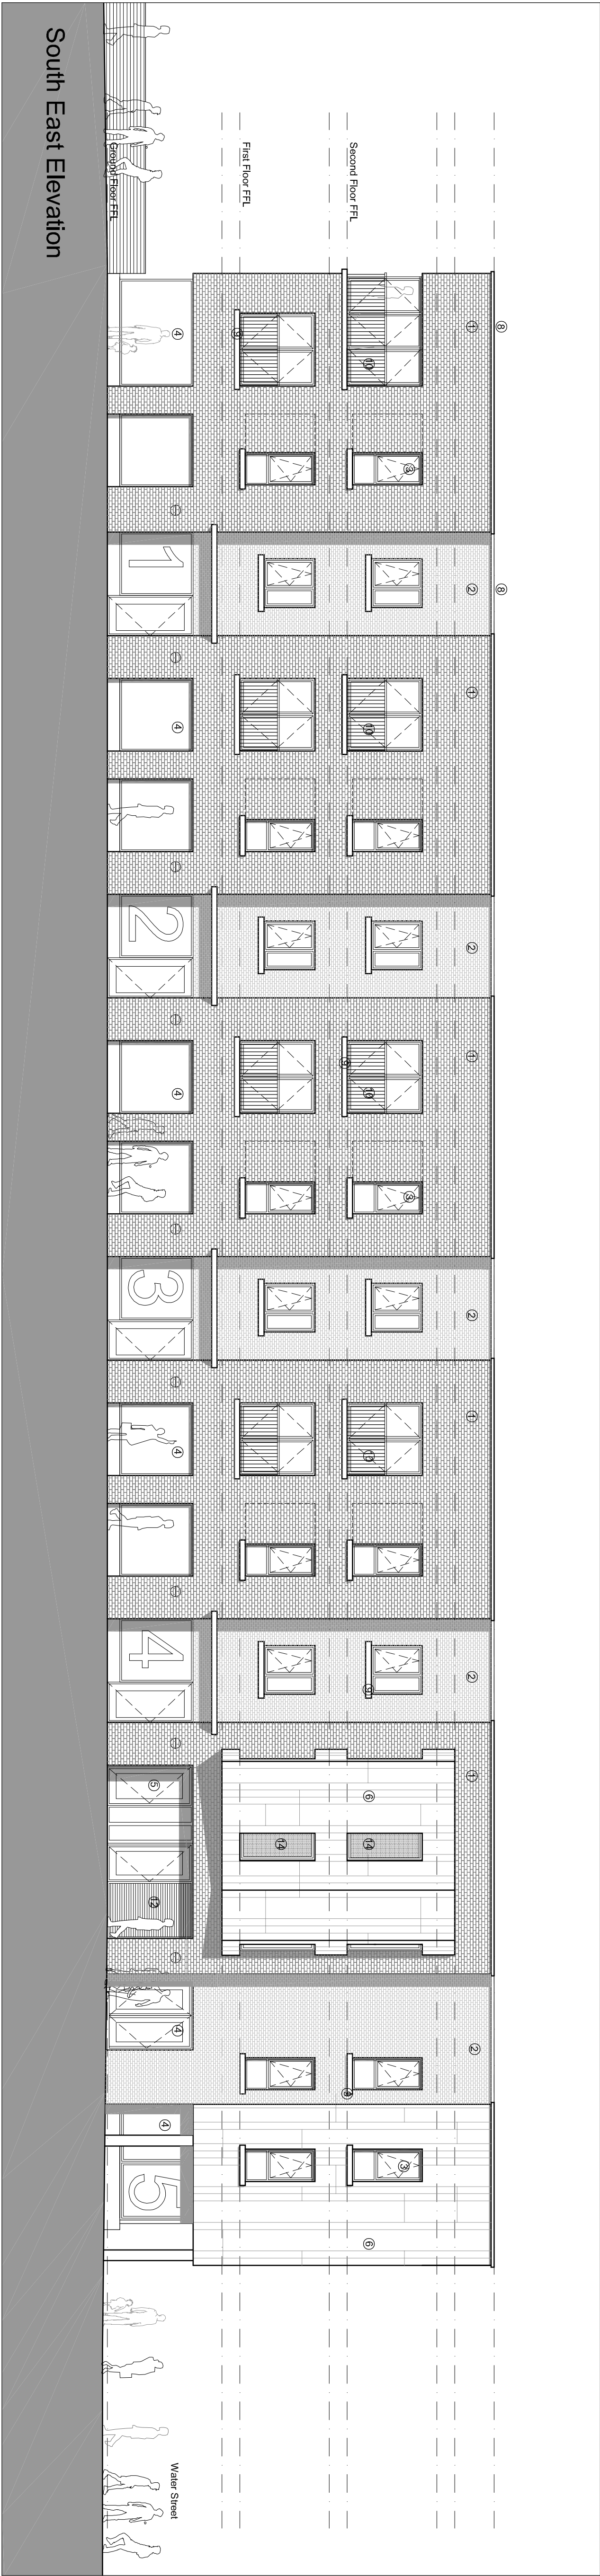


South East Elevation

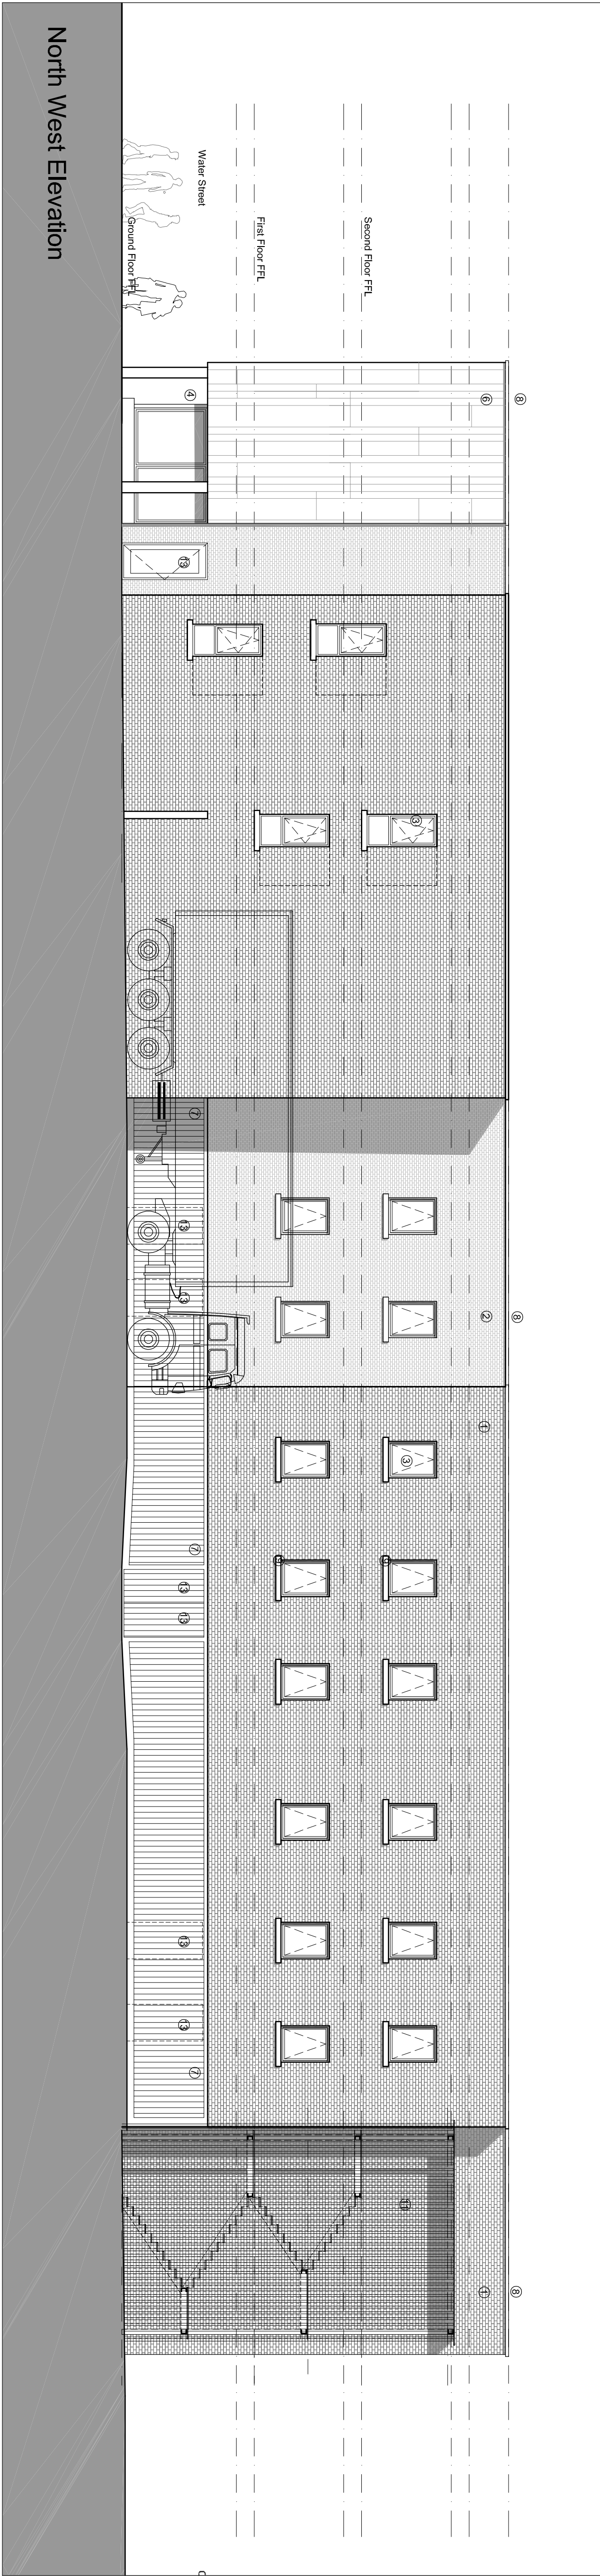

North West Elevation

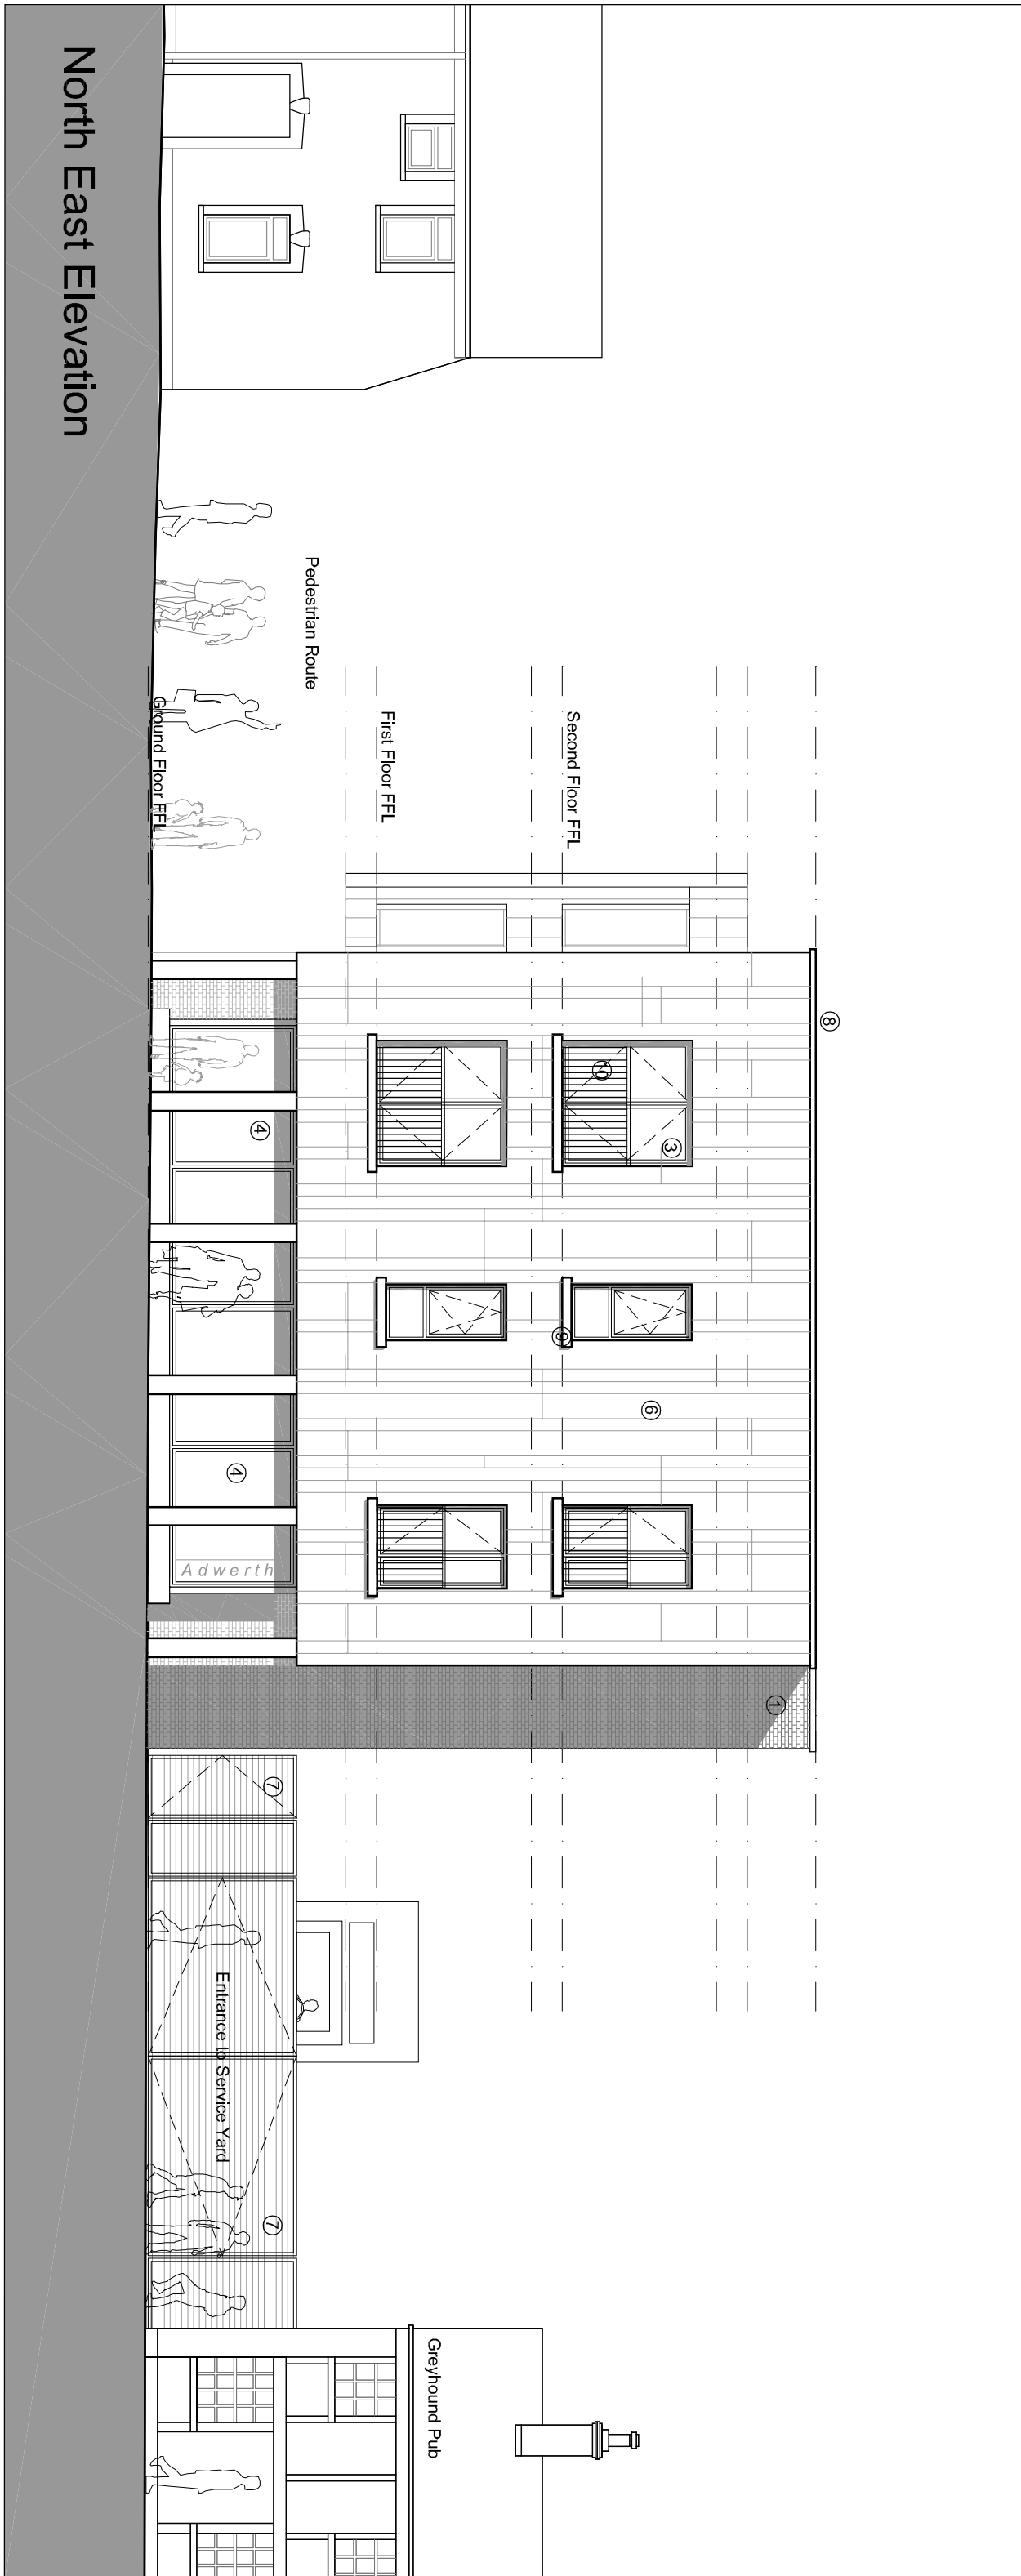

North East Elevation

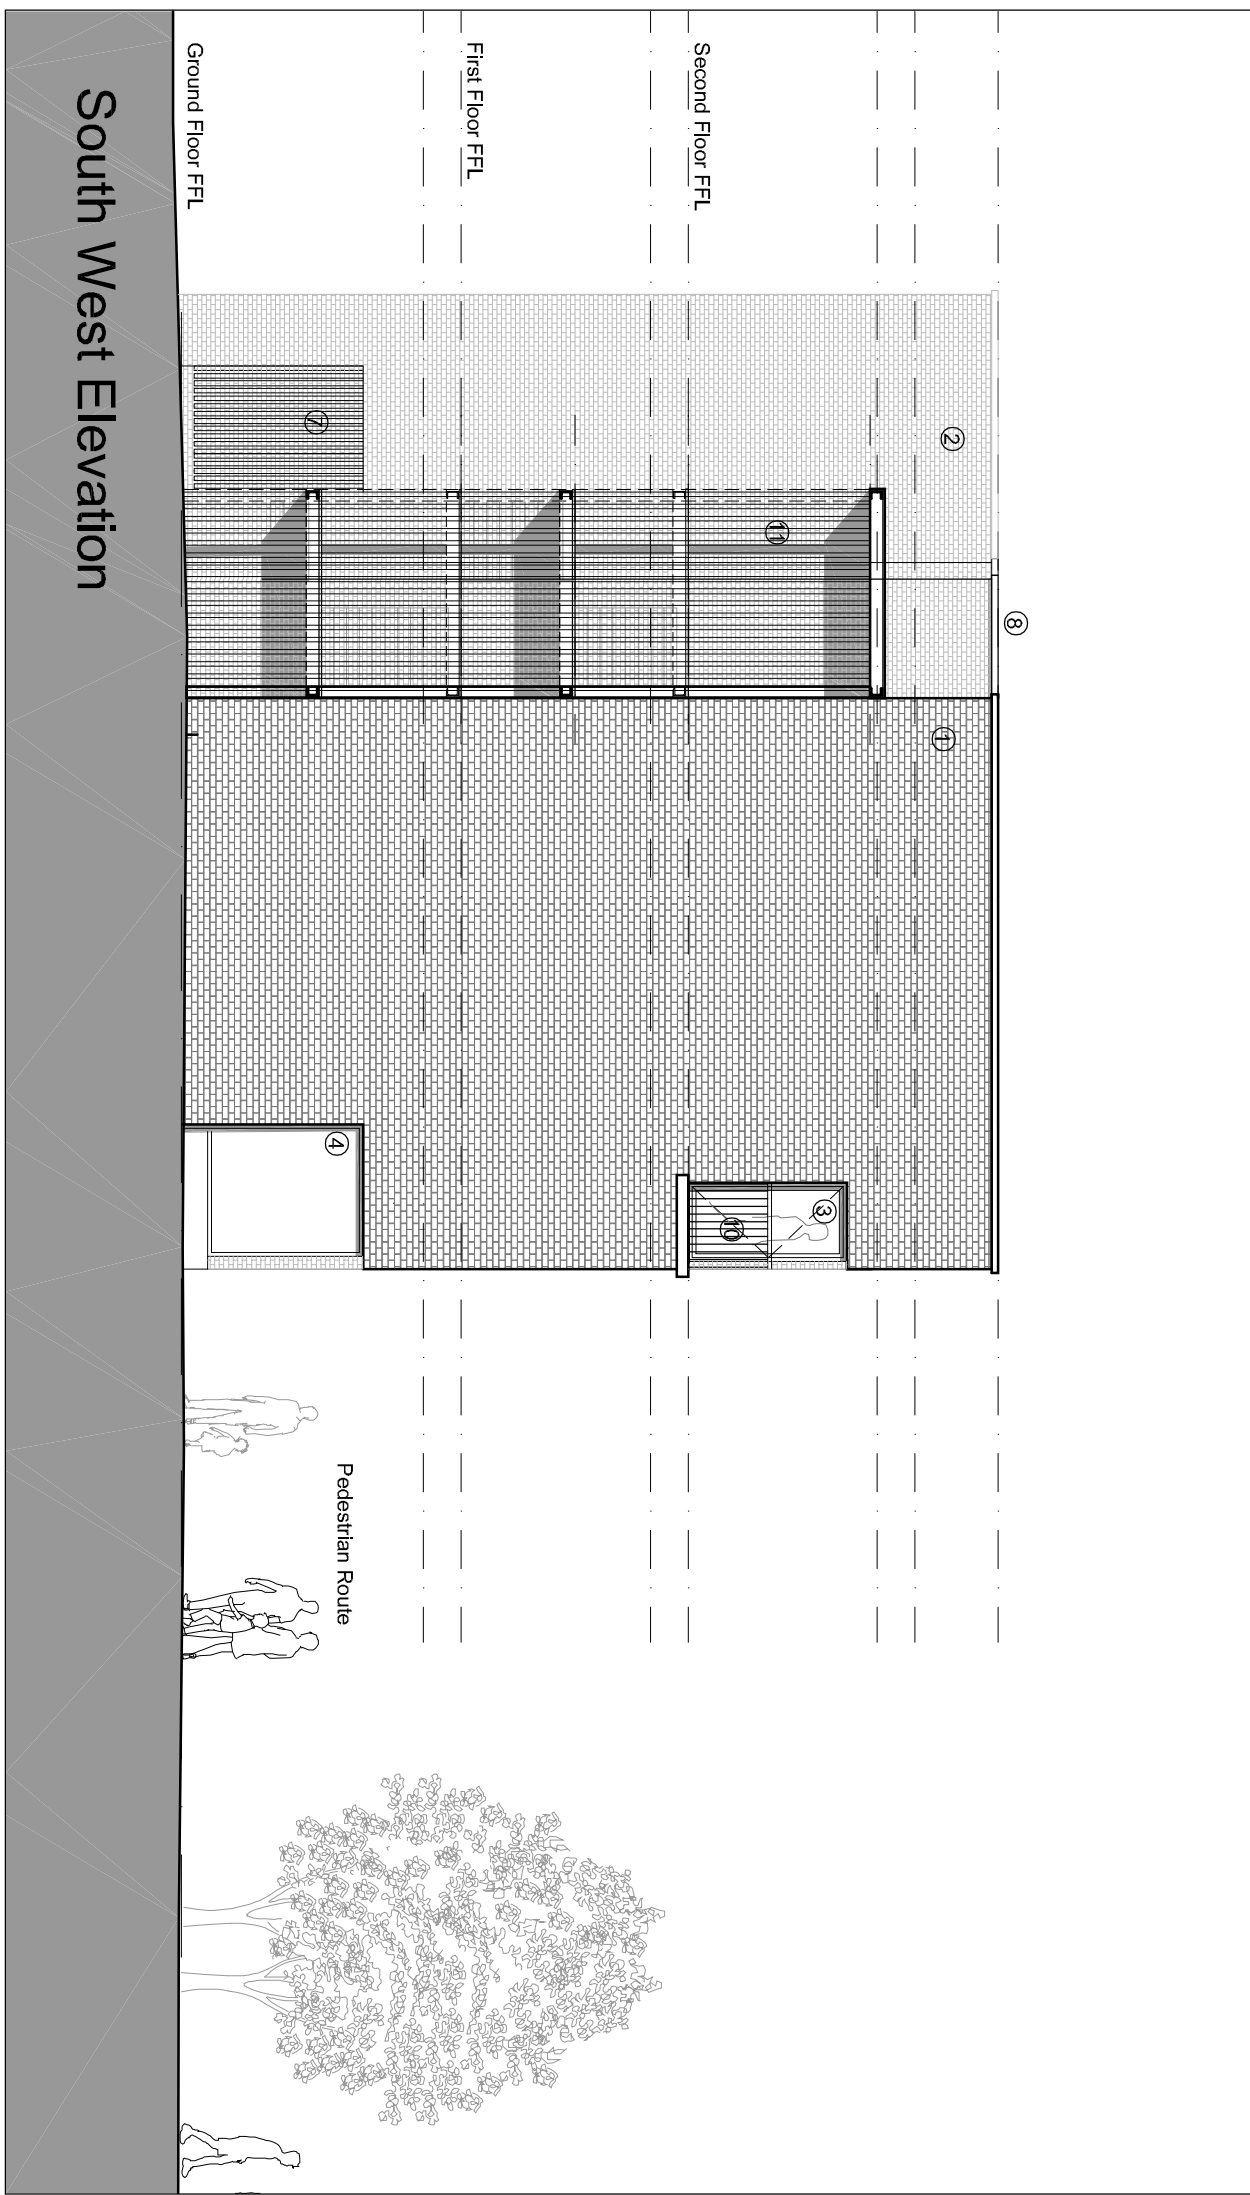


South West Elevation

MATERIAL KEY

1. Brickwork type 01 (Contrasting)
2. Brickwork type 02
3. Double Glazed Windows
4. PPC (SBD) Aluminum glazed shopfronts
5. PPC (SBD) Aluminum glazed communal apartment entrance door
6. Rainscreen Cladding. 'Vico' standing seam or similar approved
7. Metal & Timber SBD fence and gate to service yard
8. PPC parapet capping (colour to match masonry)
9. Recon. stone window sills
10. Juliet balcony guarding (black)
11. Metal 'mesh' enclosure to secondary stair core
12. Timber clad bike store entrance
13. Metal service access doors (SBD)
14. Obscured opaque double glazed windows

NOTE: Areas of brickwork adjacent to window openings to be recessed - identified by dashed lines on elevations.

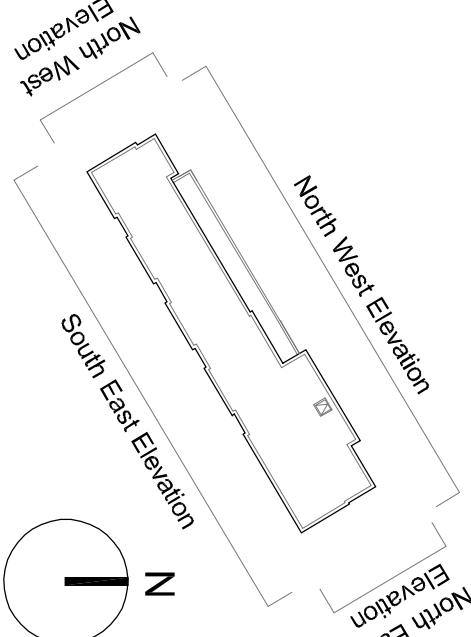

E	18/09/2018	RC	Planning comments added
D	08/09/2018	KJ	Material key provided
C	07/09/2018	KJ	Comments added to elevations, water street reviewed
B	11/04/2018	KJ	Elevations updated to reflect plans
A	23/02/2018	KJ	Building planned to west and footprint reduced R
-			with new service yard
Rev	Date	RC	First Issue

HolderMathiasarchitects

7-744 01 20 7287 0728
www.holdermathias.com
London Cardiff Mearns

Project
Neath Town Centre
Neath

Scale of A1
1:100 @ A1
Proposed Elevations
PLANING
Job No. 3905
Zone A-00-200
Rev E

0 1m 2 5 10m