


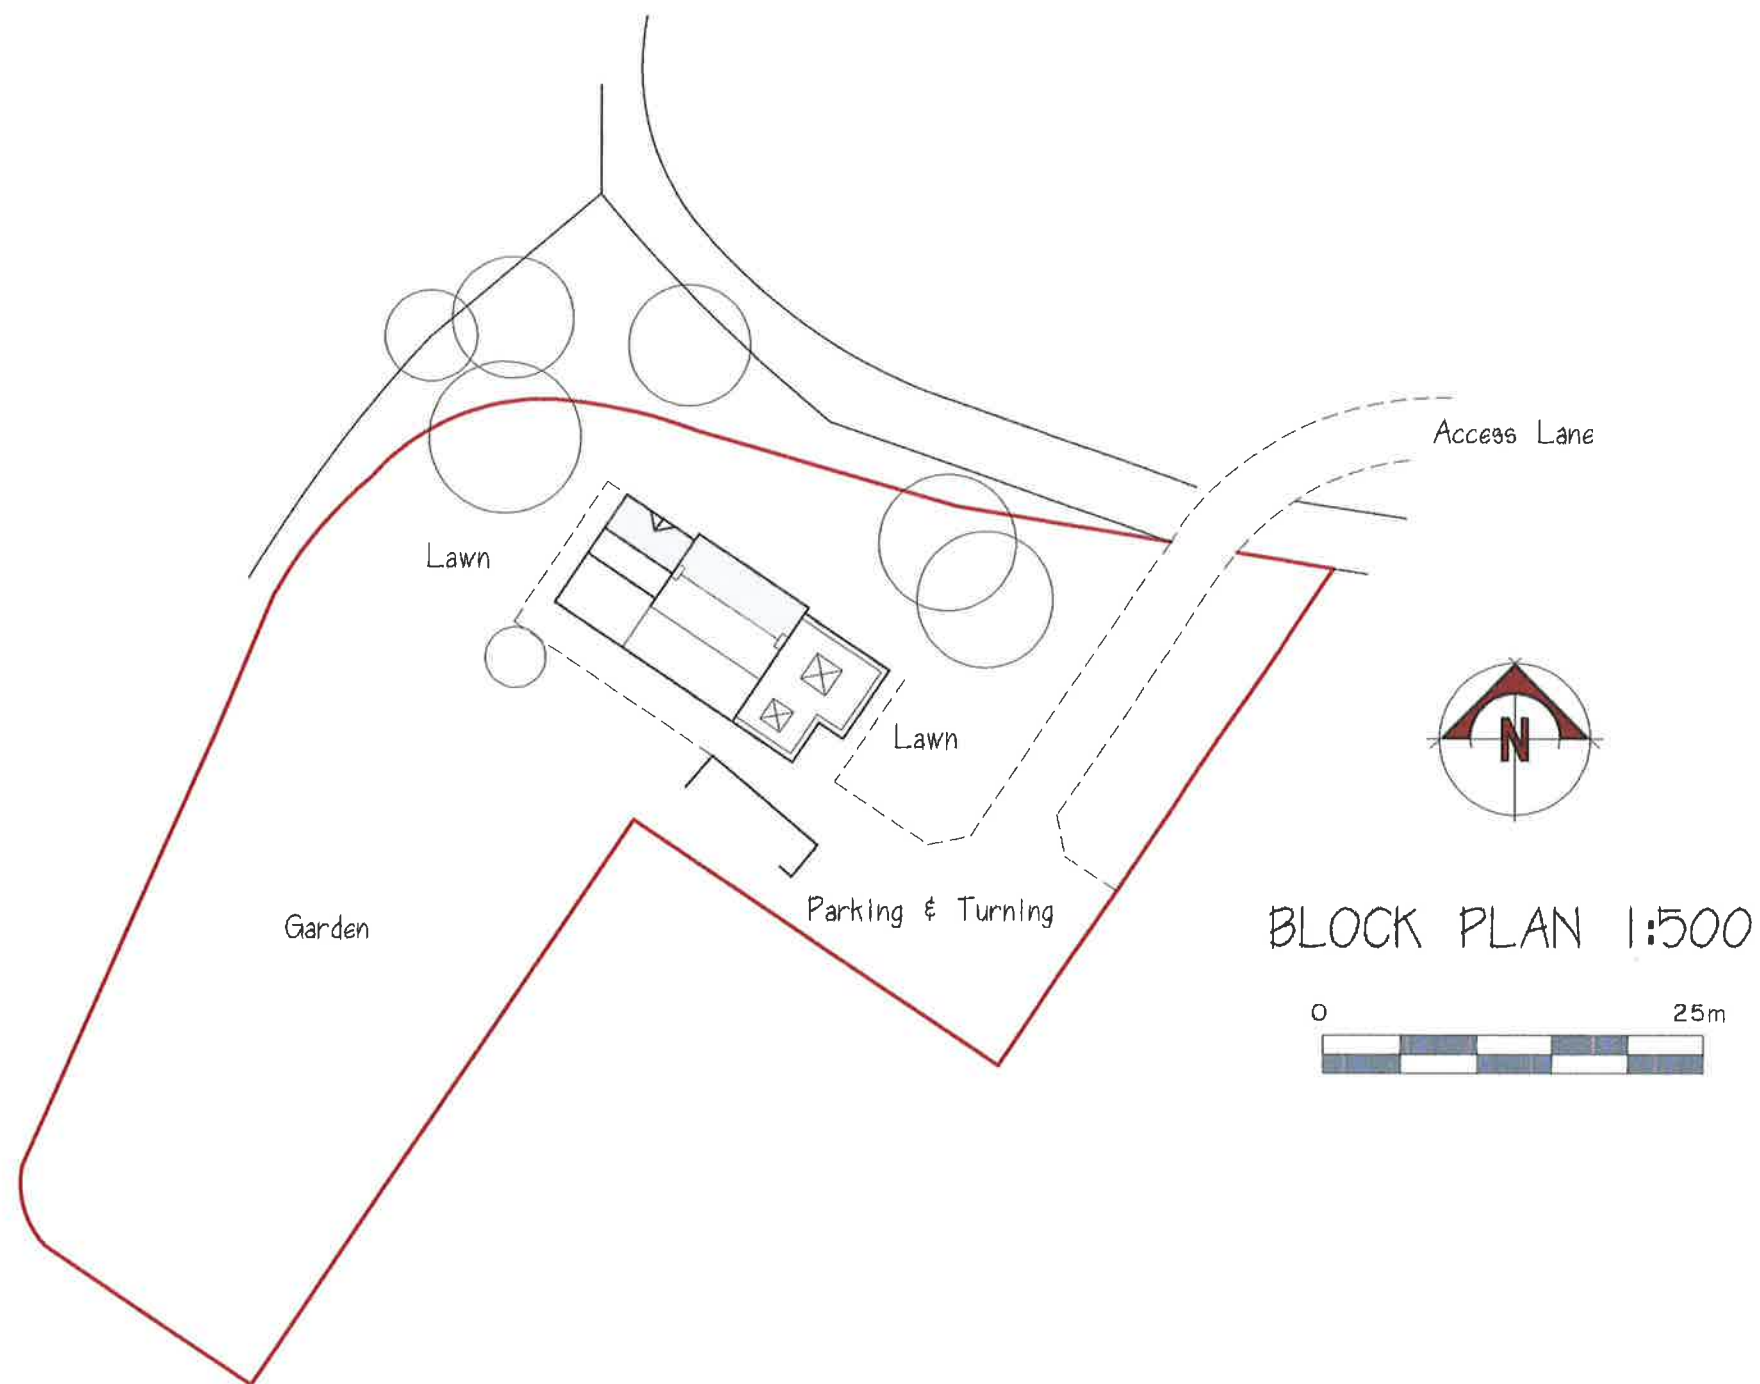

Amendments

Gordon Russell
Chartered Architect
Mount Pleasant, Llwynteg, Llannon,
Llanelli, Carmar. SA14 8JW
Tel : 01269 843192

Project
DINAB HALL, PANTDU,
CWMAFAN

Drawing : Revision
BLOCK PLAN
538/05 15

Scale
1:500 at A3