



SOUTH-EAST




NORTH-EAST





NORTH-WEST




SOUTH-WEST

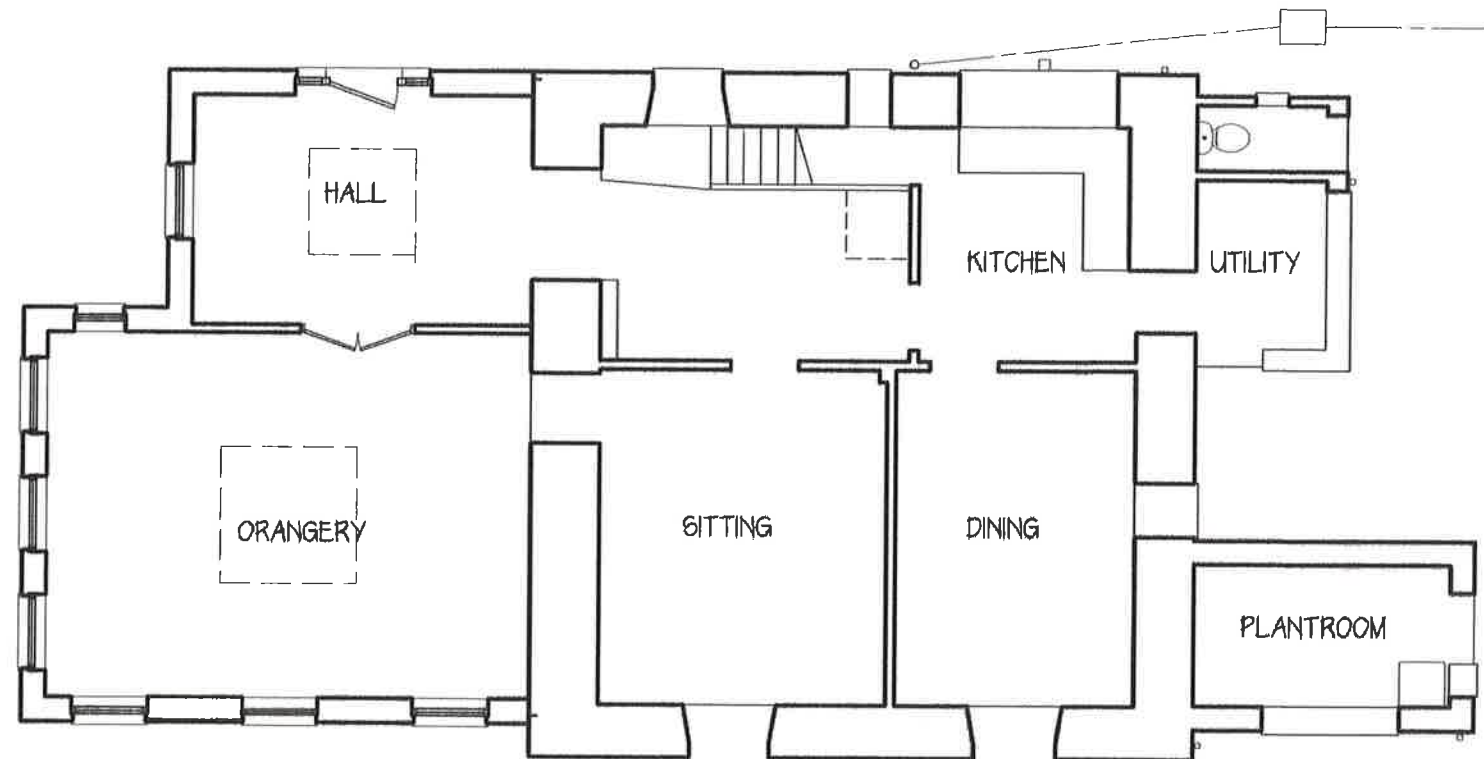

GROUND FLOOR PLAN

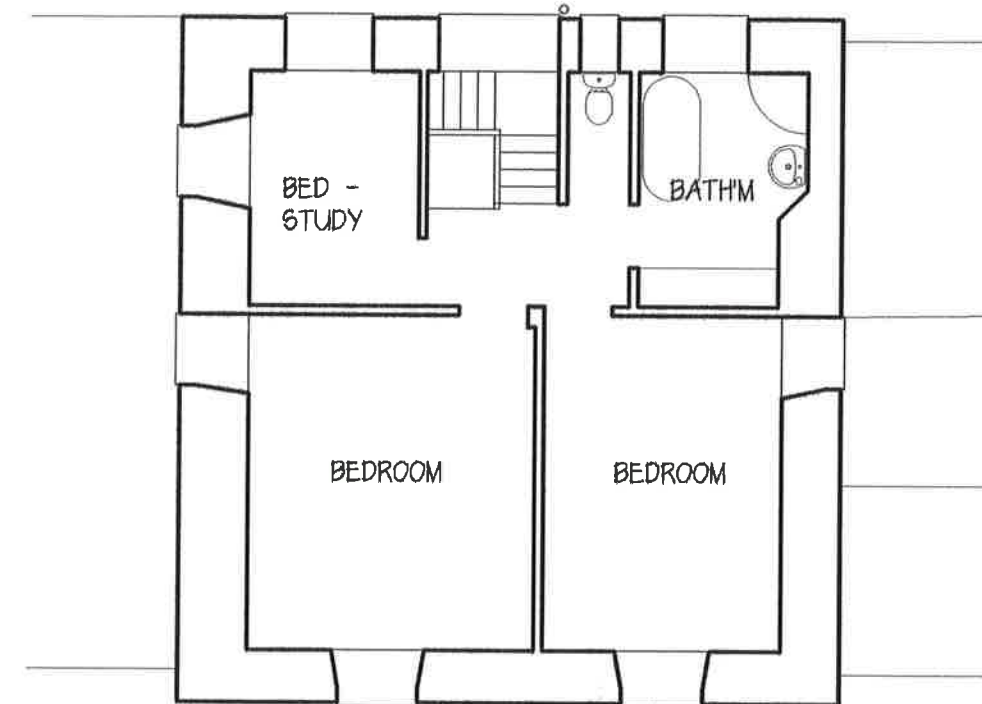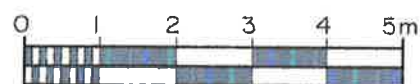

FIRST FLOOR PLAN

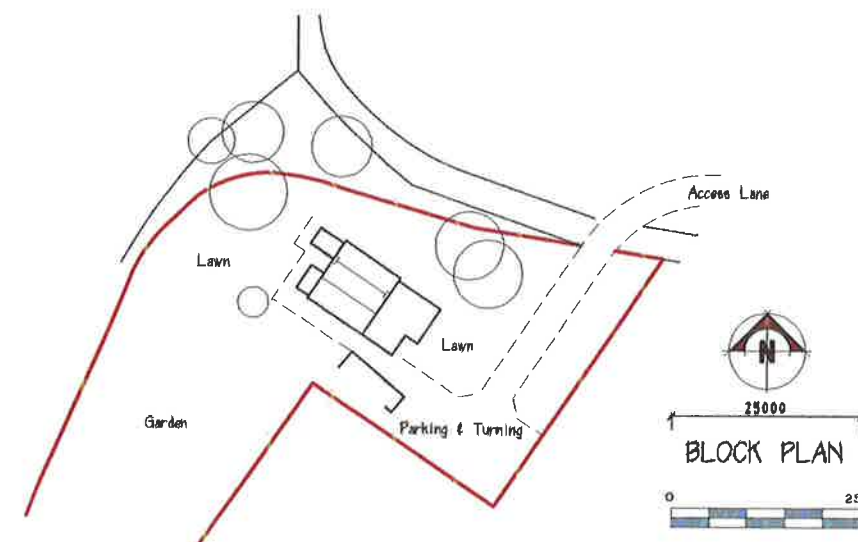

Amendments

Gordon Russell
Chartered Architect

Mount Pleasant, Llwynnwg, Llannon,
Llanelli, Carmarthen, SA14 8JW
Tel: 01269 845192

Project
DINAS HALL, PANTDU,
CWMAMAN

Drawing: Revision
A6 EXISTING June 2021
530/10

Scale
1:100 & 1:200 at A3