
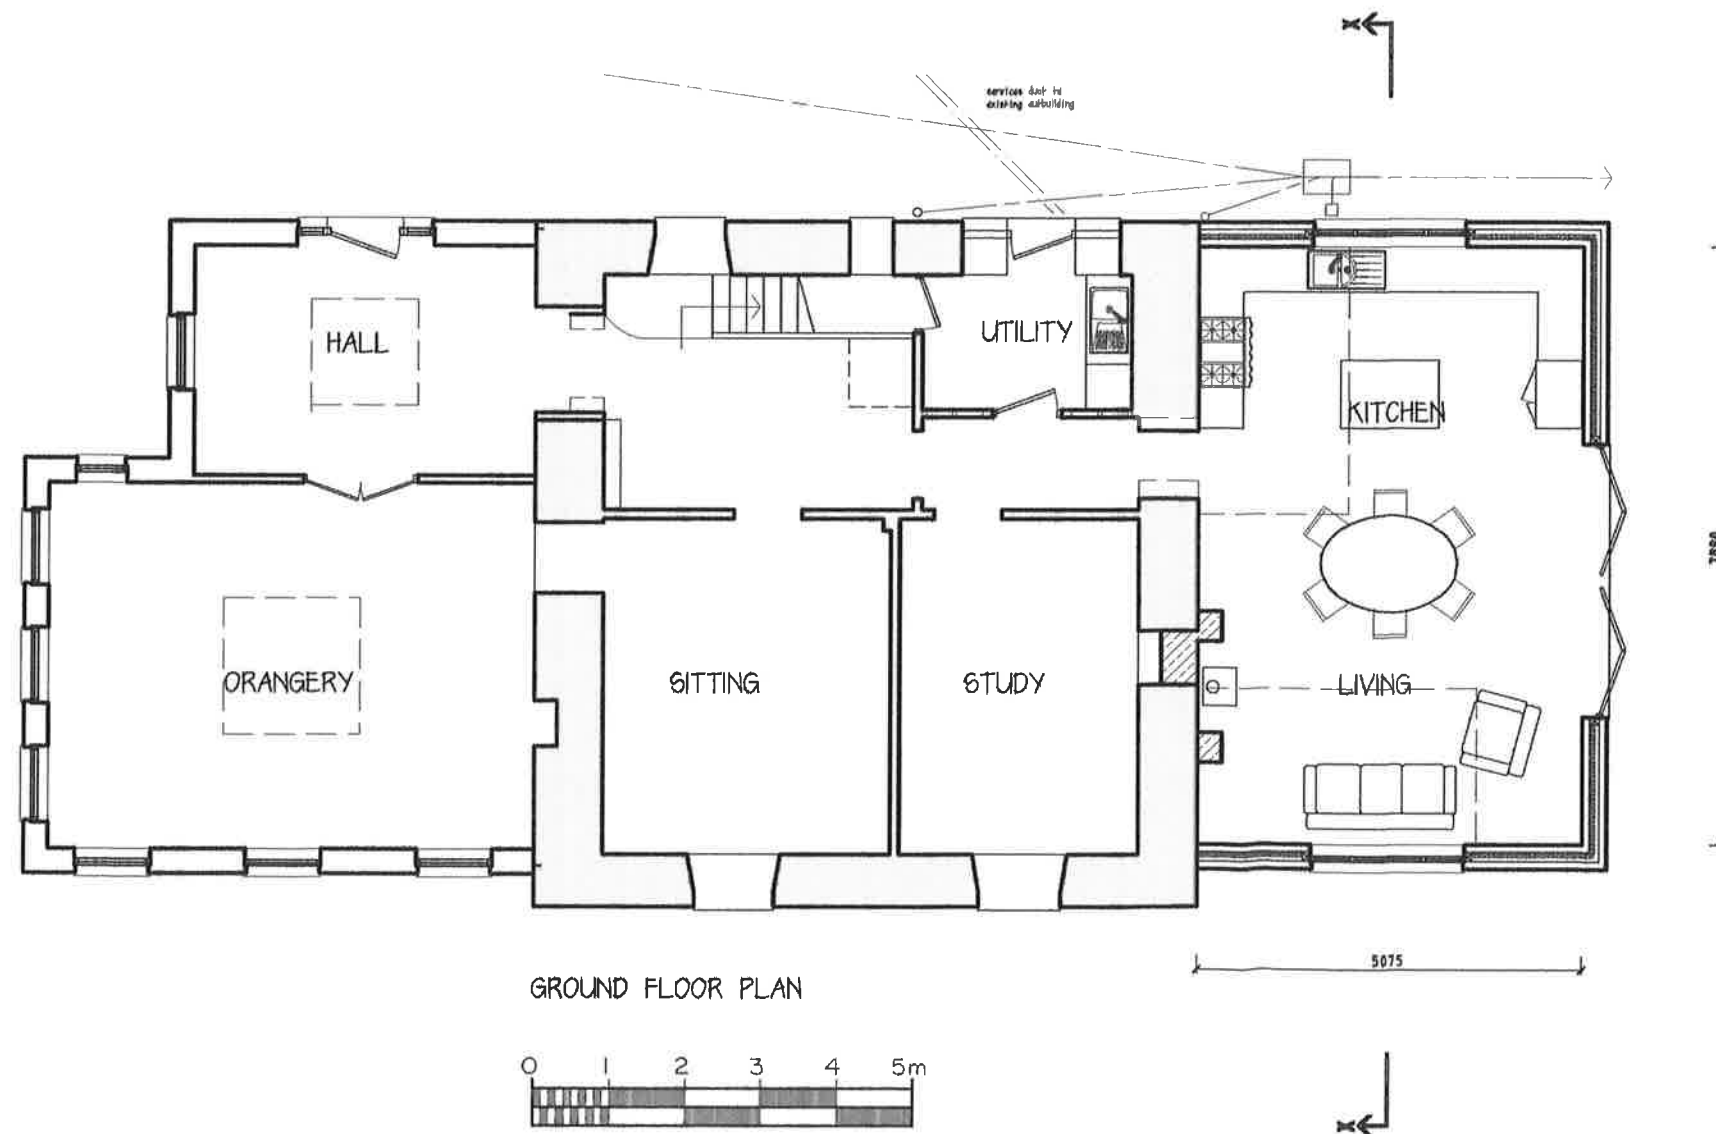


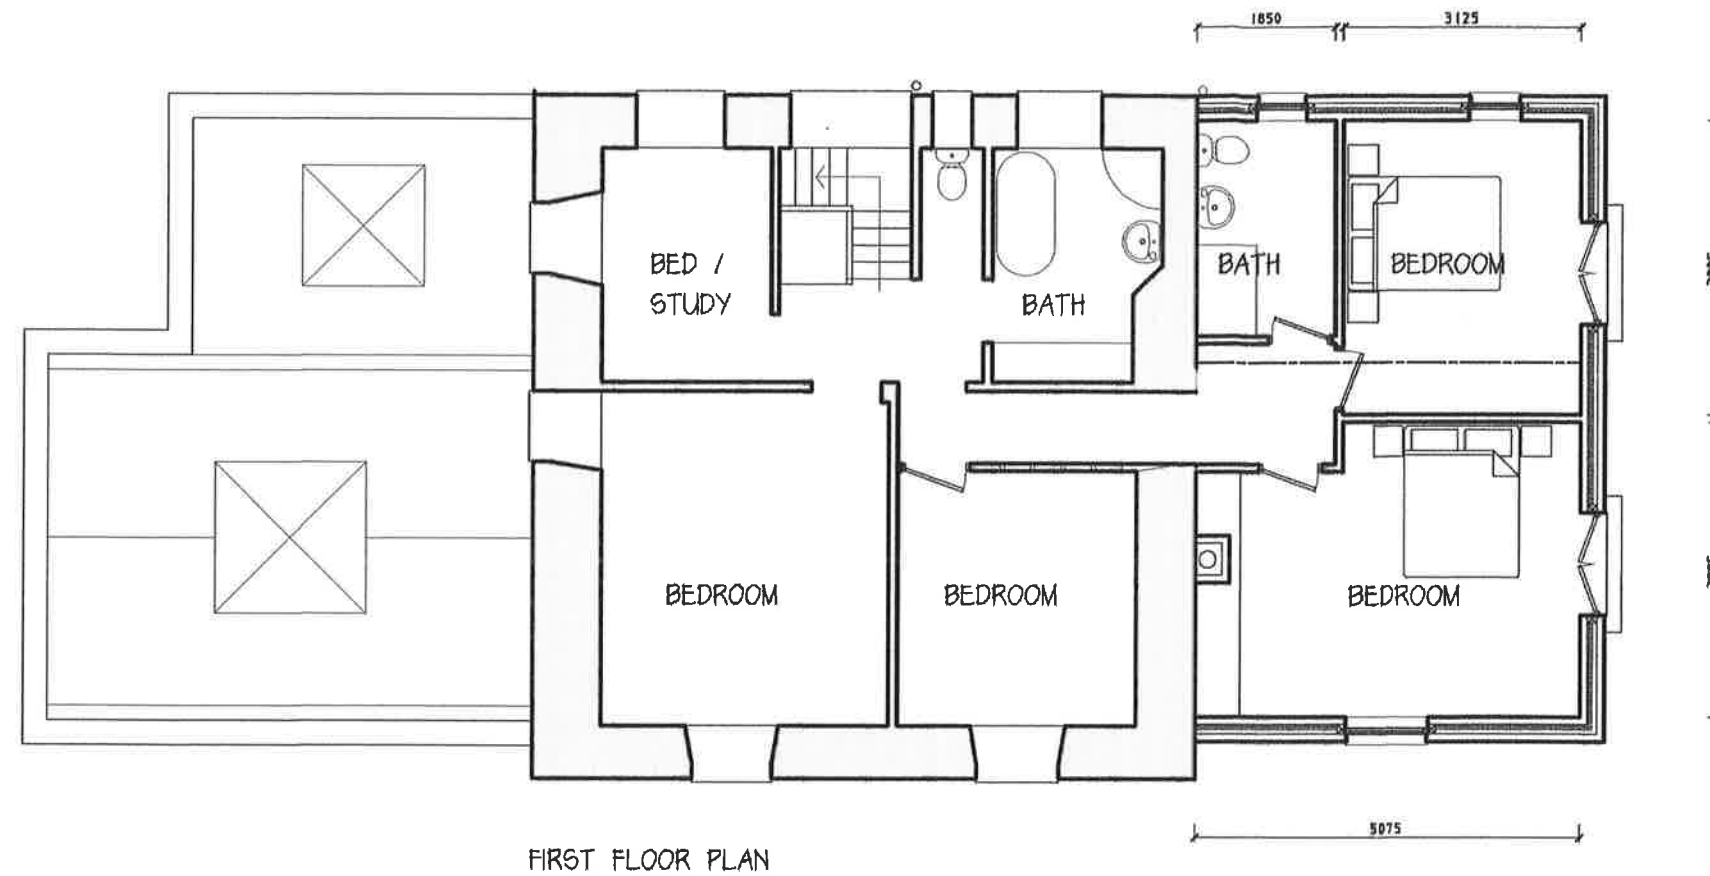

Amendments

Gordon Russell
Chartered Architect

Mount Pleasant, Llwynteg, Llannon,
Llanelli, Carmar. SA14 8JW
Tel : 01269 845192

Project
DINAG HALL, PANTDU,
CWMAFAN

Drawing : Revision
PROPOSED PLAN
530/12

Scale
1:100 at A3