


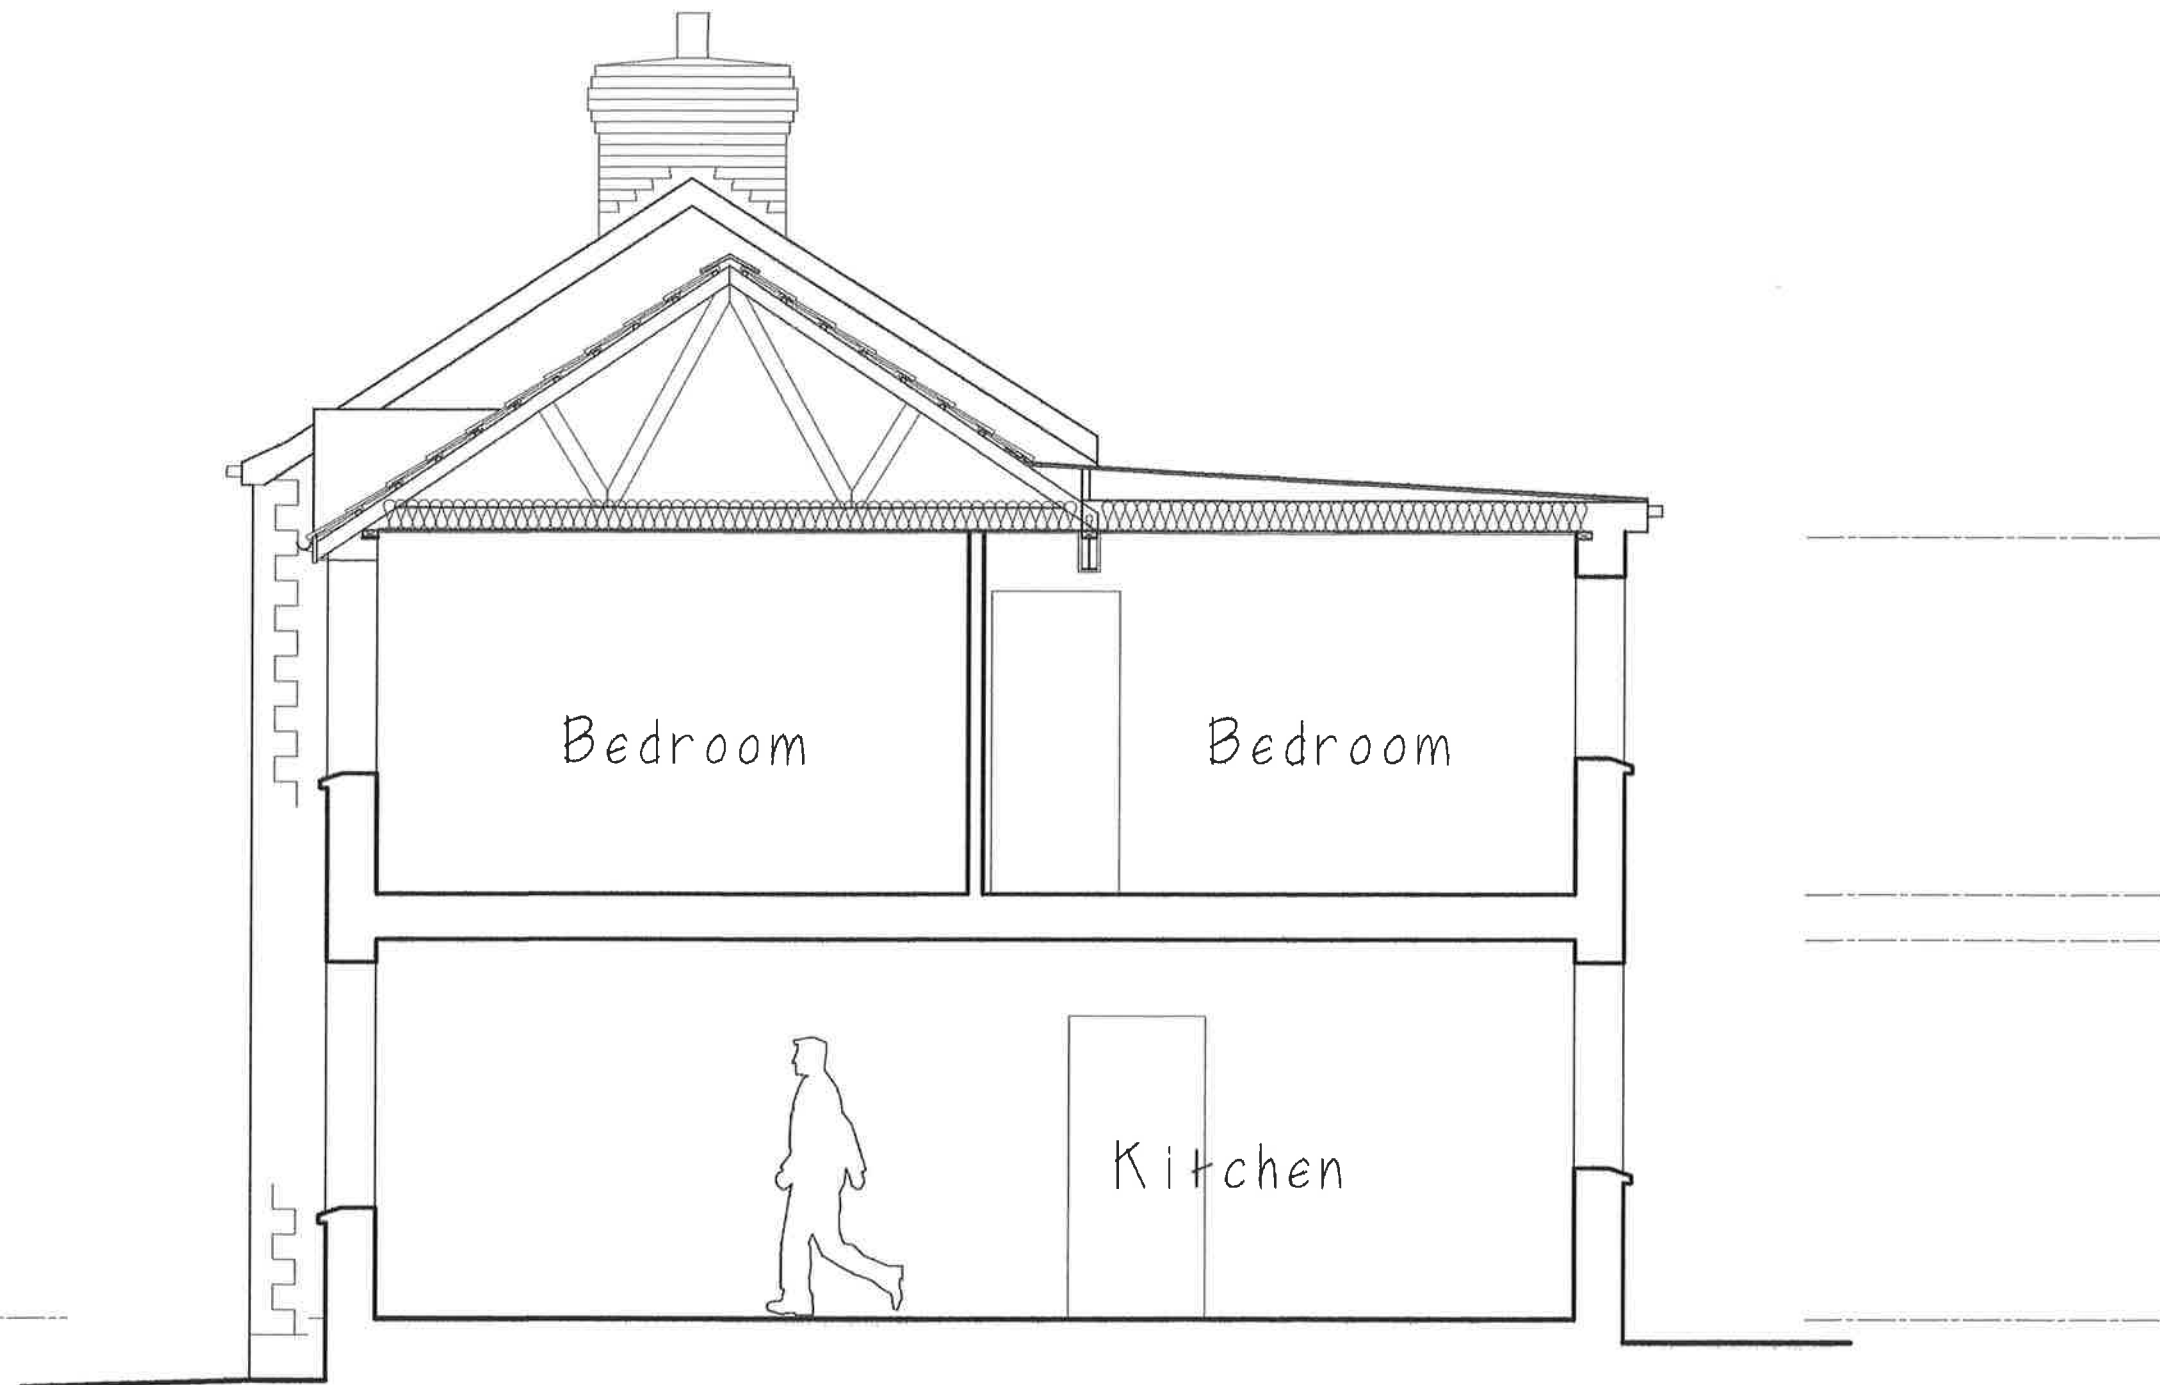

SECTION X-X

Amendments


Gordon Russell
 Chartered Architect

Mount Pleasant, Llwynteg, Llannon,
 Llanelli, Carm. SA14 8JW
 Tel : 01269 845192

Project
 DINAS HALL, PANTDU,
 CWMAFAN

Drawing : Revision
 PROPOSED SECTION X-X
539/13

Scale
 1:50 @ A3