



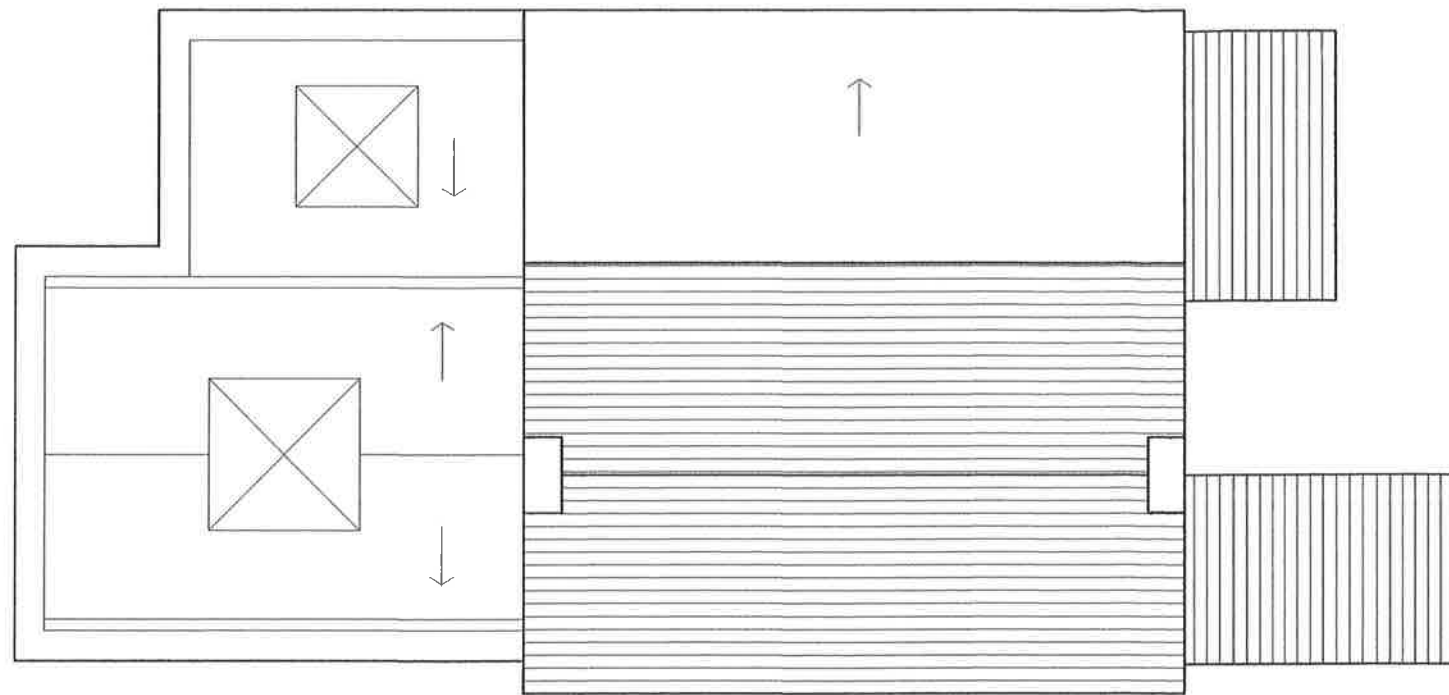

EXISTING ROOF PLAN

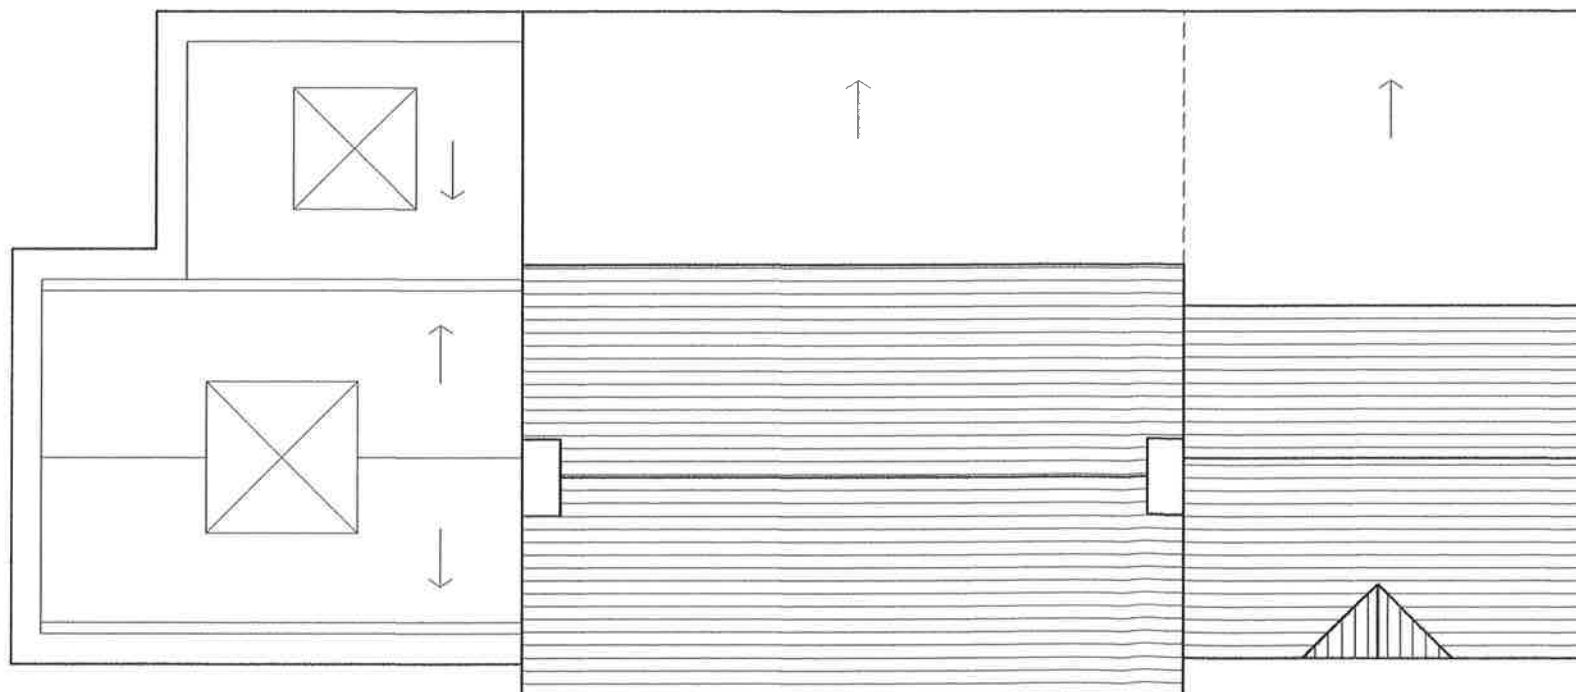

PROPOSED ROOF PLAN

Amendments

Gordon Russell
Chartered Architect

Mount Pleasant, Llwynnog, Llannon,
Llanelli, Carmar. SA14 8JW
Tel : 01269 845192

Project
DINAS HALL, PANTDU,
CWMAFAN

Drawing : Revision
ROOF PLAN
530/14

Scale
1:100 at A3