



Superseded

EXISTING

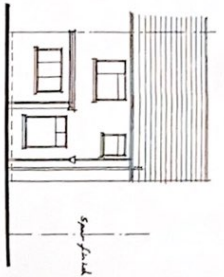


REAR ELEVATION

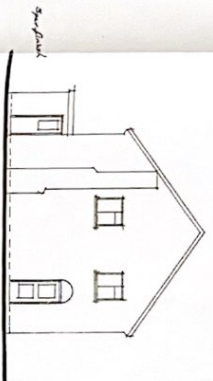


SIDE ELEVATION

PROPOSED

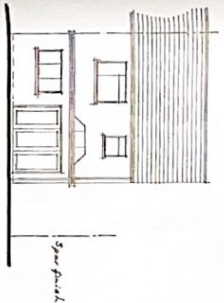


REAR ELEVATION

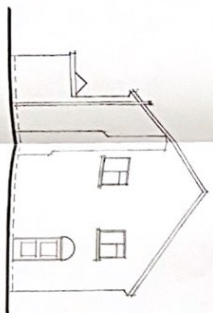


SIDE ELEVATION


EXISTING GROUND FLOOR PLAN

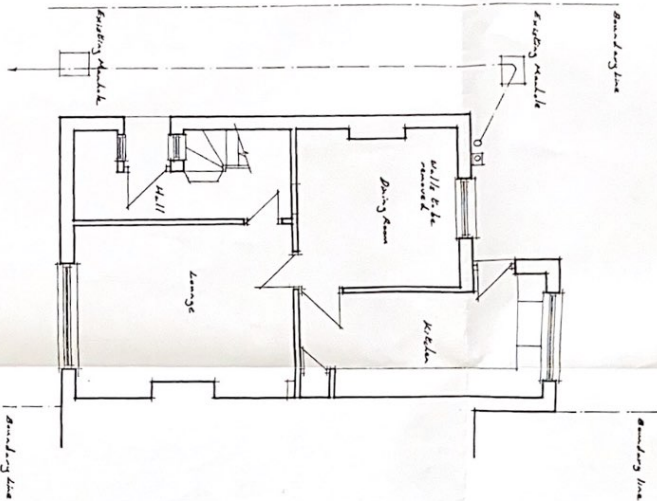

PROPOSED GROUND FLOOR PLAN

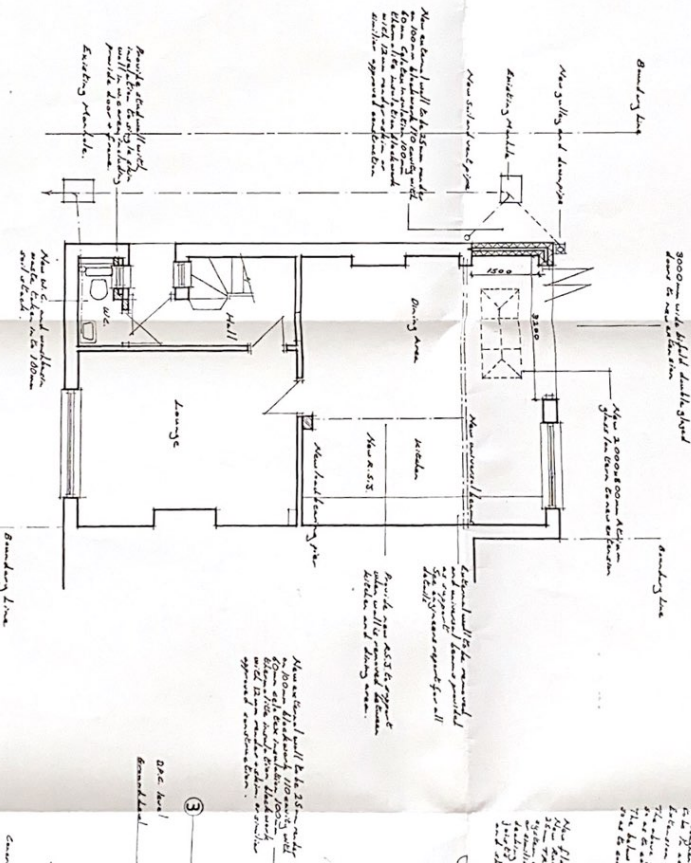

SECTION THROUGH EXTENSION

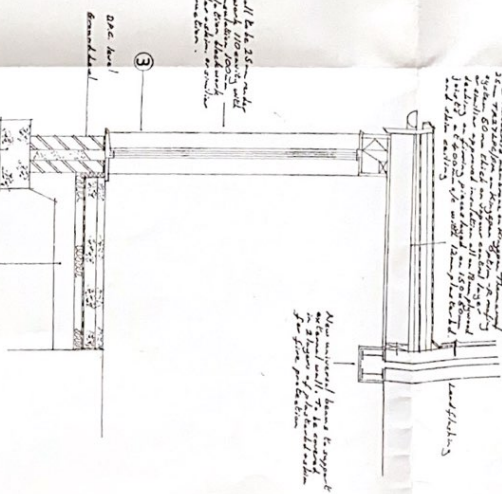

Notes:
For reference numbers see attached specifications.

PROJECT
PROPOSED SINGLE STOREY EXTENSION TO 4, PHOENIX AVENUE, PORT TALBOT, SA13 2LS


SCALES = 1:50, 1:100, 1:20

Superseded

PROPOSED



REAR ELEVATION

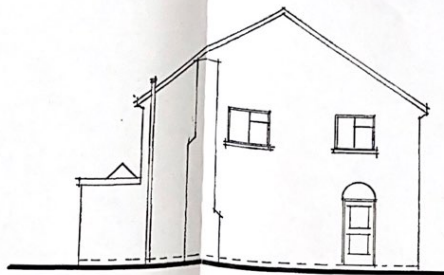

SIDE ELEVATION


Notes for Building Regulations

All electrical works to be carried out by a person registered under the current 'Competent Person' scheme.
All glazing should achieve a 'U' value of 1.8 W/m²K.
All glazing to windows & doors to be double glazed K-glass or similar approved.
All toughened glass on doors & windows in critical locations to be in accordance with BS 6206.
Extension to be attached to house using Furrin metal profiles.
The above ground drainage must be designed and installed so as to comply with BS EN 12056-2:2000.
The below ground drainage must be designed and installed so as to comply with BS EN 752-1, 2, 3, 4, 5, 6 & 7.

de bifold double glazed extension

Boundary line

New 2000x800mm A/C glass for bifold extension

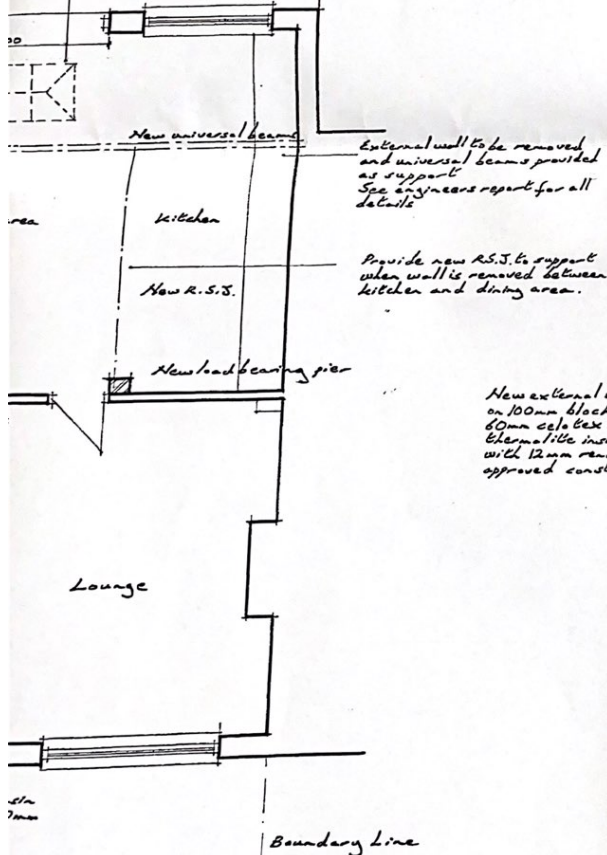

1ST FLOOR PLAN

New flat roof with warm roof construction.
New subfloor membrane on Kingspan Thermarof 25mm TR27 LPE/PE on Kingspan Optim-R roofing system 60mm thick on vapour control layer or similar approved insulation all on 18mm plywood decking on firring pieces fixed on 150x80mm joists at 400mm c/c with 12mm plaster b.d. and skim ceiling.

Landfilling

New universal beams to support external wall. To be covered in 2 layers of plaster b.d. & skim for fire protection.

③
D.P.C. level
Ground level


①
Concrete foundation

②
Concrete slab


SECTION THROUGH EXTENSION

Note

For reference numbers see attached specification.

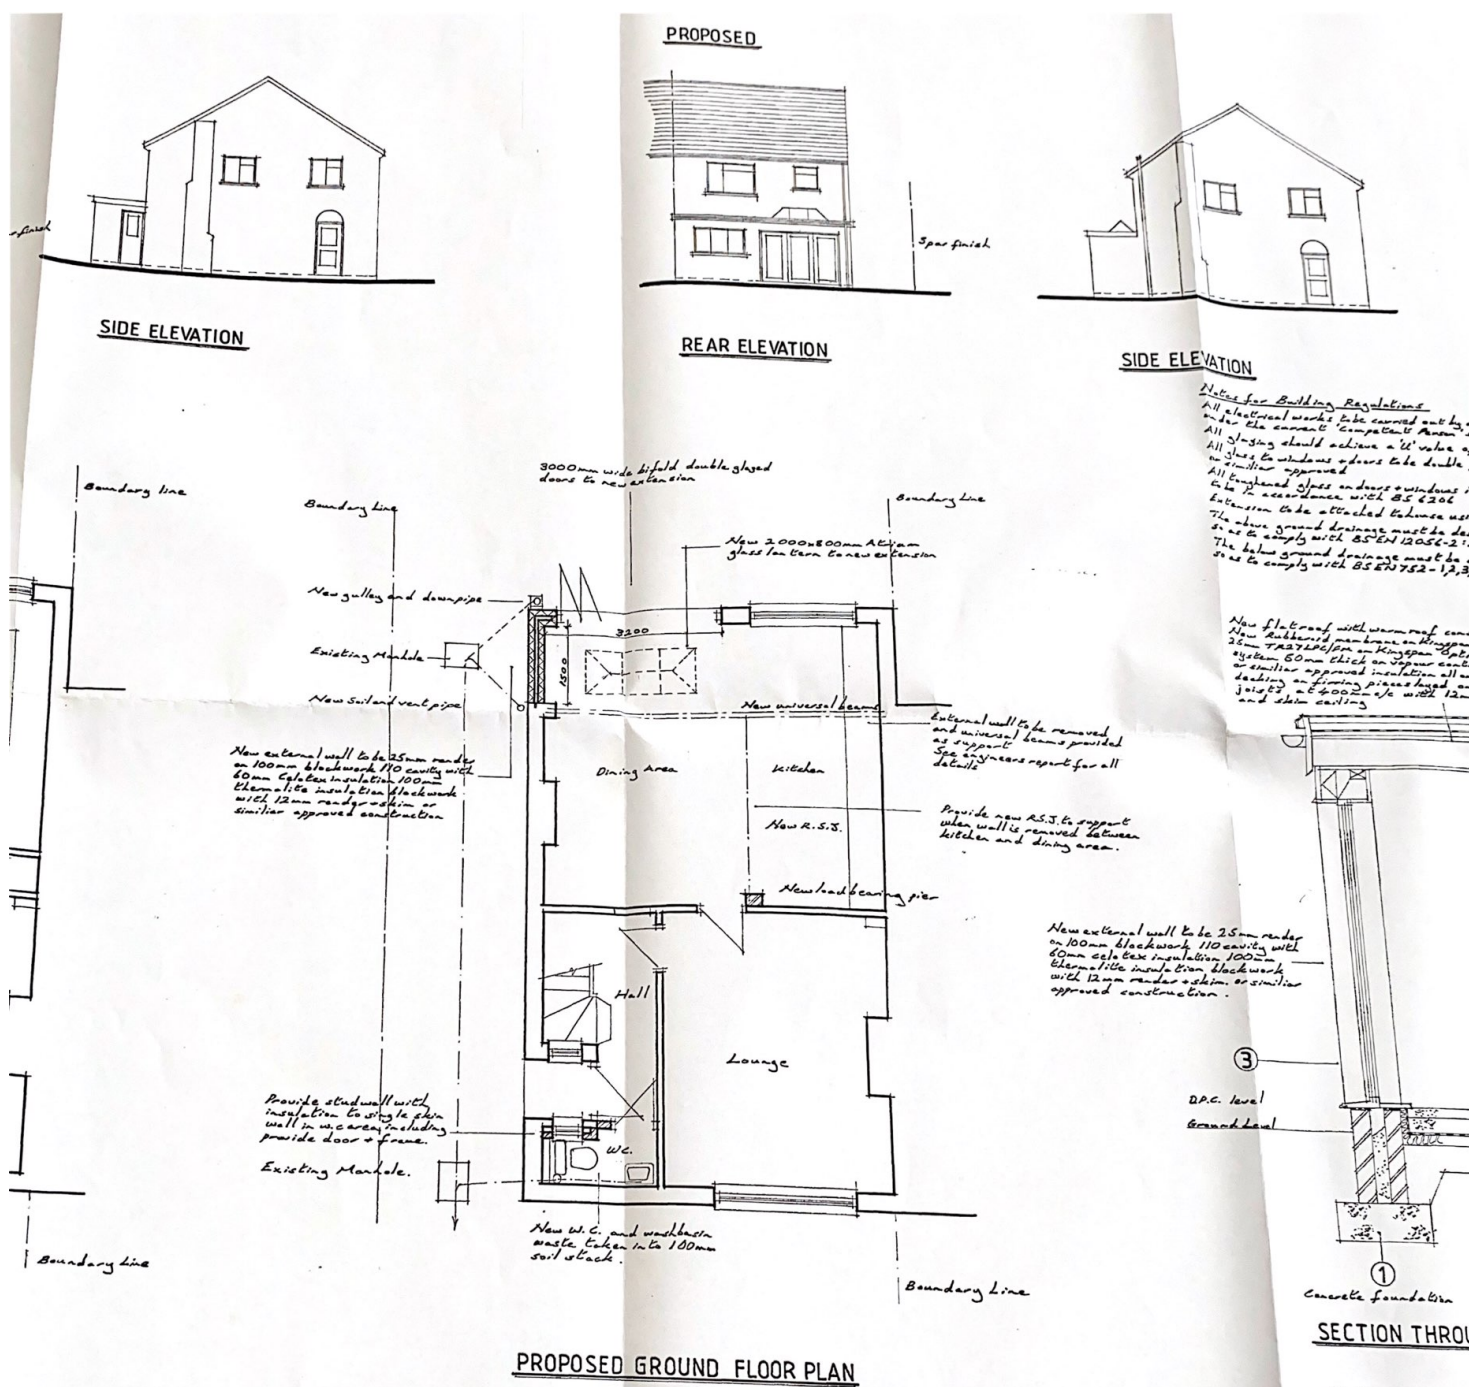

Superseded

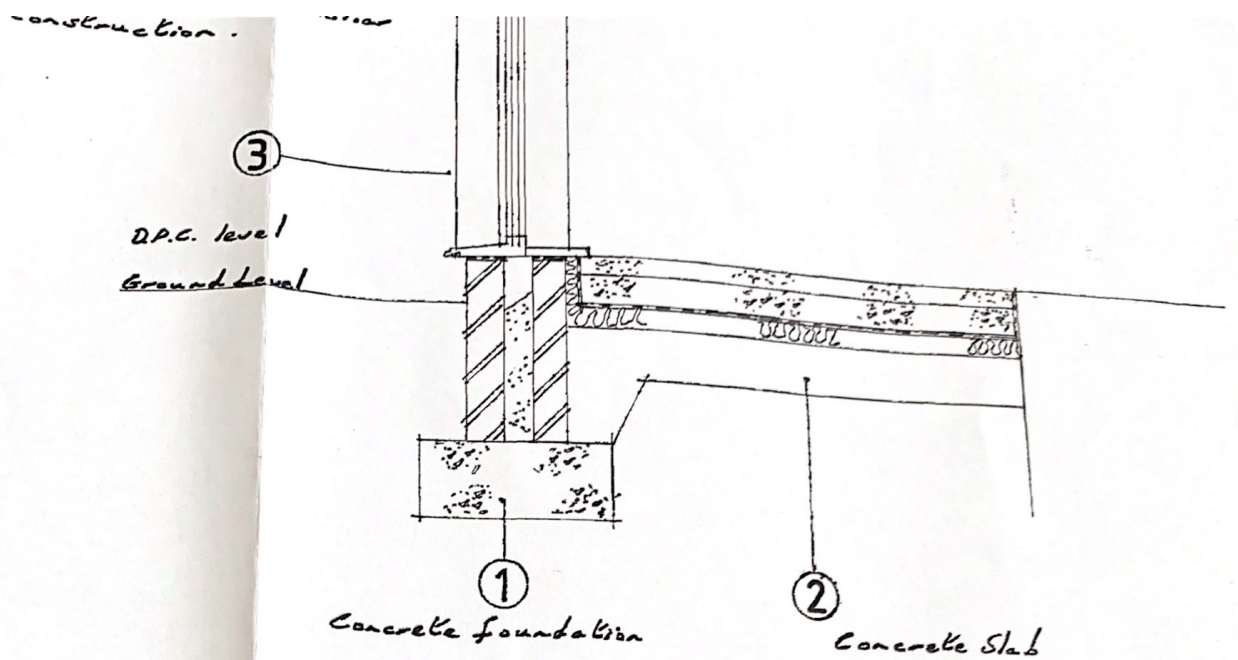

SECTION THROUGH EXTENSION

Note

For reference numbers see attached specification.

SCALES = 1:50, 1:100, 1:20