


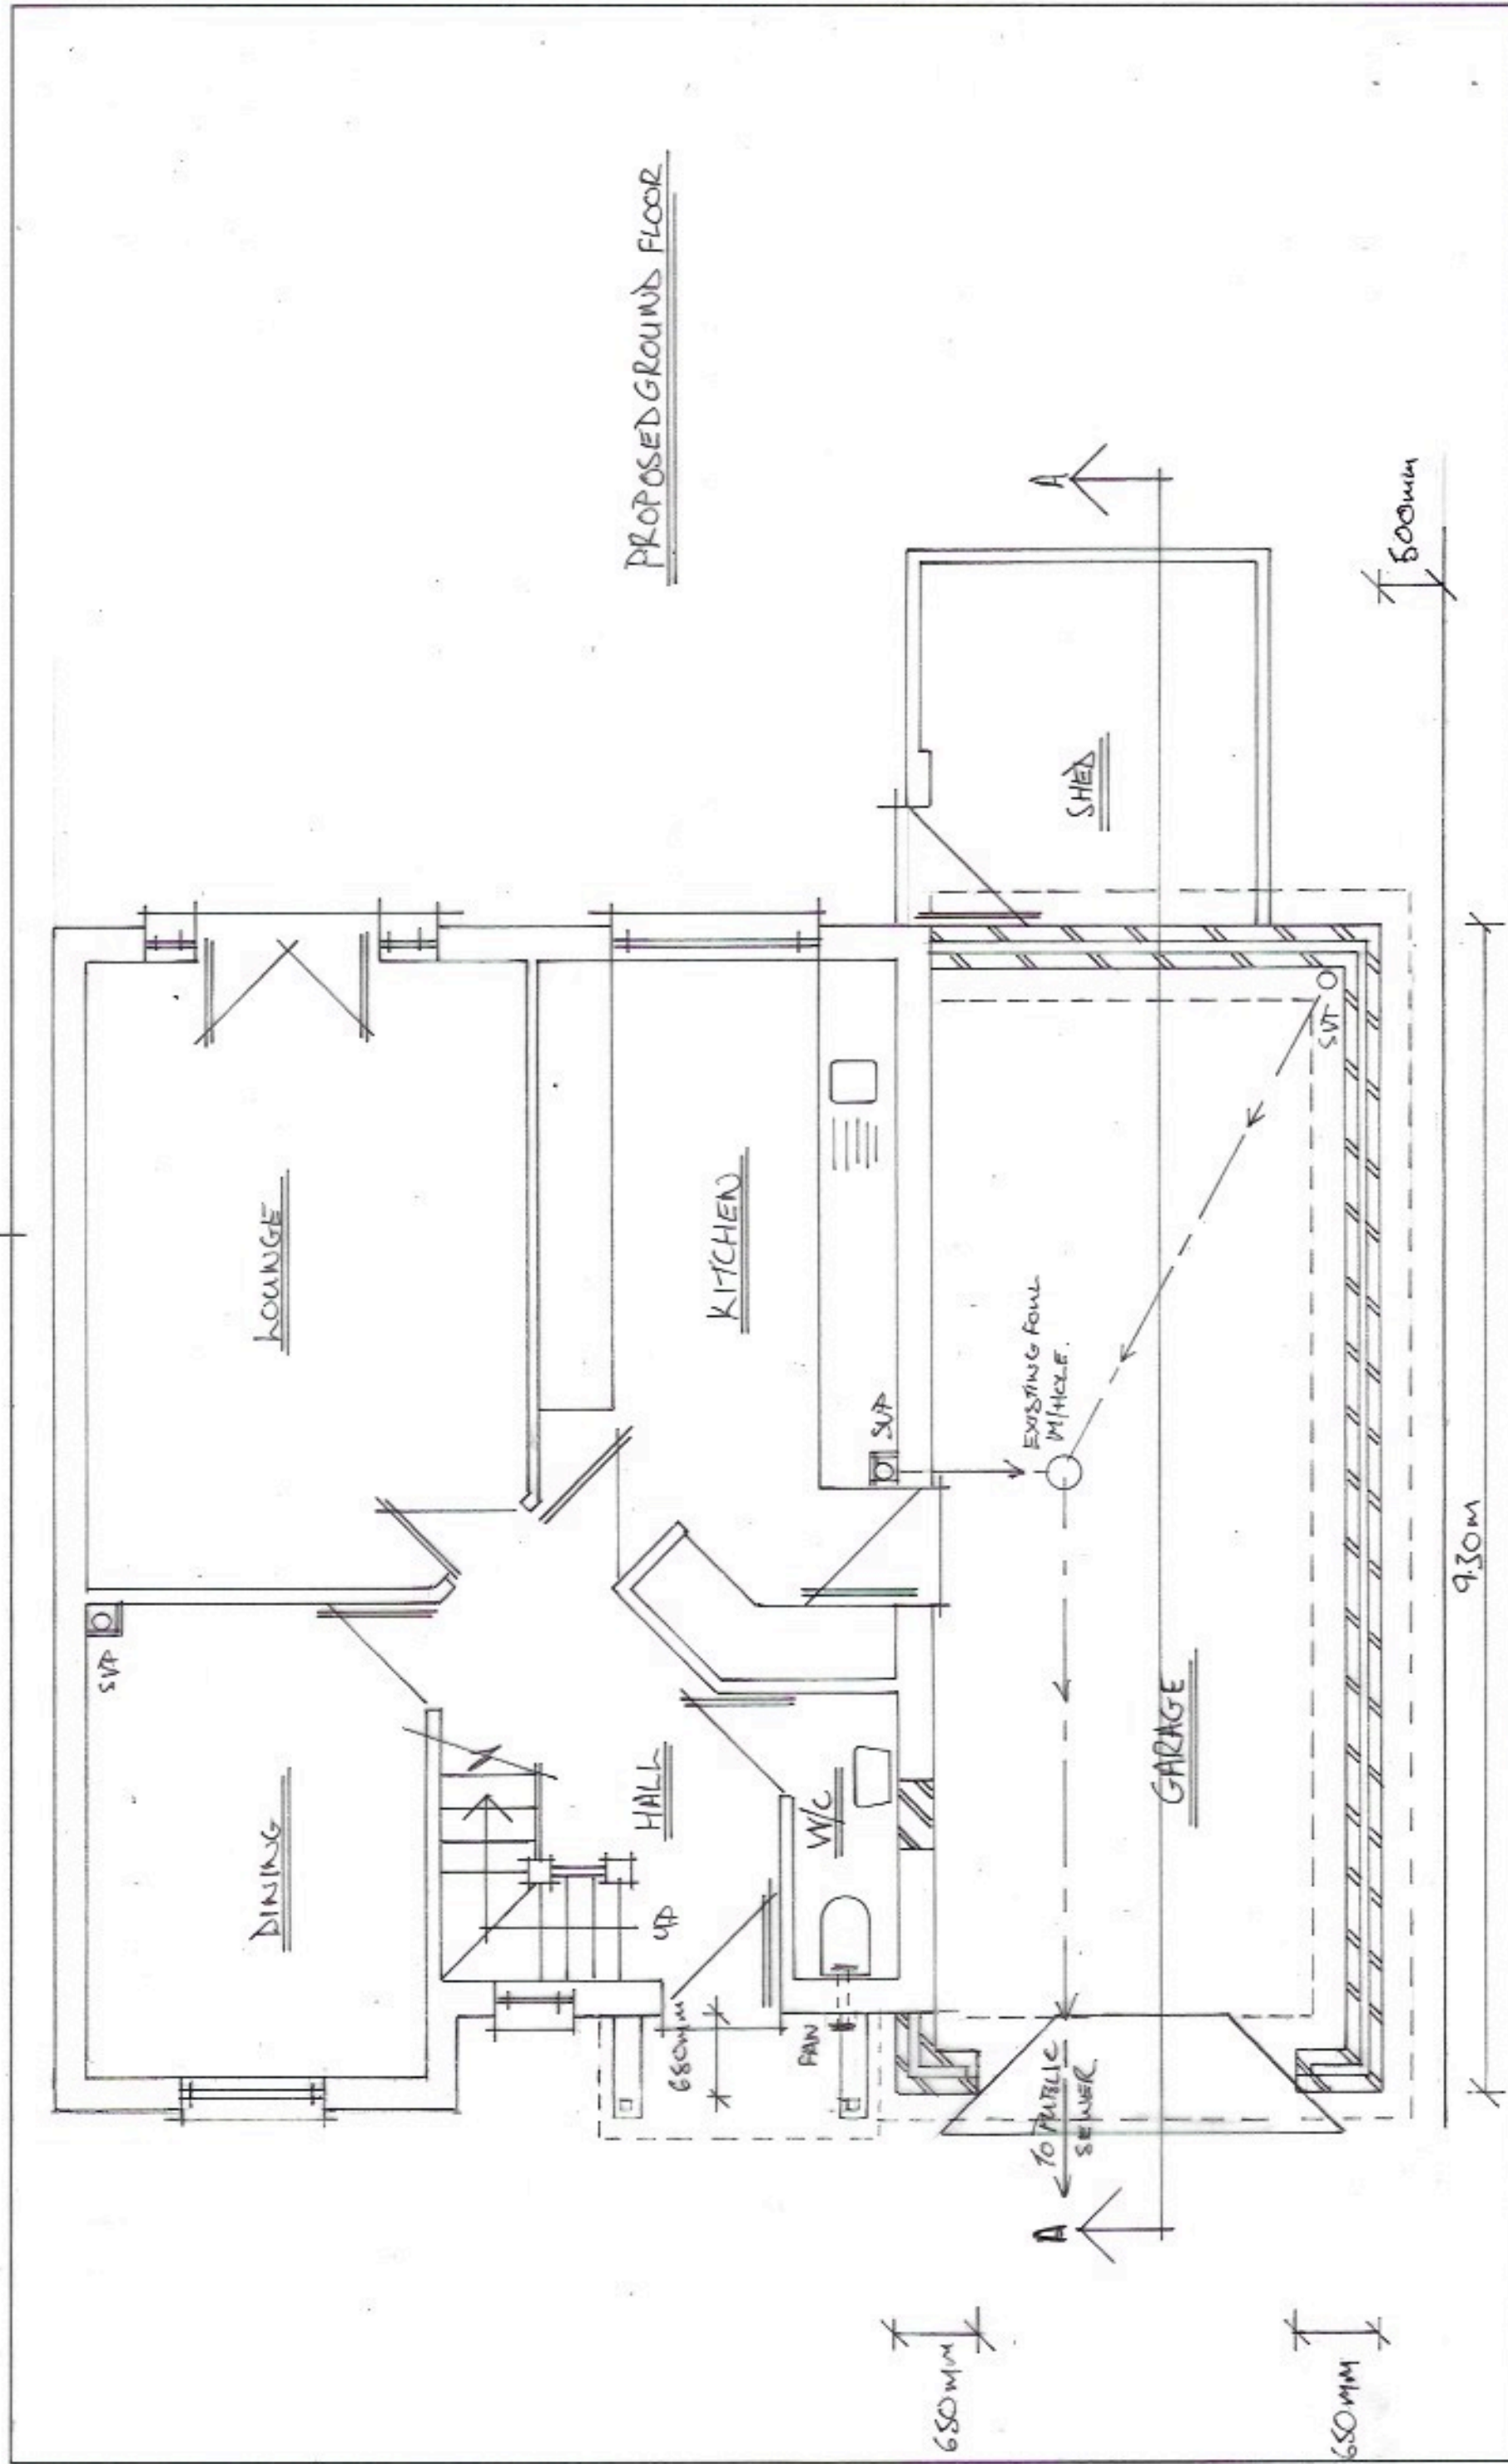

NOTES:	Client Mr & Mrs G MAHAL	Scale 1:50	Drawing Title Amendment No 1	
			Drg No.	Rev
		Job Title	Drawn by	Date 7/6/2021
All dimensions must be checked on site and not scaled from this drawing.				