


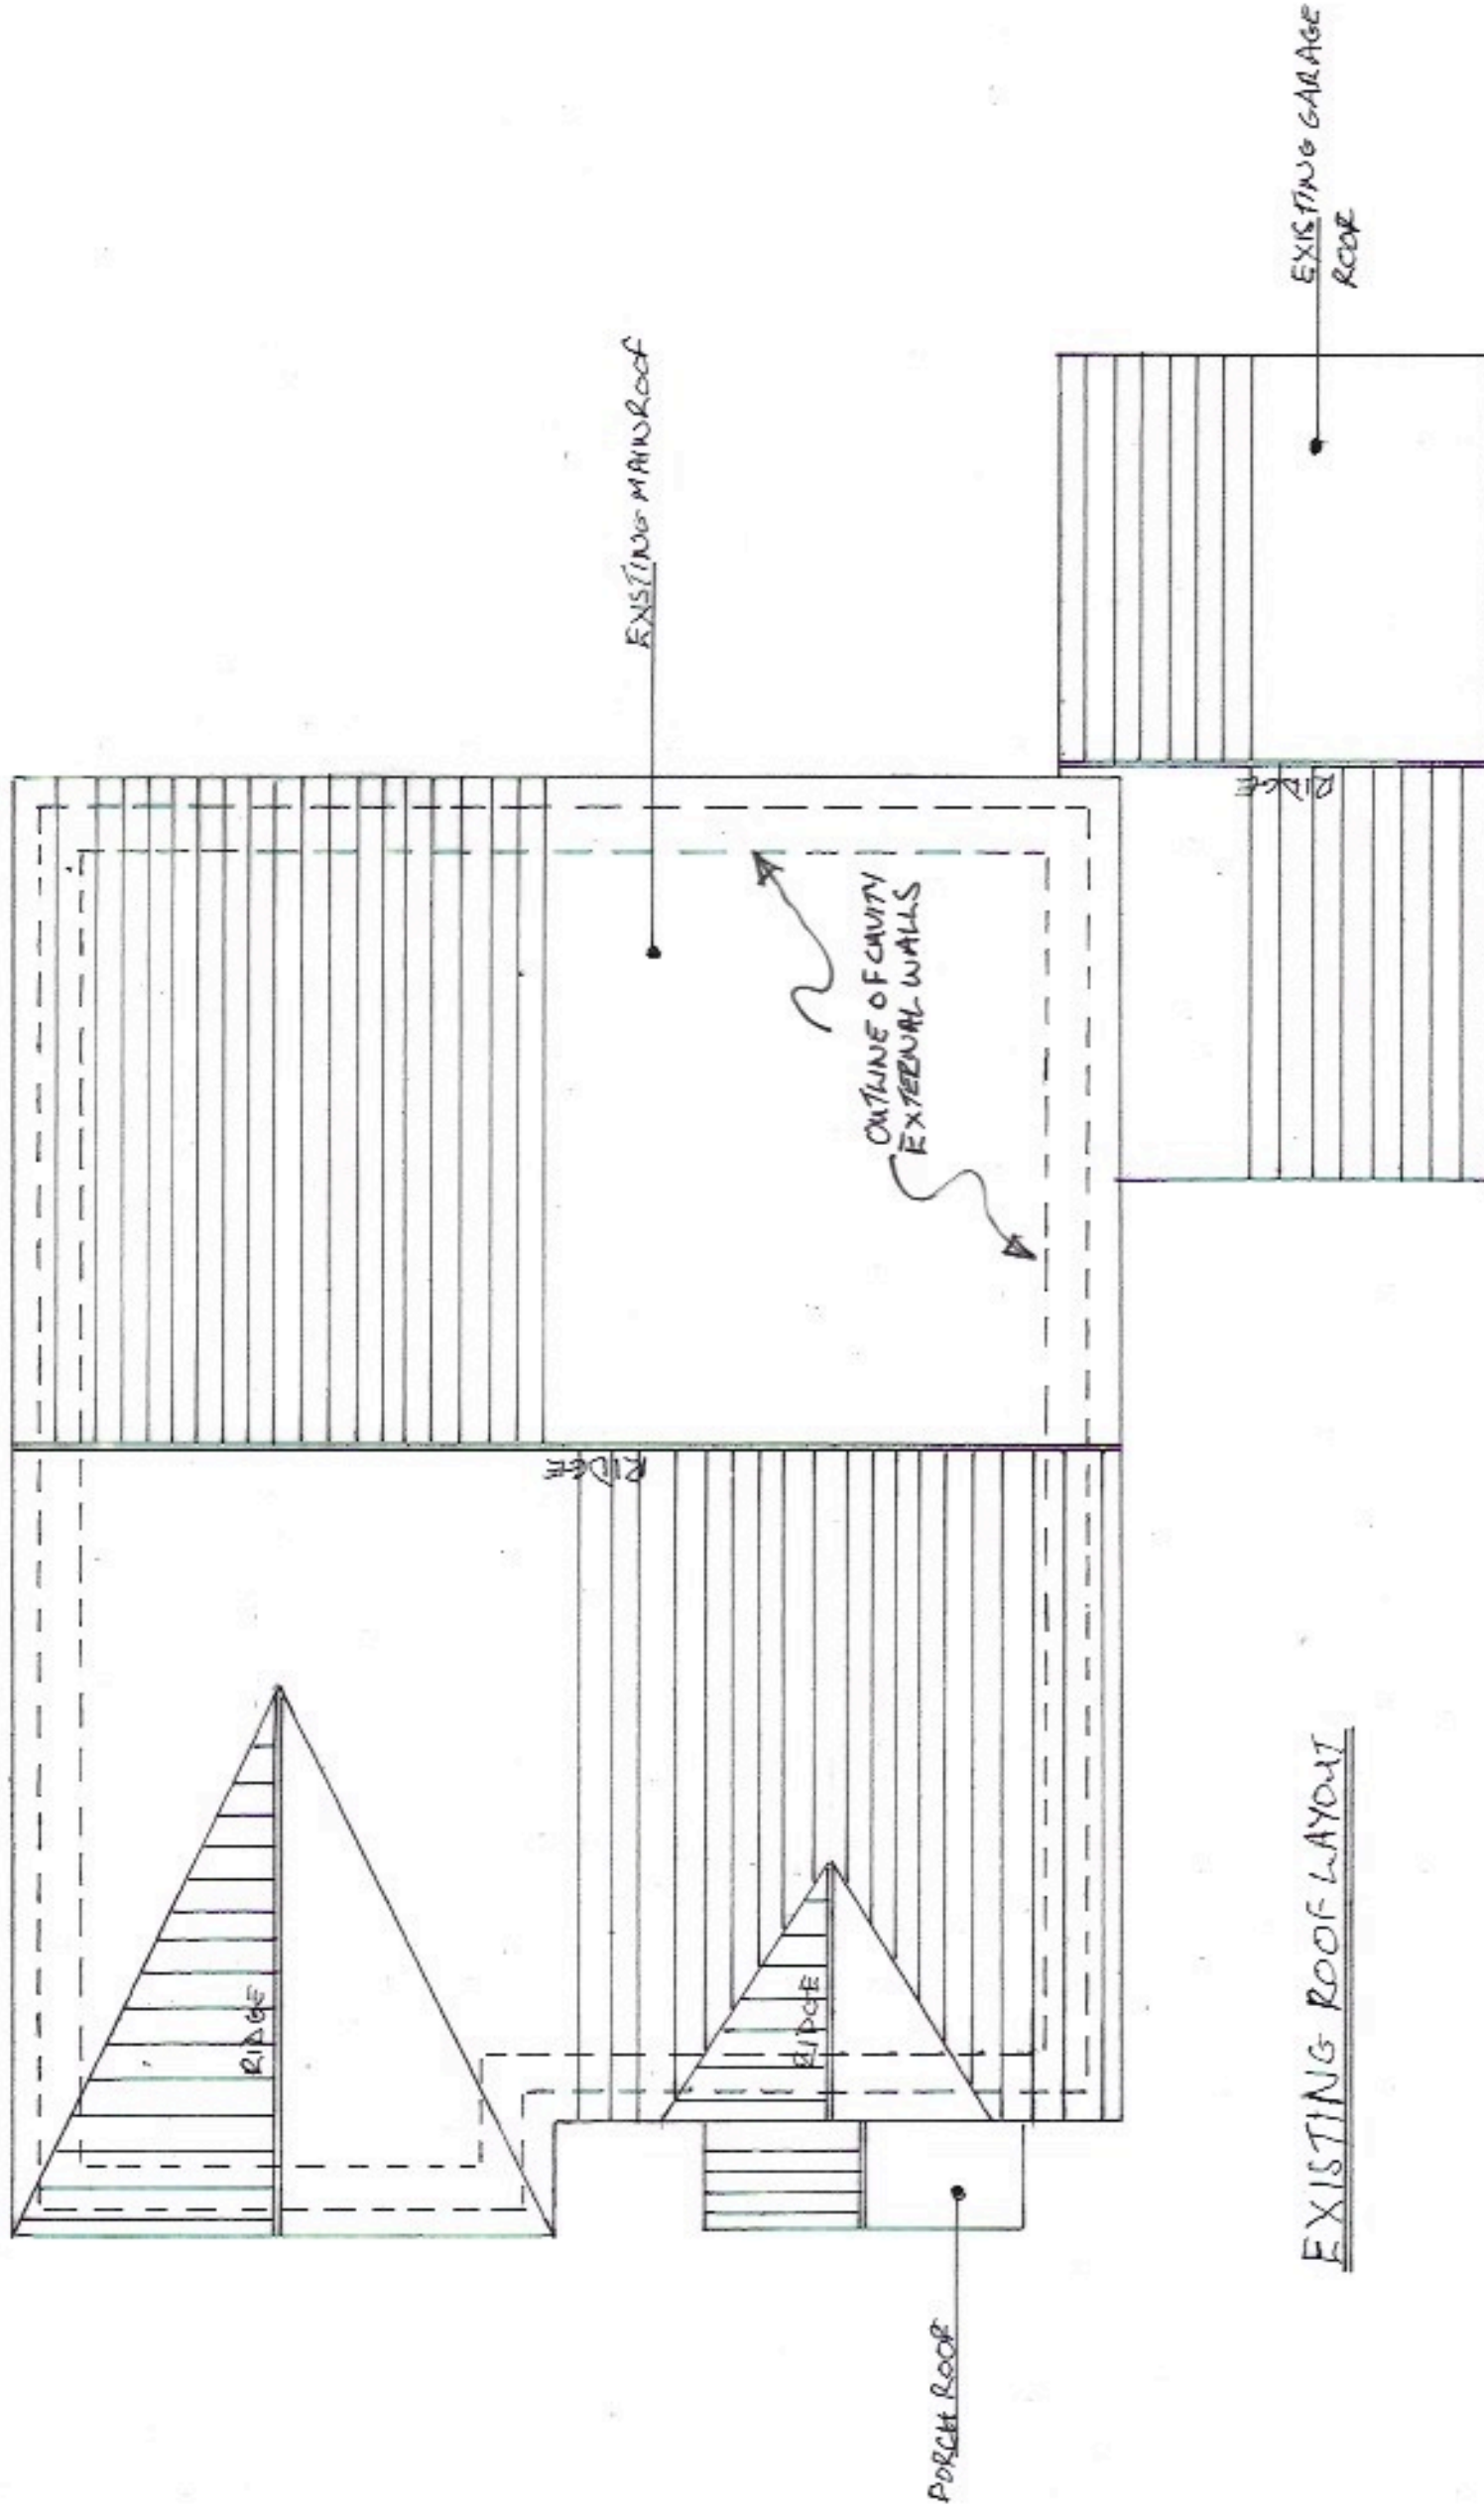

EXISTING ROOF LAYOUT

NOTES:	Client Mr & Mrs MAAL	Scale 1:50	Drawing Title	
			Drw No.	Rev
All dimensions must be checked on site and not scaled from this drawing.	Job Title	Drawn by	Date	
		MD		