


PROPOSED ROOF LAYOUT

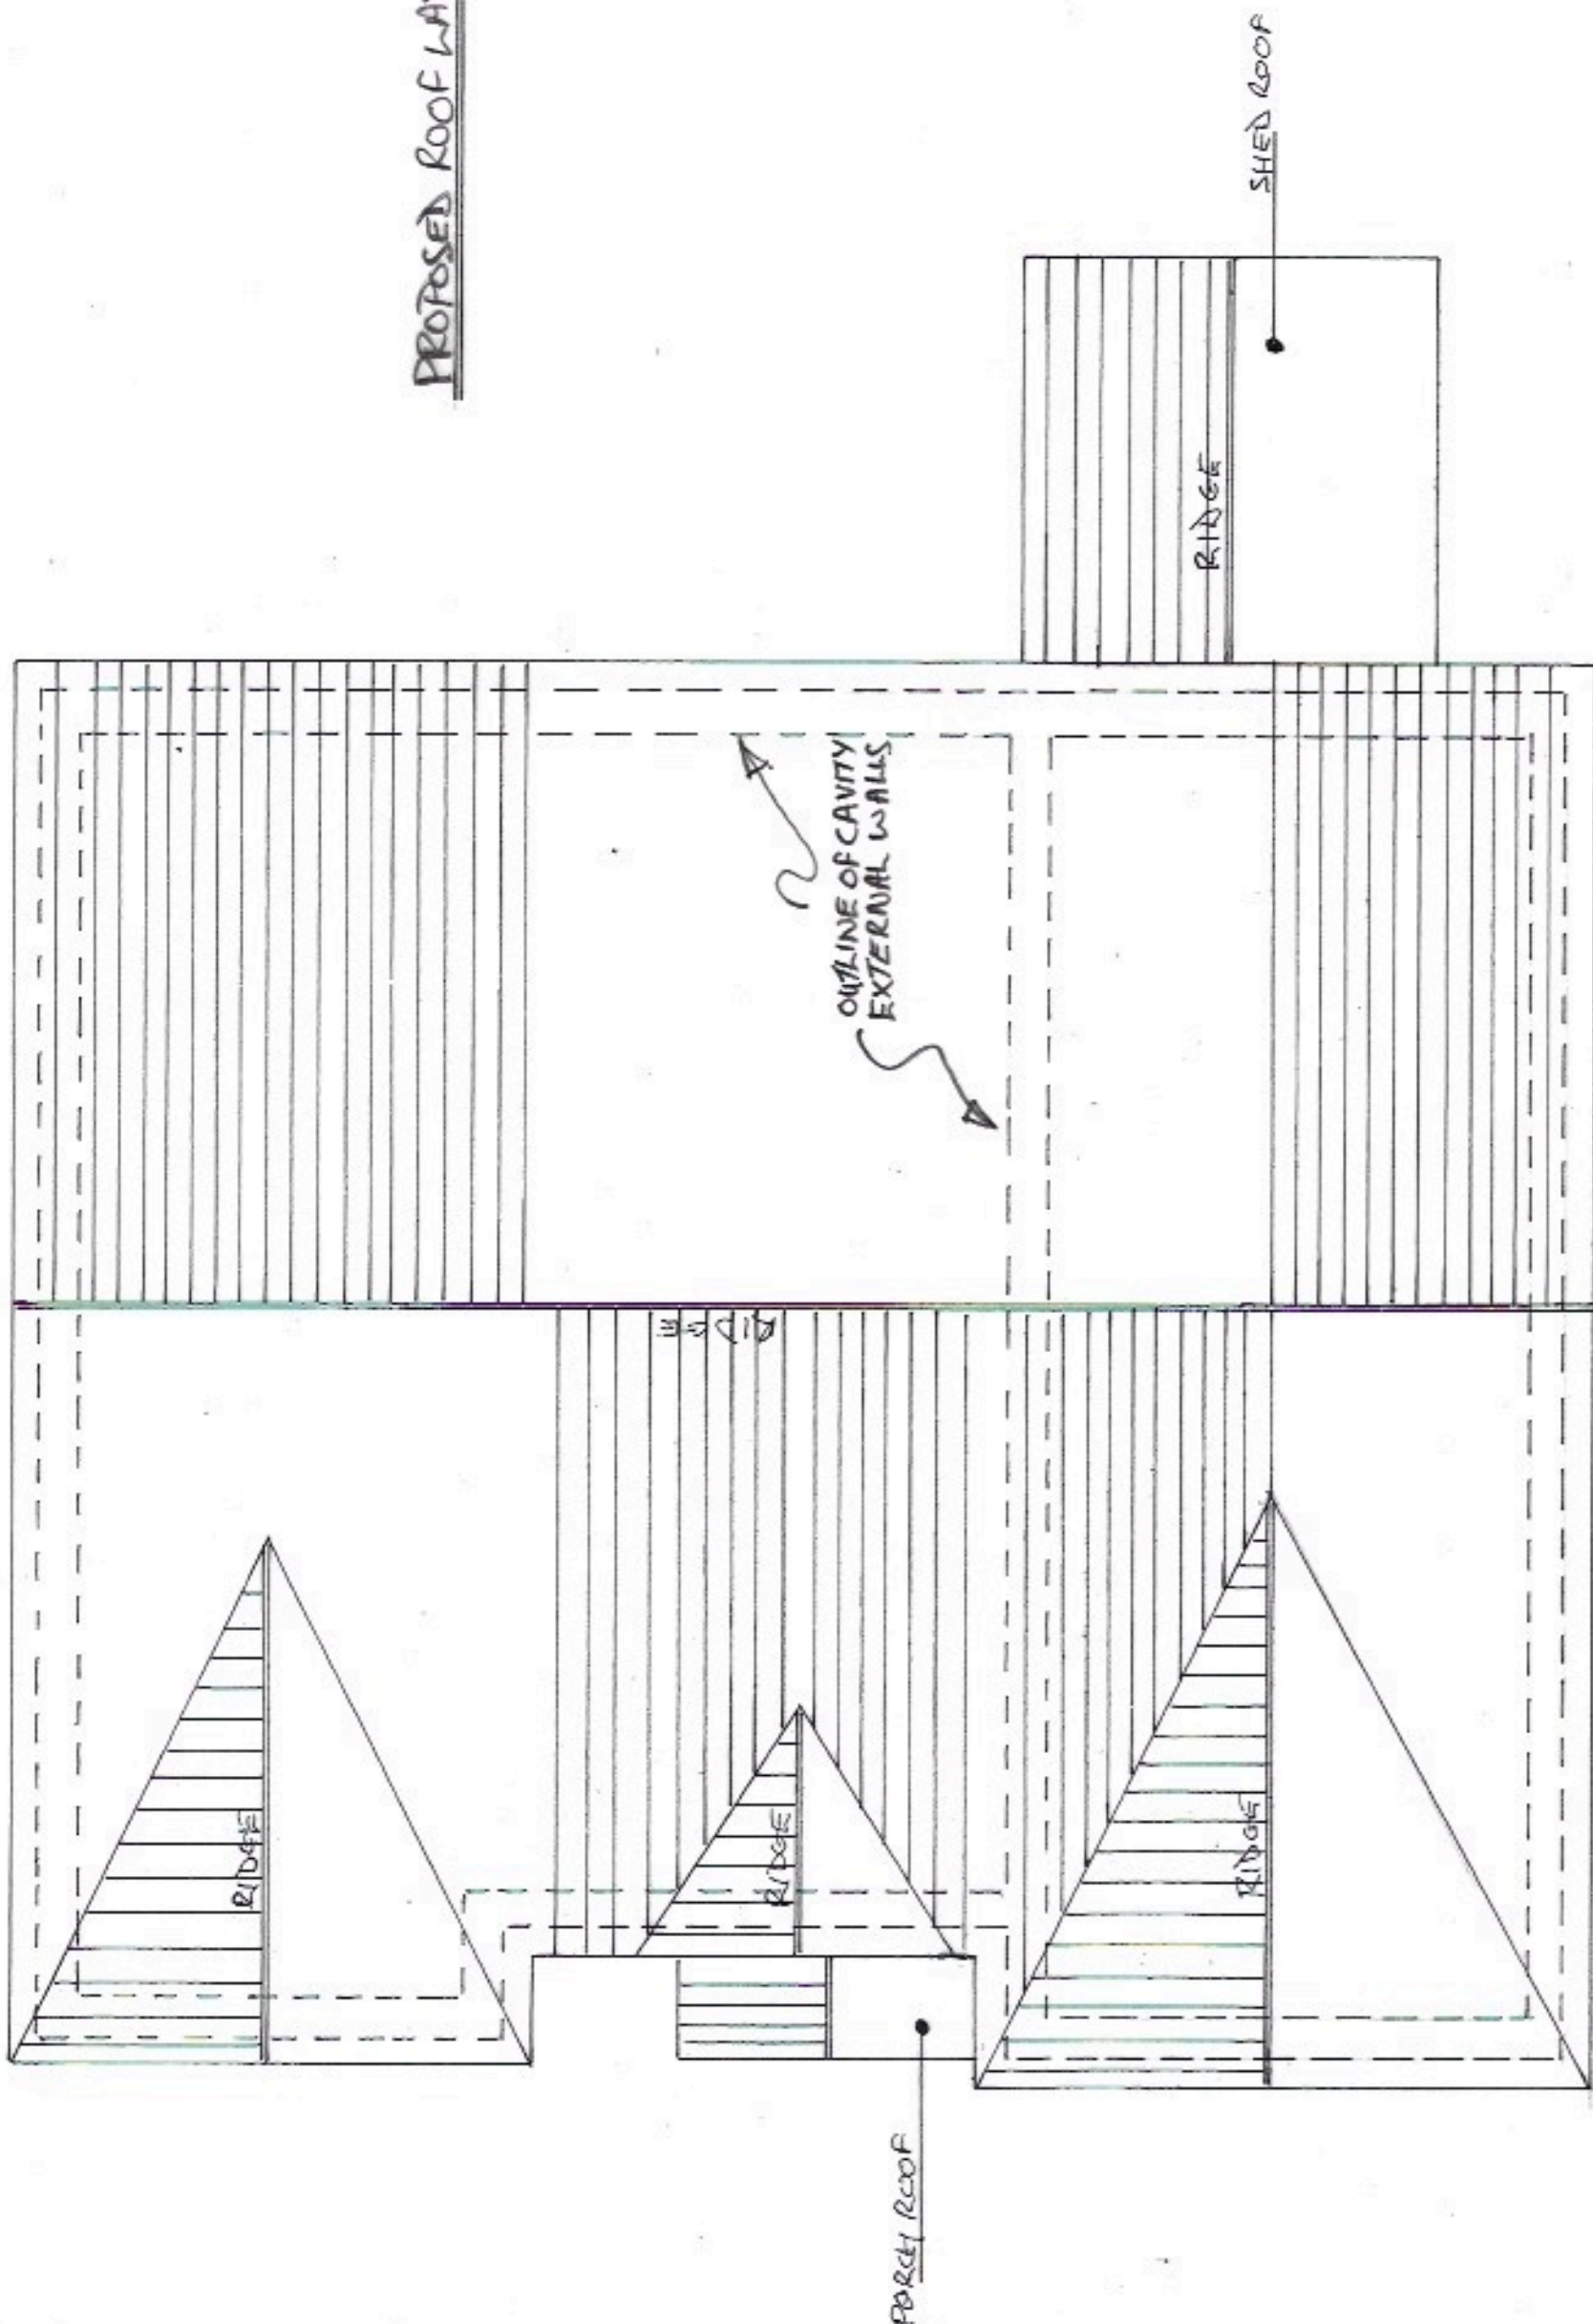

NOTES:

All dimensions must be checked on site and not scaled from this drawing.

Client **Mr & Mrs MAAL**

Job Title

Scale

1:50

Drawing Title

Drg No.

Rev

Drawn by

MS

Date