



Existing Layouts


Scales: 1/50 & 1/100

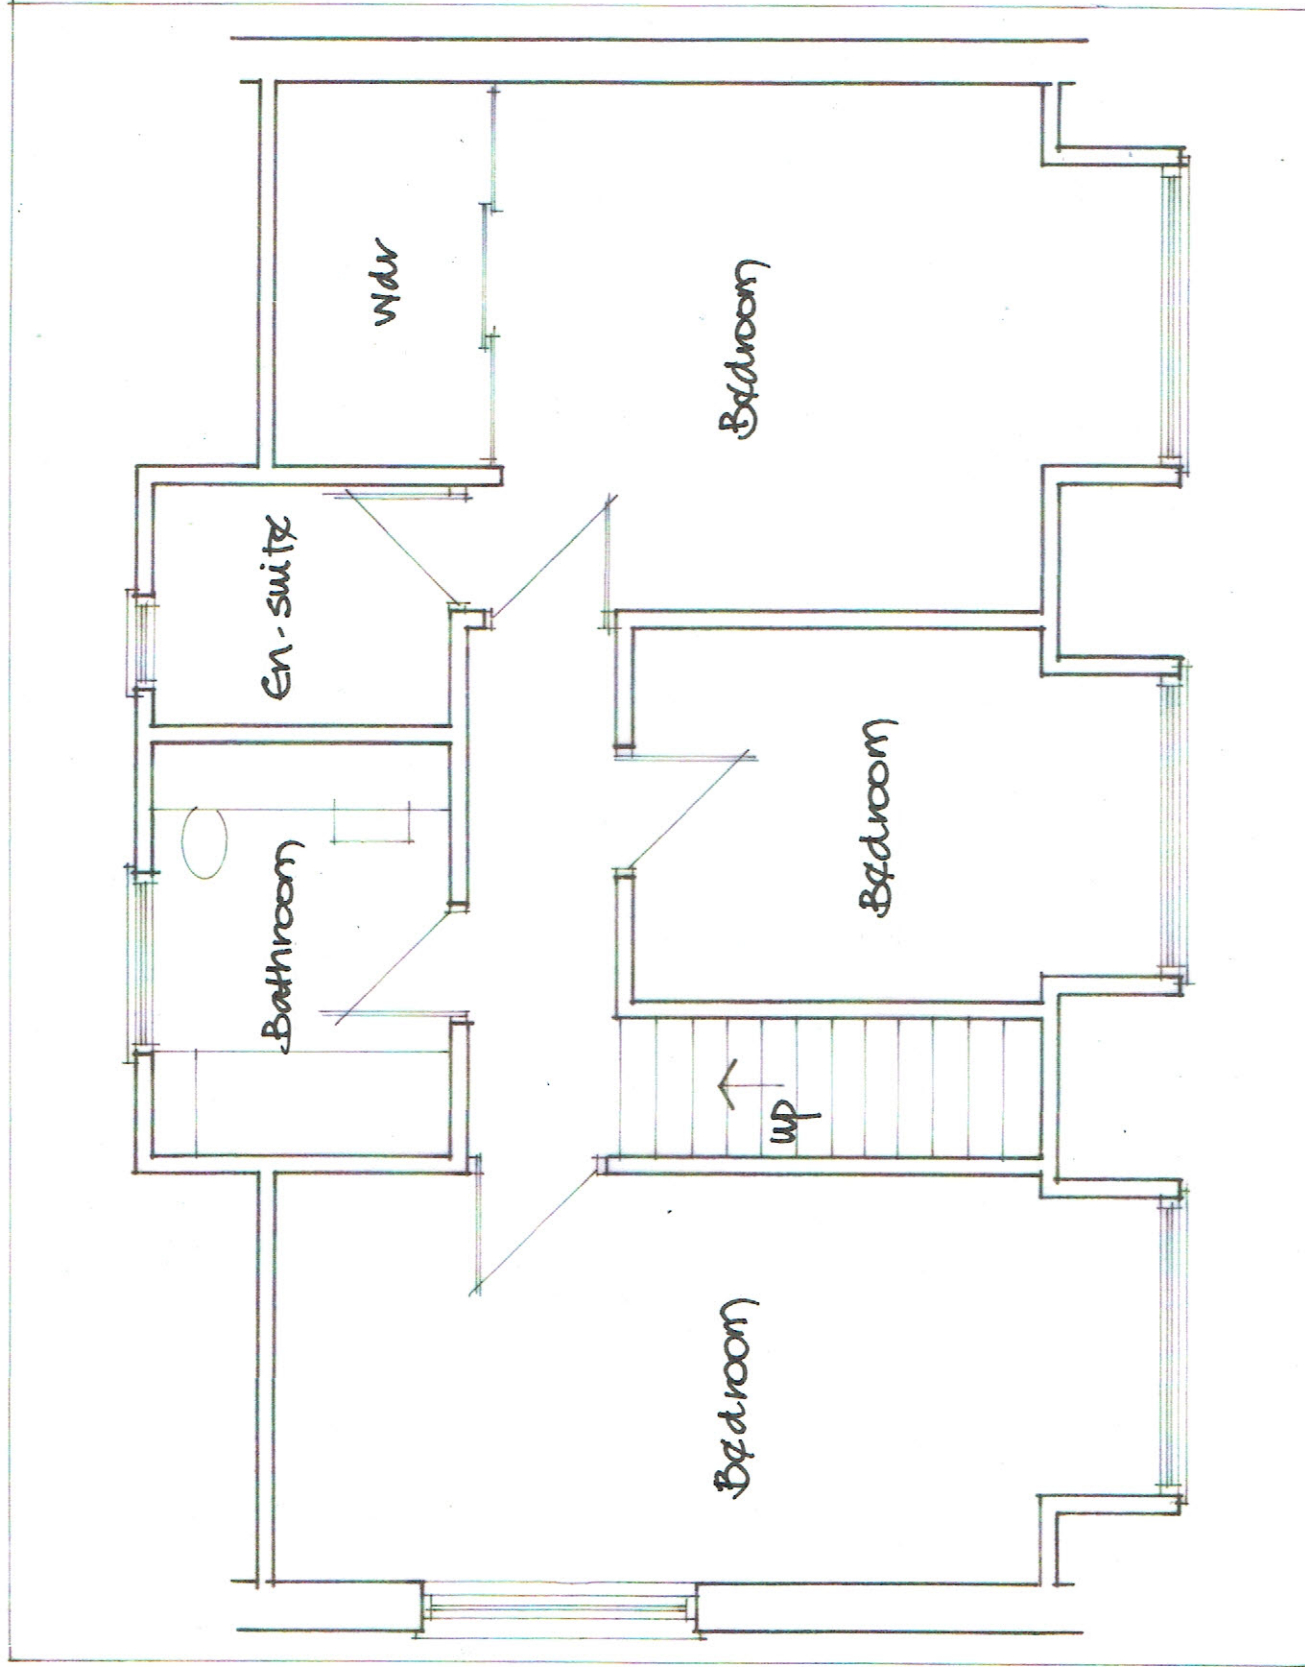


Existing First Floor Plan

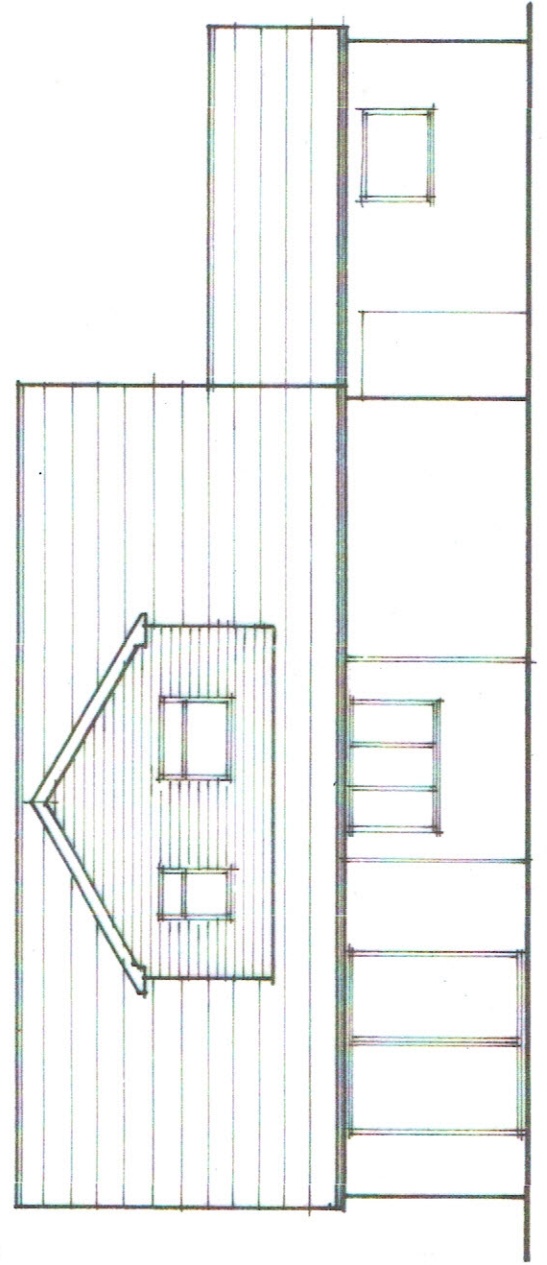

Existing Rear Elevation

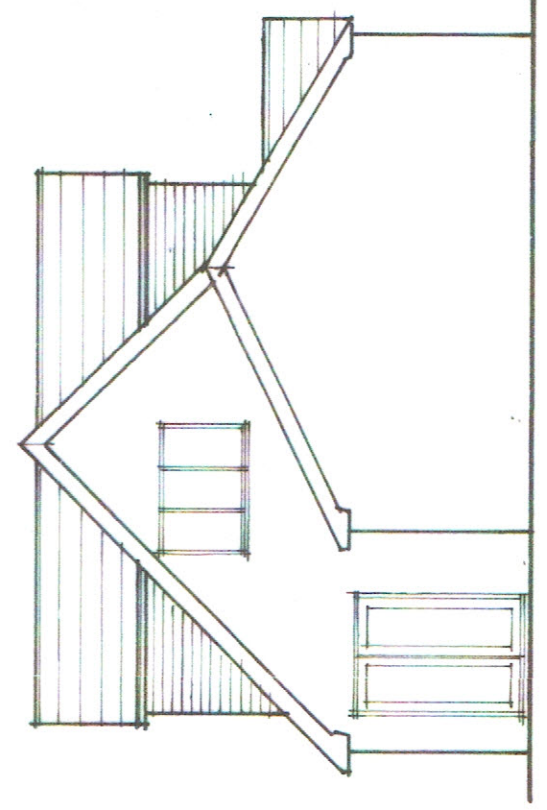

Existing Side Elevation

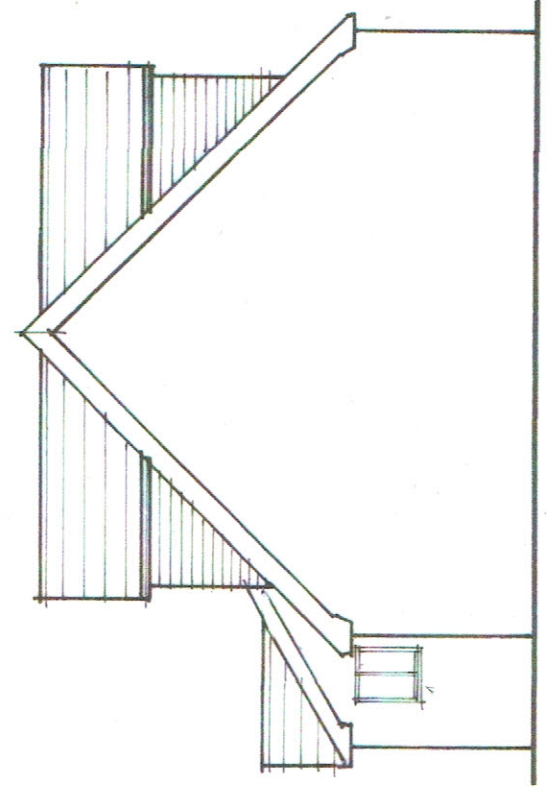

Existing Side Elevation