
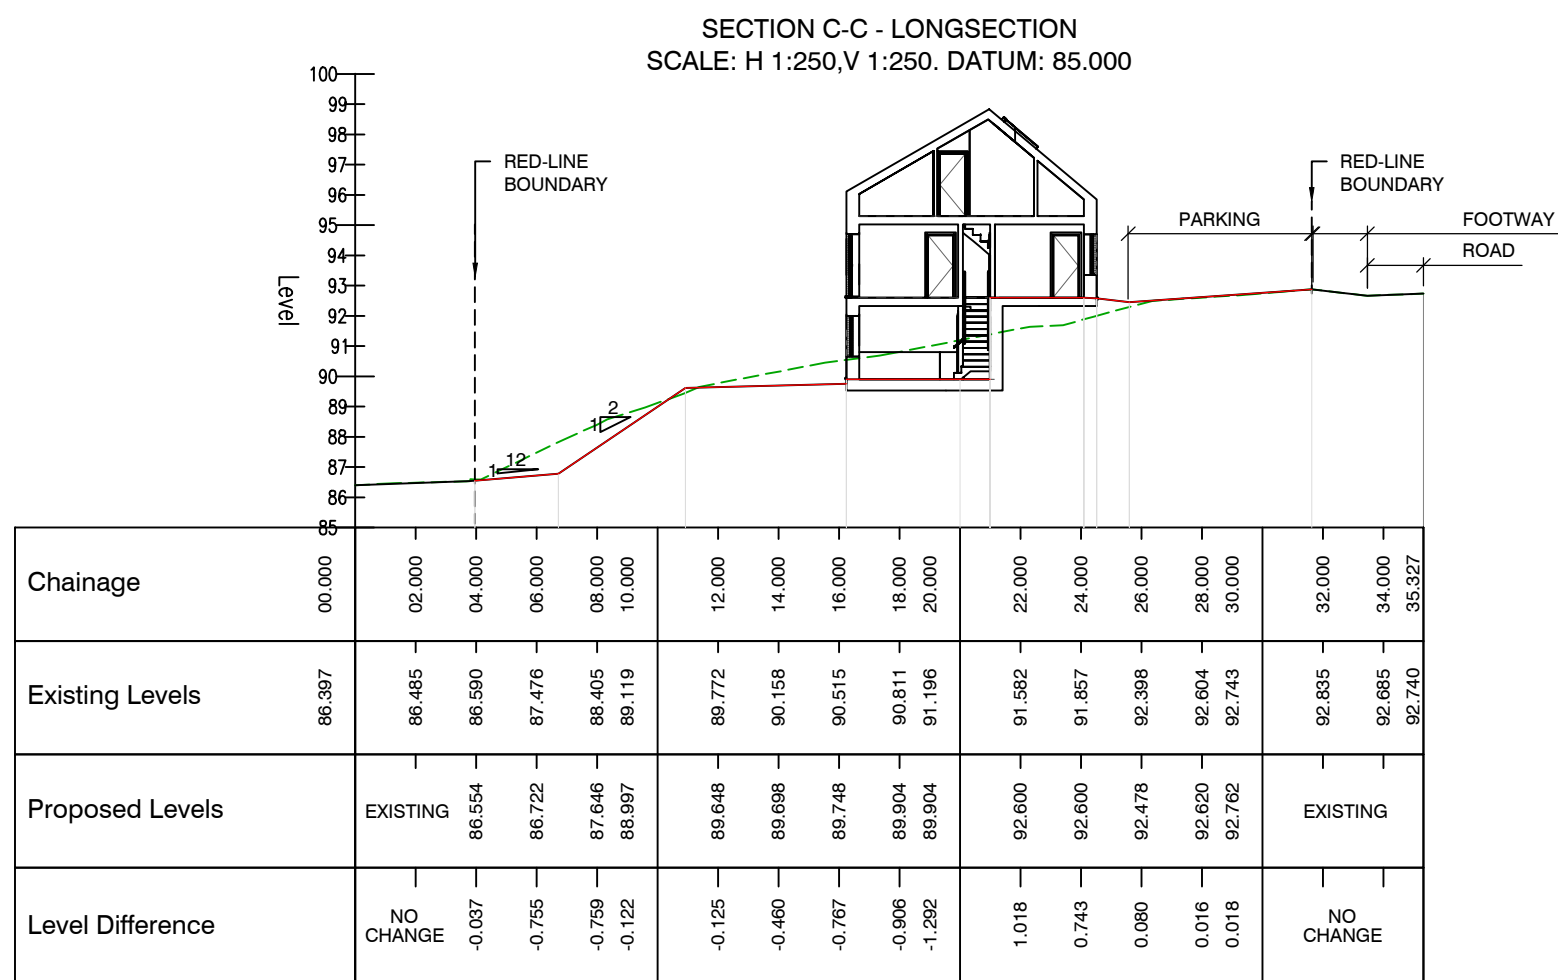
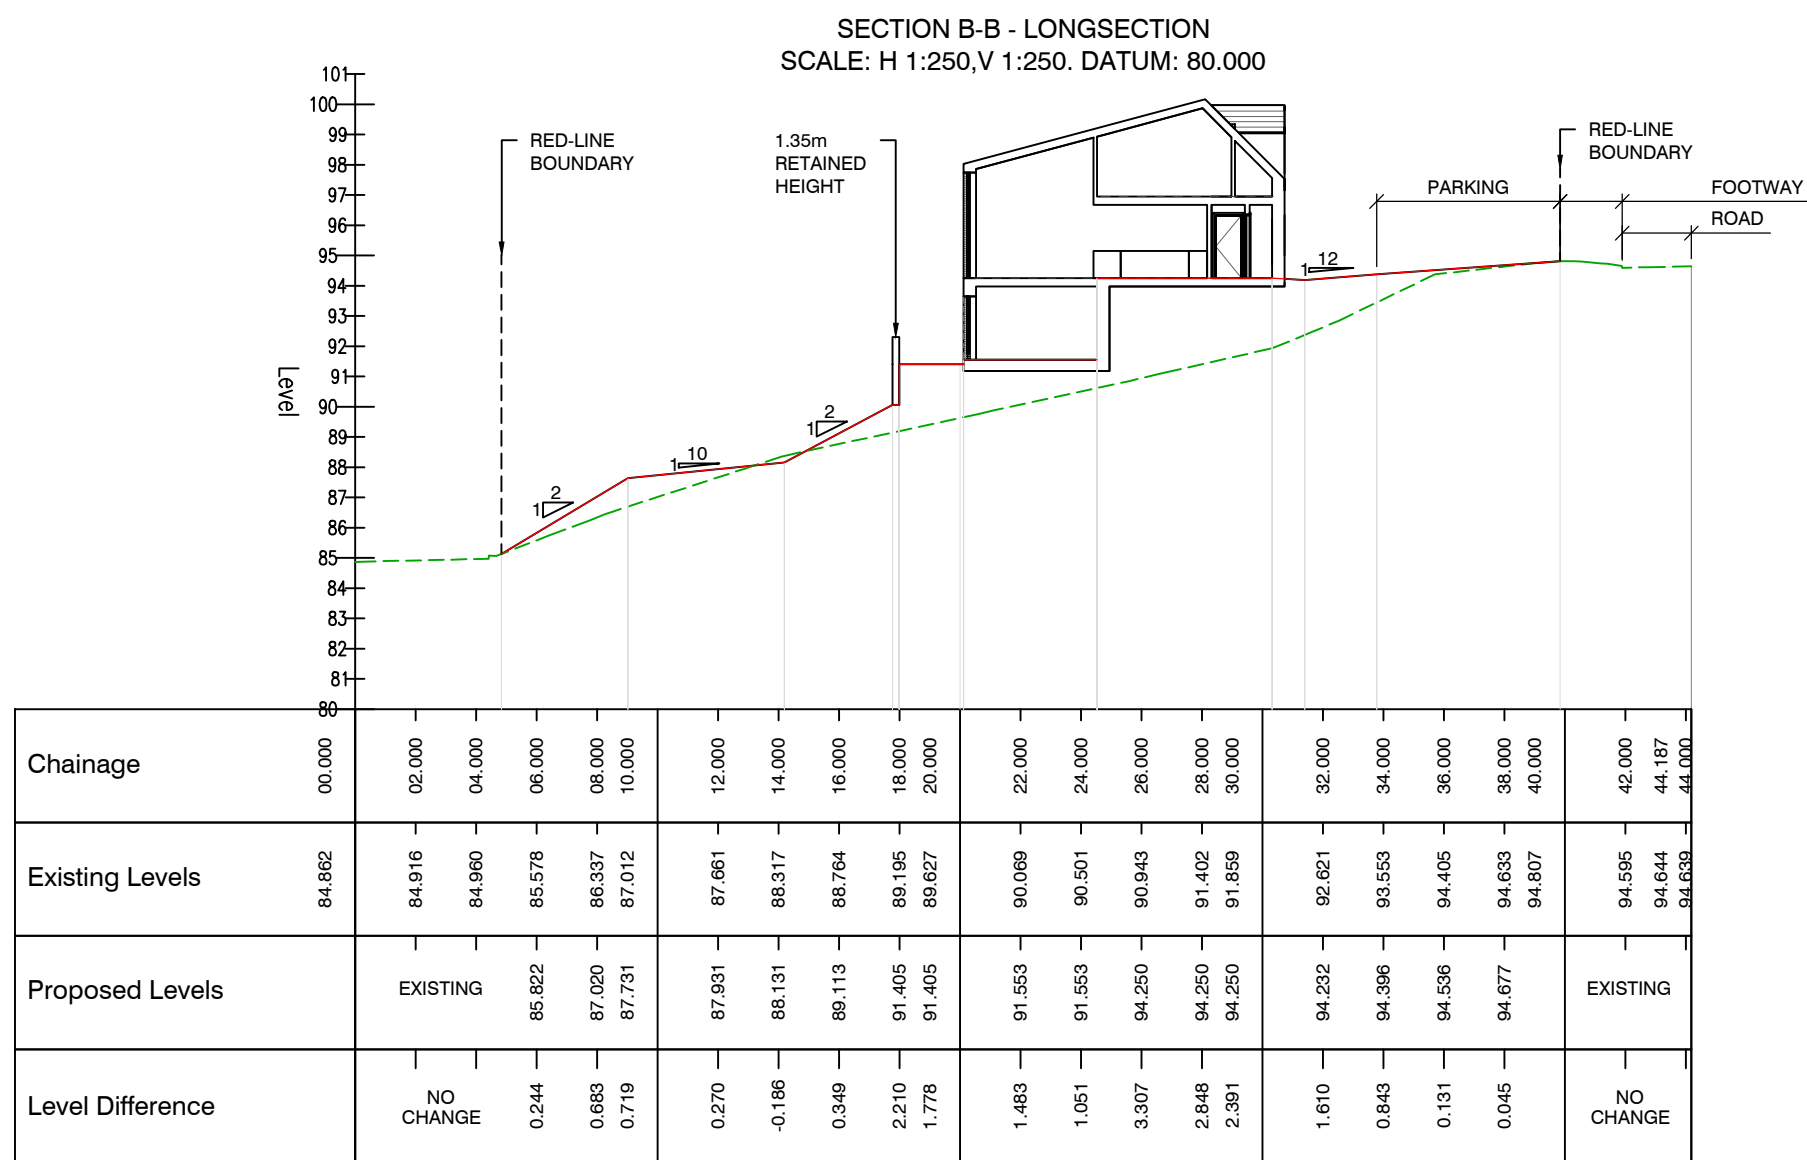


GENERAL NOTES
1. DO NOT SCALE
2. THIS DRAWING IS FOR DISCUSSIONARY PURPOSES ONLY AND SUBJECT TO DETAILED DESIGN.
3. SUBJECT TO SAB, DCWW AND HIGHWAYS APPROVAL.
4. ANY CONSTRUCTION PRIOR TO APPROVAL OBTAINMENT AND DETAILED DESIGN AT DEVELOPERS OWN RISK.

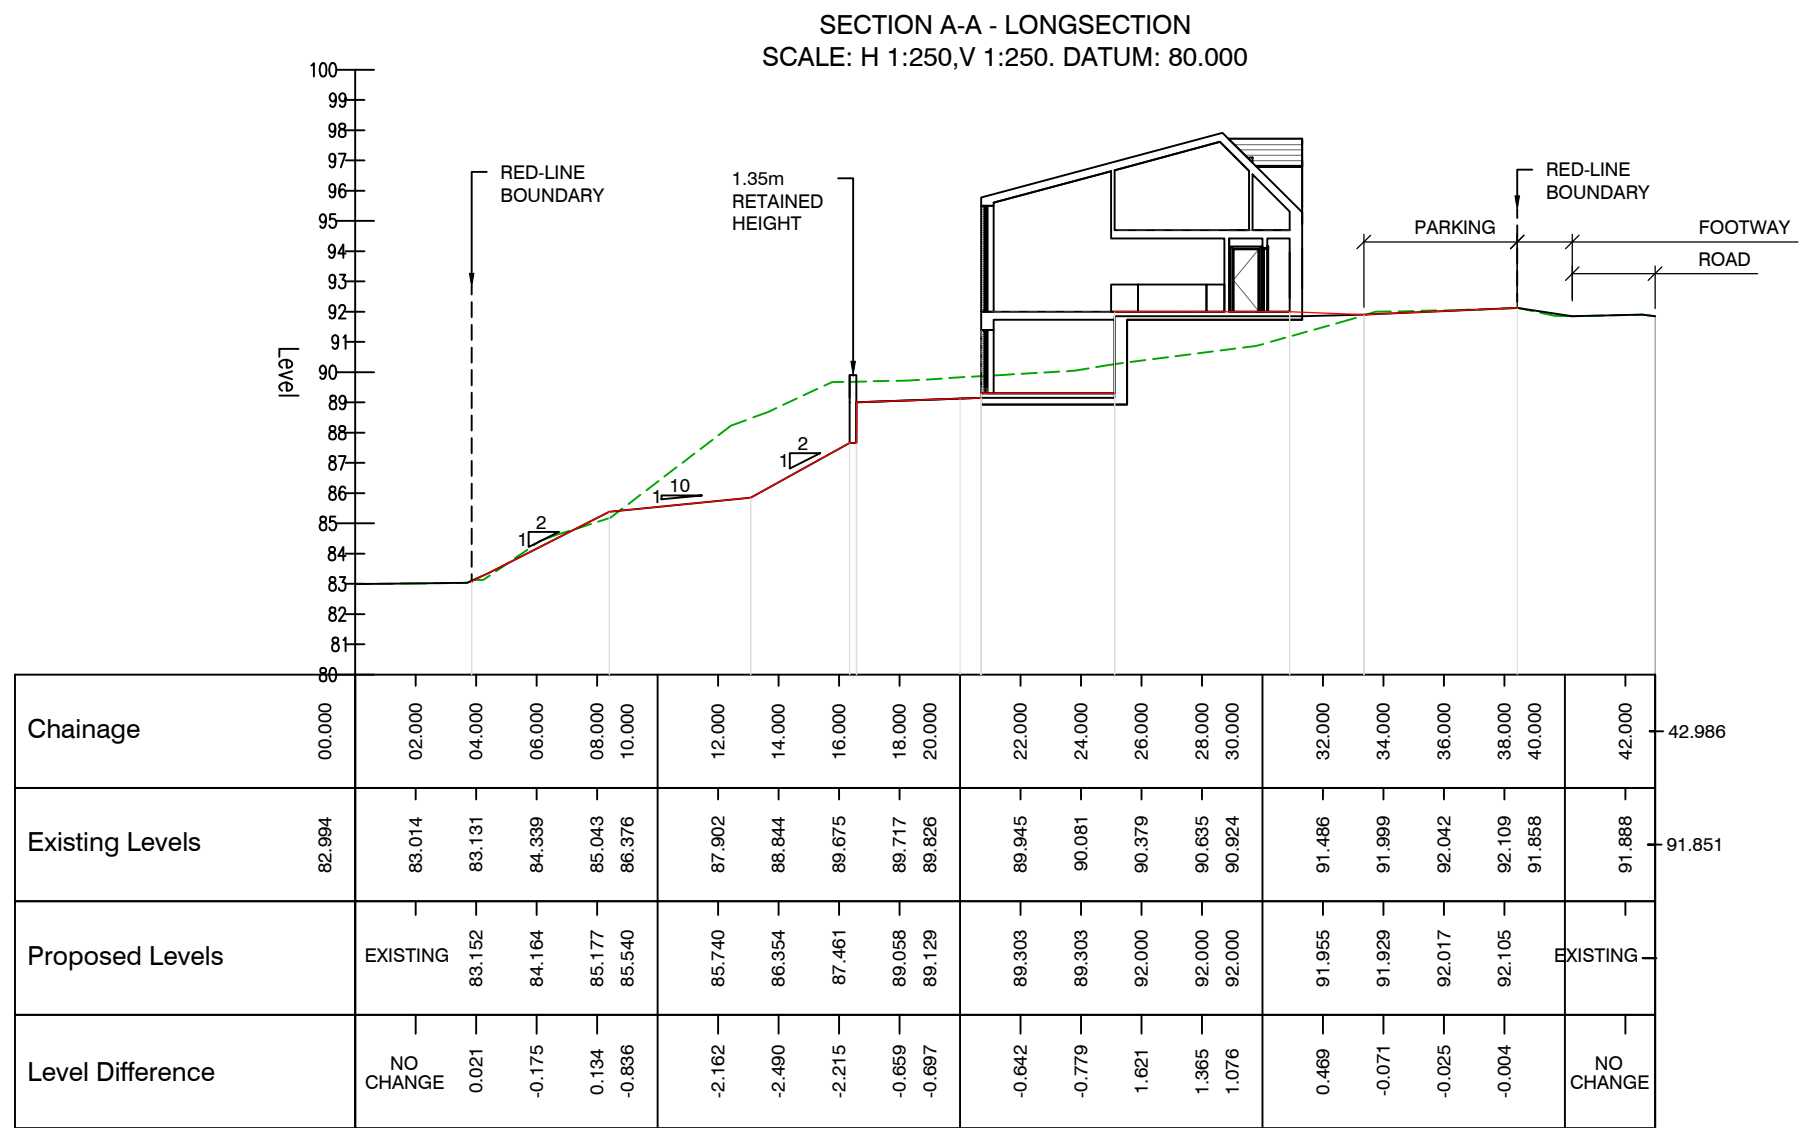

REV.	DATE	DETAILS	AMENDMENTS	BY	CHK
-	30.07.21	First Issue		MP	SJD

CLIENT:

WELLSPRING

phg

CONSULTING ENGINEERS

PHG CONSULTING LTD
107 COWBRIDGE ROAD
EAST, CARDIFF CF11 9AG
T: +44(0)29 2030 2521
E: enquiries@phg-consulting.com
W: www.phg-consulting.co.uk

PROJECT:
Wellspring
Pearson Way,
Neath

DRAWING TITLE:
Site Sections

DRAWN:	CHK:	STATUS:	SCALE:
MP	SJD	Information	As Shown

DATE:	JOB NO:	DWG. NO:	REV:
July 2021	2122	130	-