


Superseded

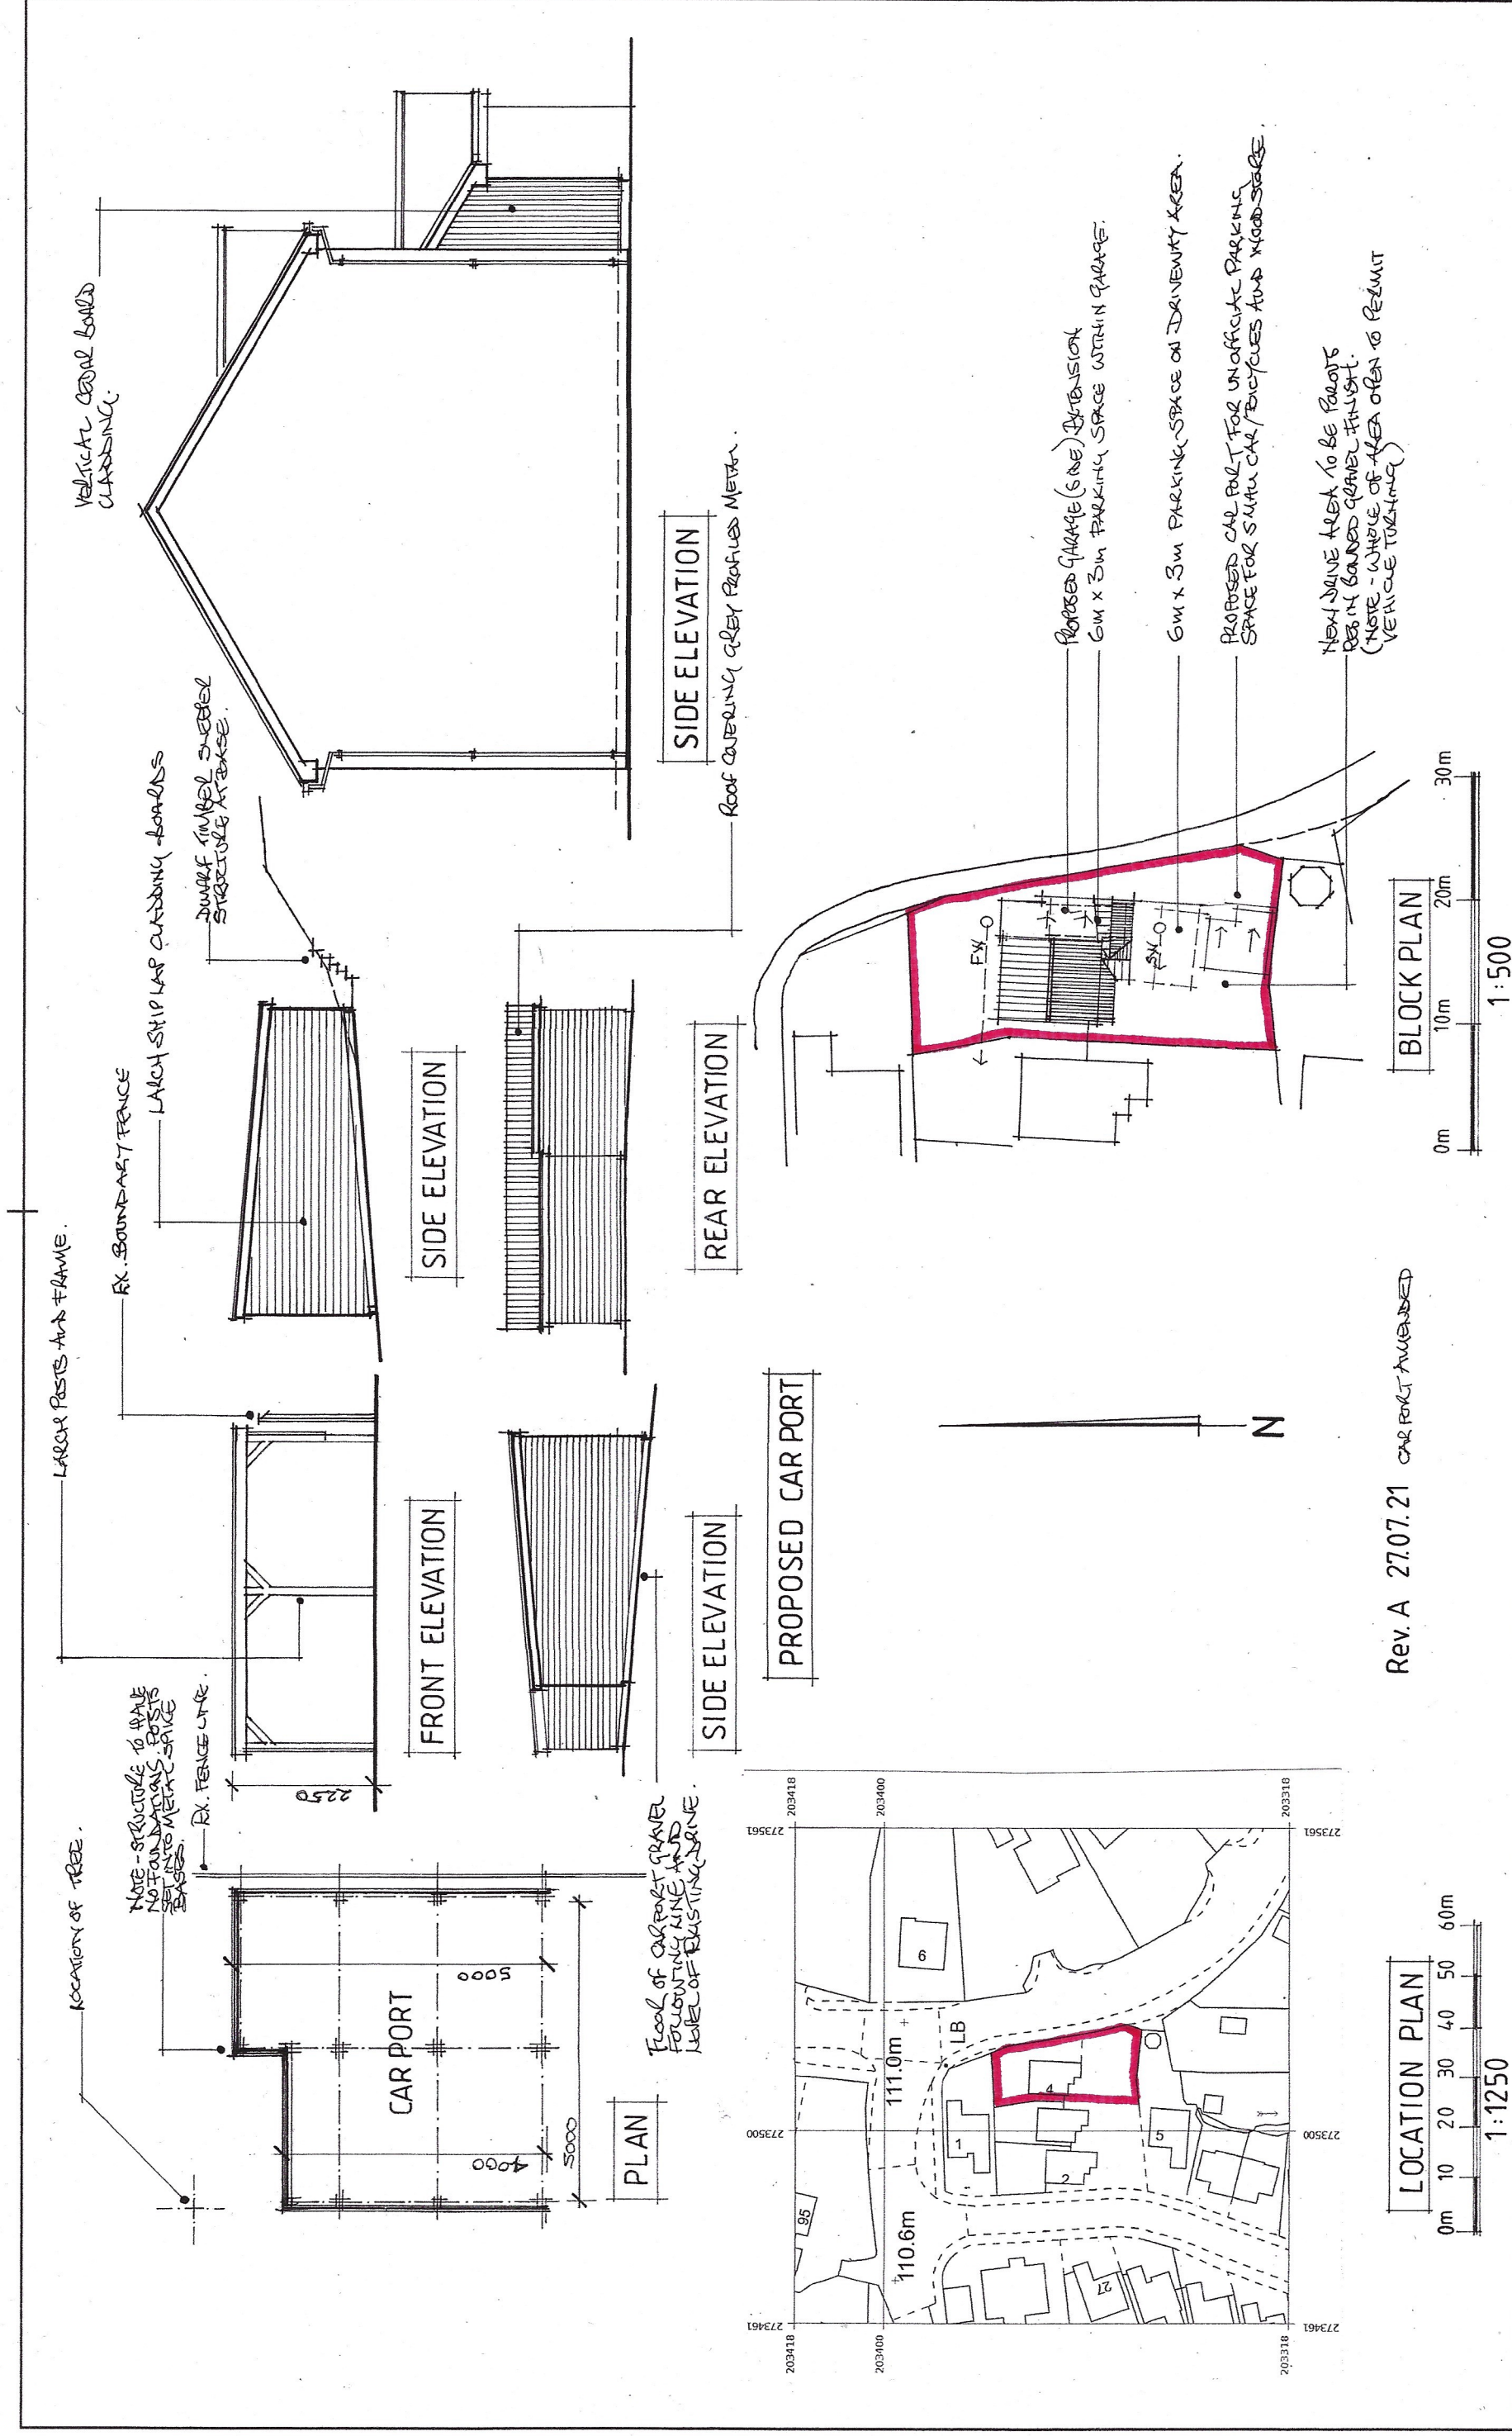

mjs designs (cymru) ltd
architectural design - project management
075 30 134 442 martyn@mjsdesigns.co.uk

NOTES:

0m 1m 2m 3m 4m 5m 6m 7m

All dimensions must be checked on site and not scaled from this drawing.

Client Mr & Mrs Malcolm Cronin	Scale 1:100@A3	Drawing Title PROPOSED	
Job Title 4 Maes-y-Cornel, Rhos, SA8 3DR	Drawn by	Drg No. 202105.03	Rev B
	Date 01.2021		