


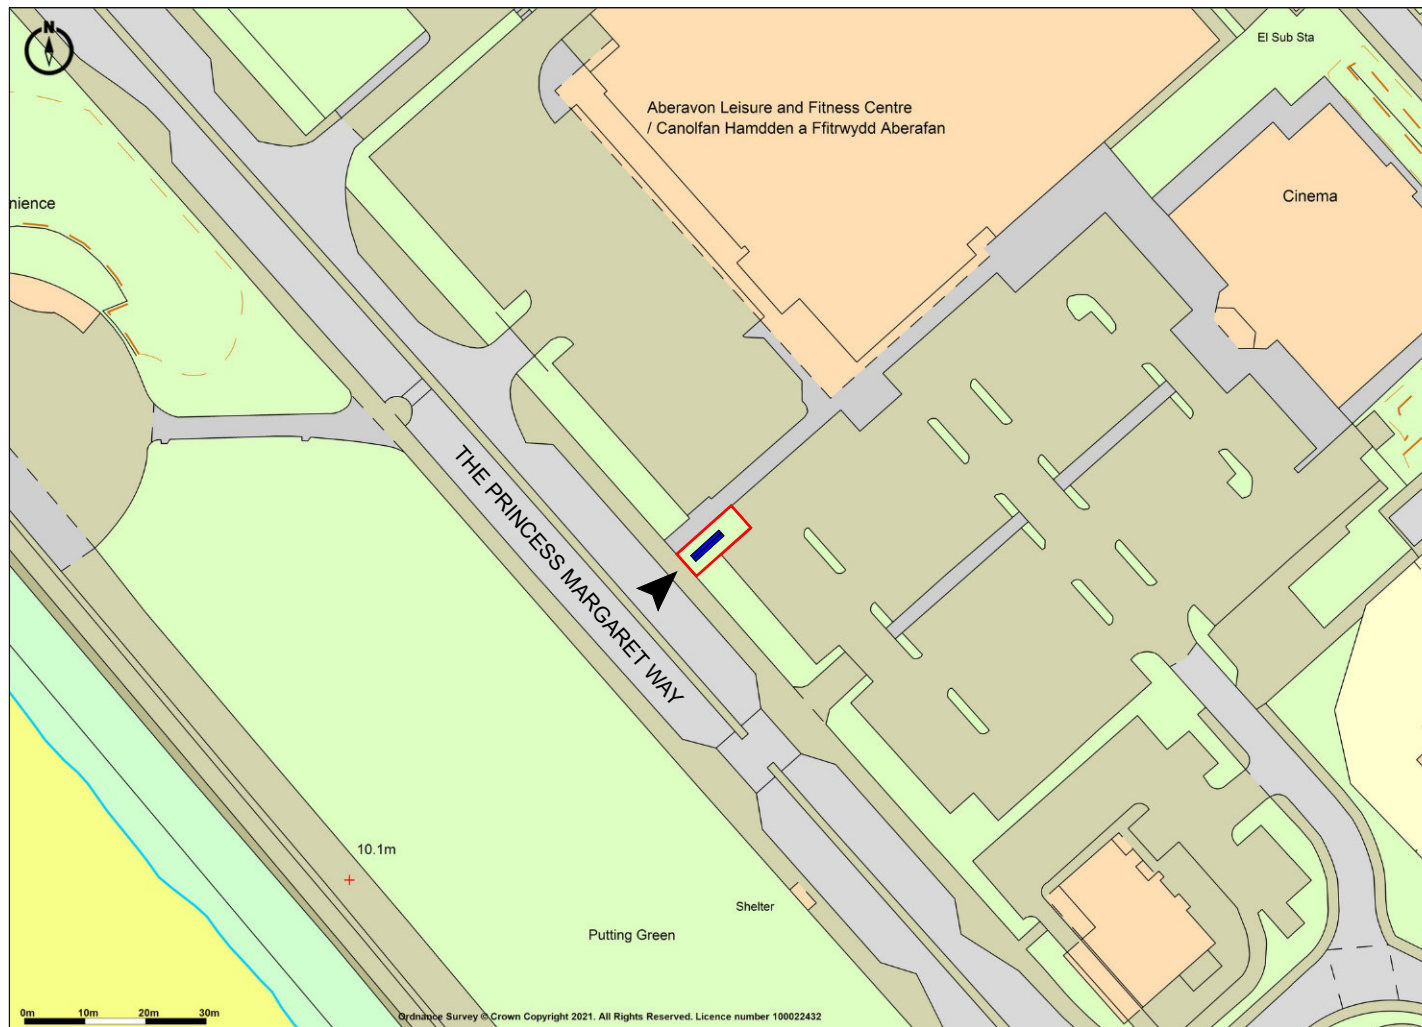


Proposed Back to Back
LED Digital 48 displays
with Vertical Meadows


Site Location

Promap
LANDMARK INFORMATION

Ordnance Survey Crown Copyright 2021. All rights reserved.
Licence number 100022432.
Plotted Scale - 1:1250. Paper Size – A4

Site: Reel Cinema , Hollywood Park ,
The Princess Margaret Way,
Port Talbot SA12 6QW

Title: Location Plan

Date: 09/08/2021

Dwg. No: PY4115/001

Rev:

Scale: 1:1250@A4

