


LED DIGITAL 48 SHEET WITH VERTICAL MEADOW - FREESTANDING

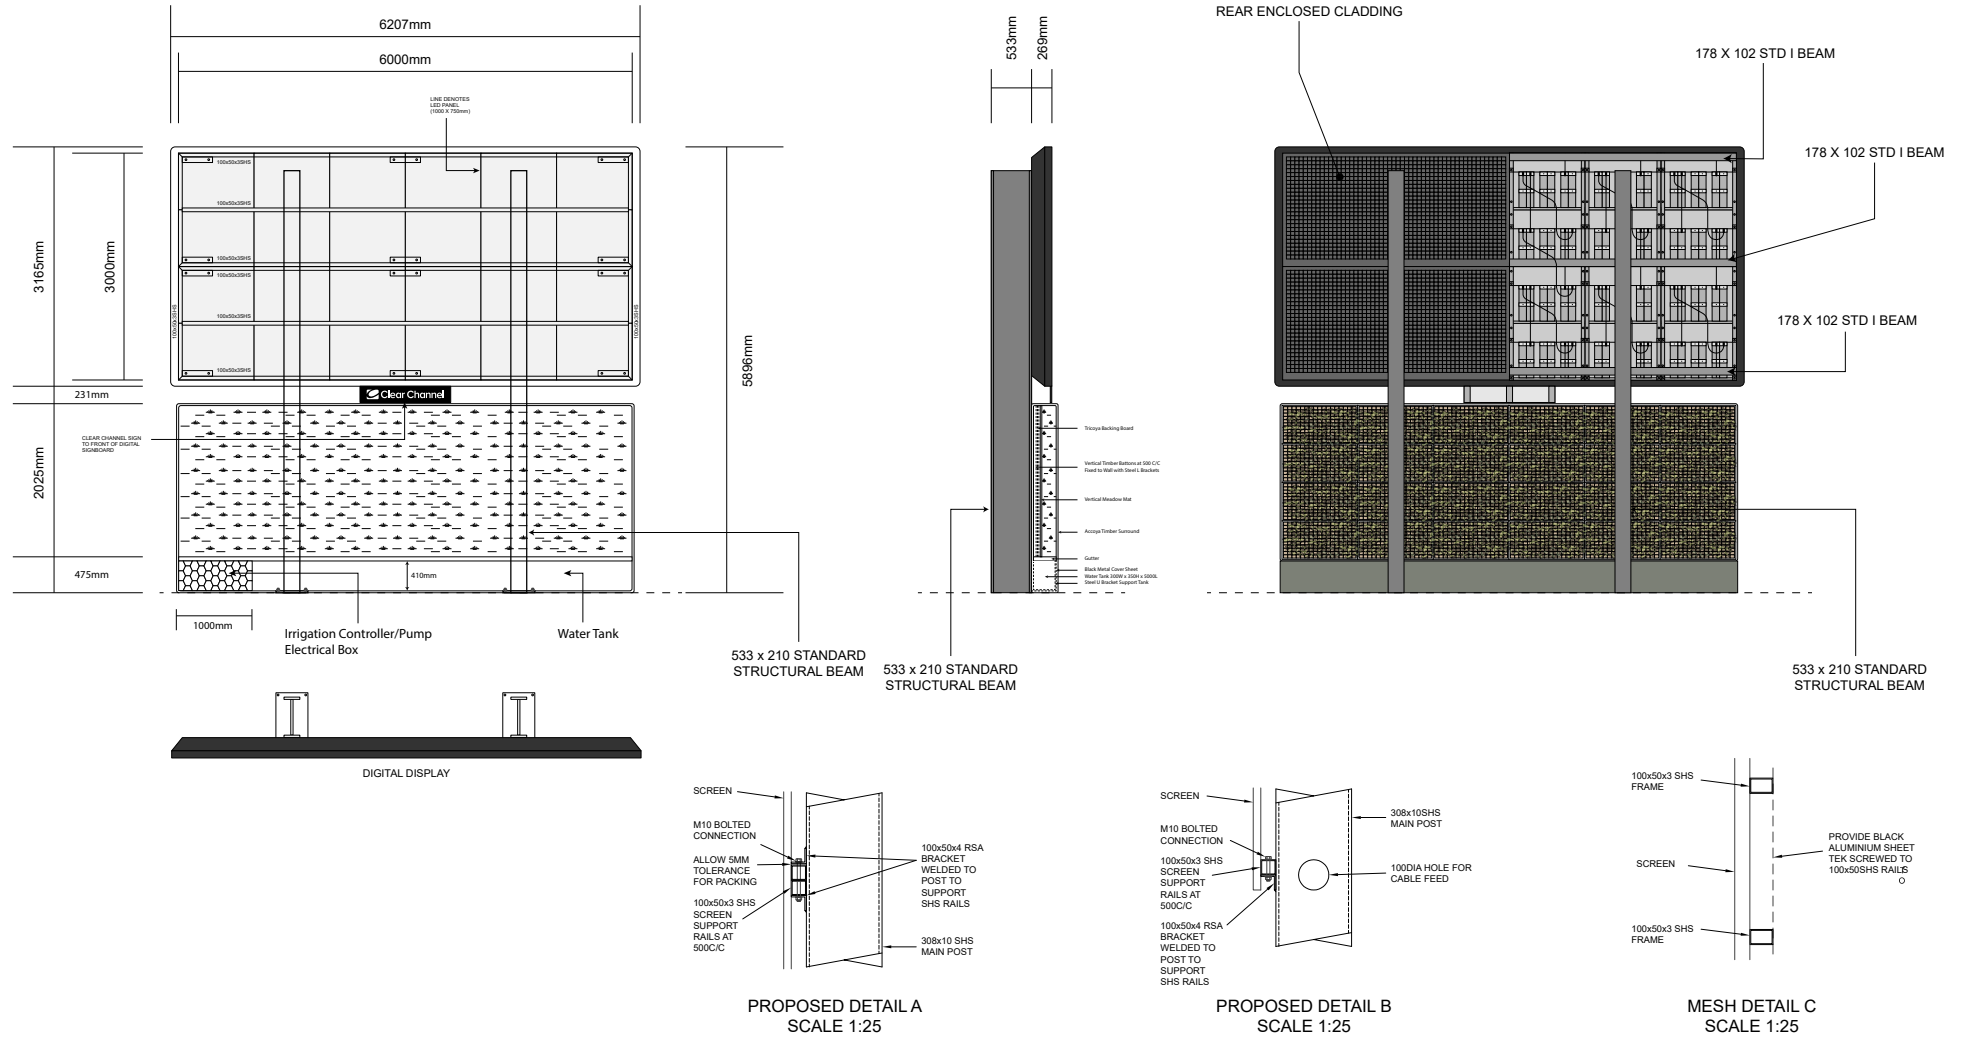

Site:
Reel Cinema , Hollywood Park , Princess Margaret Way,
Port Talbot SA12 6QW

Title:
Proposed Specifications

Date:
09/08/2021

Dwg. No:
PY4115/007

Rev:

Scale: 1:100@A4

