


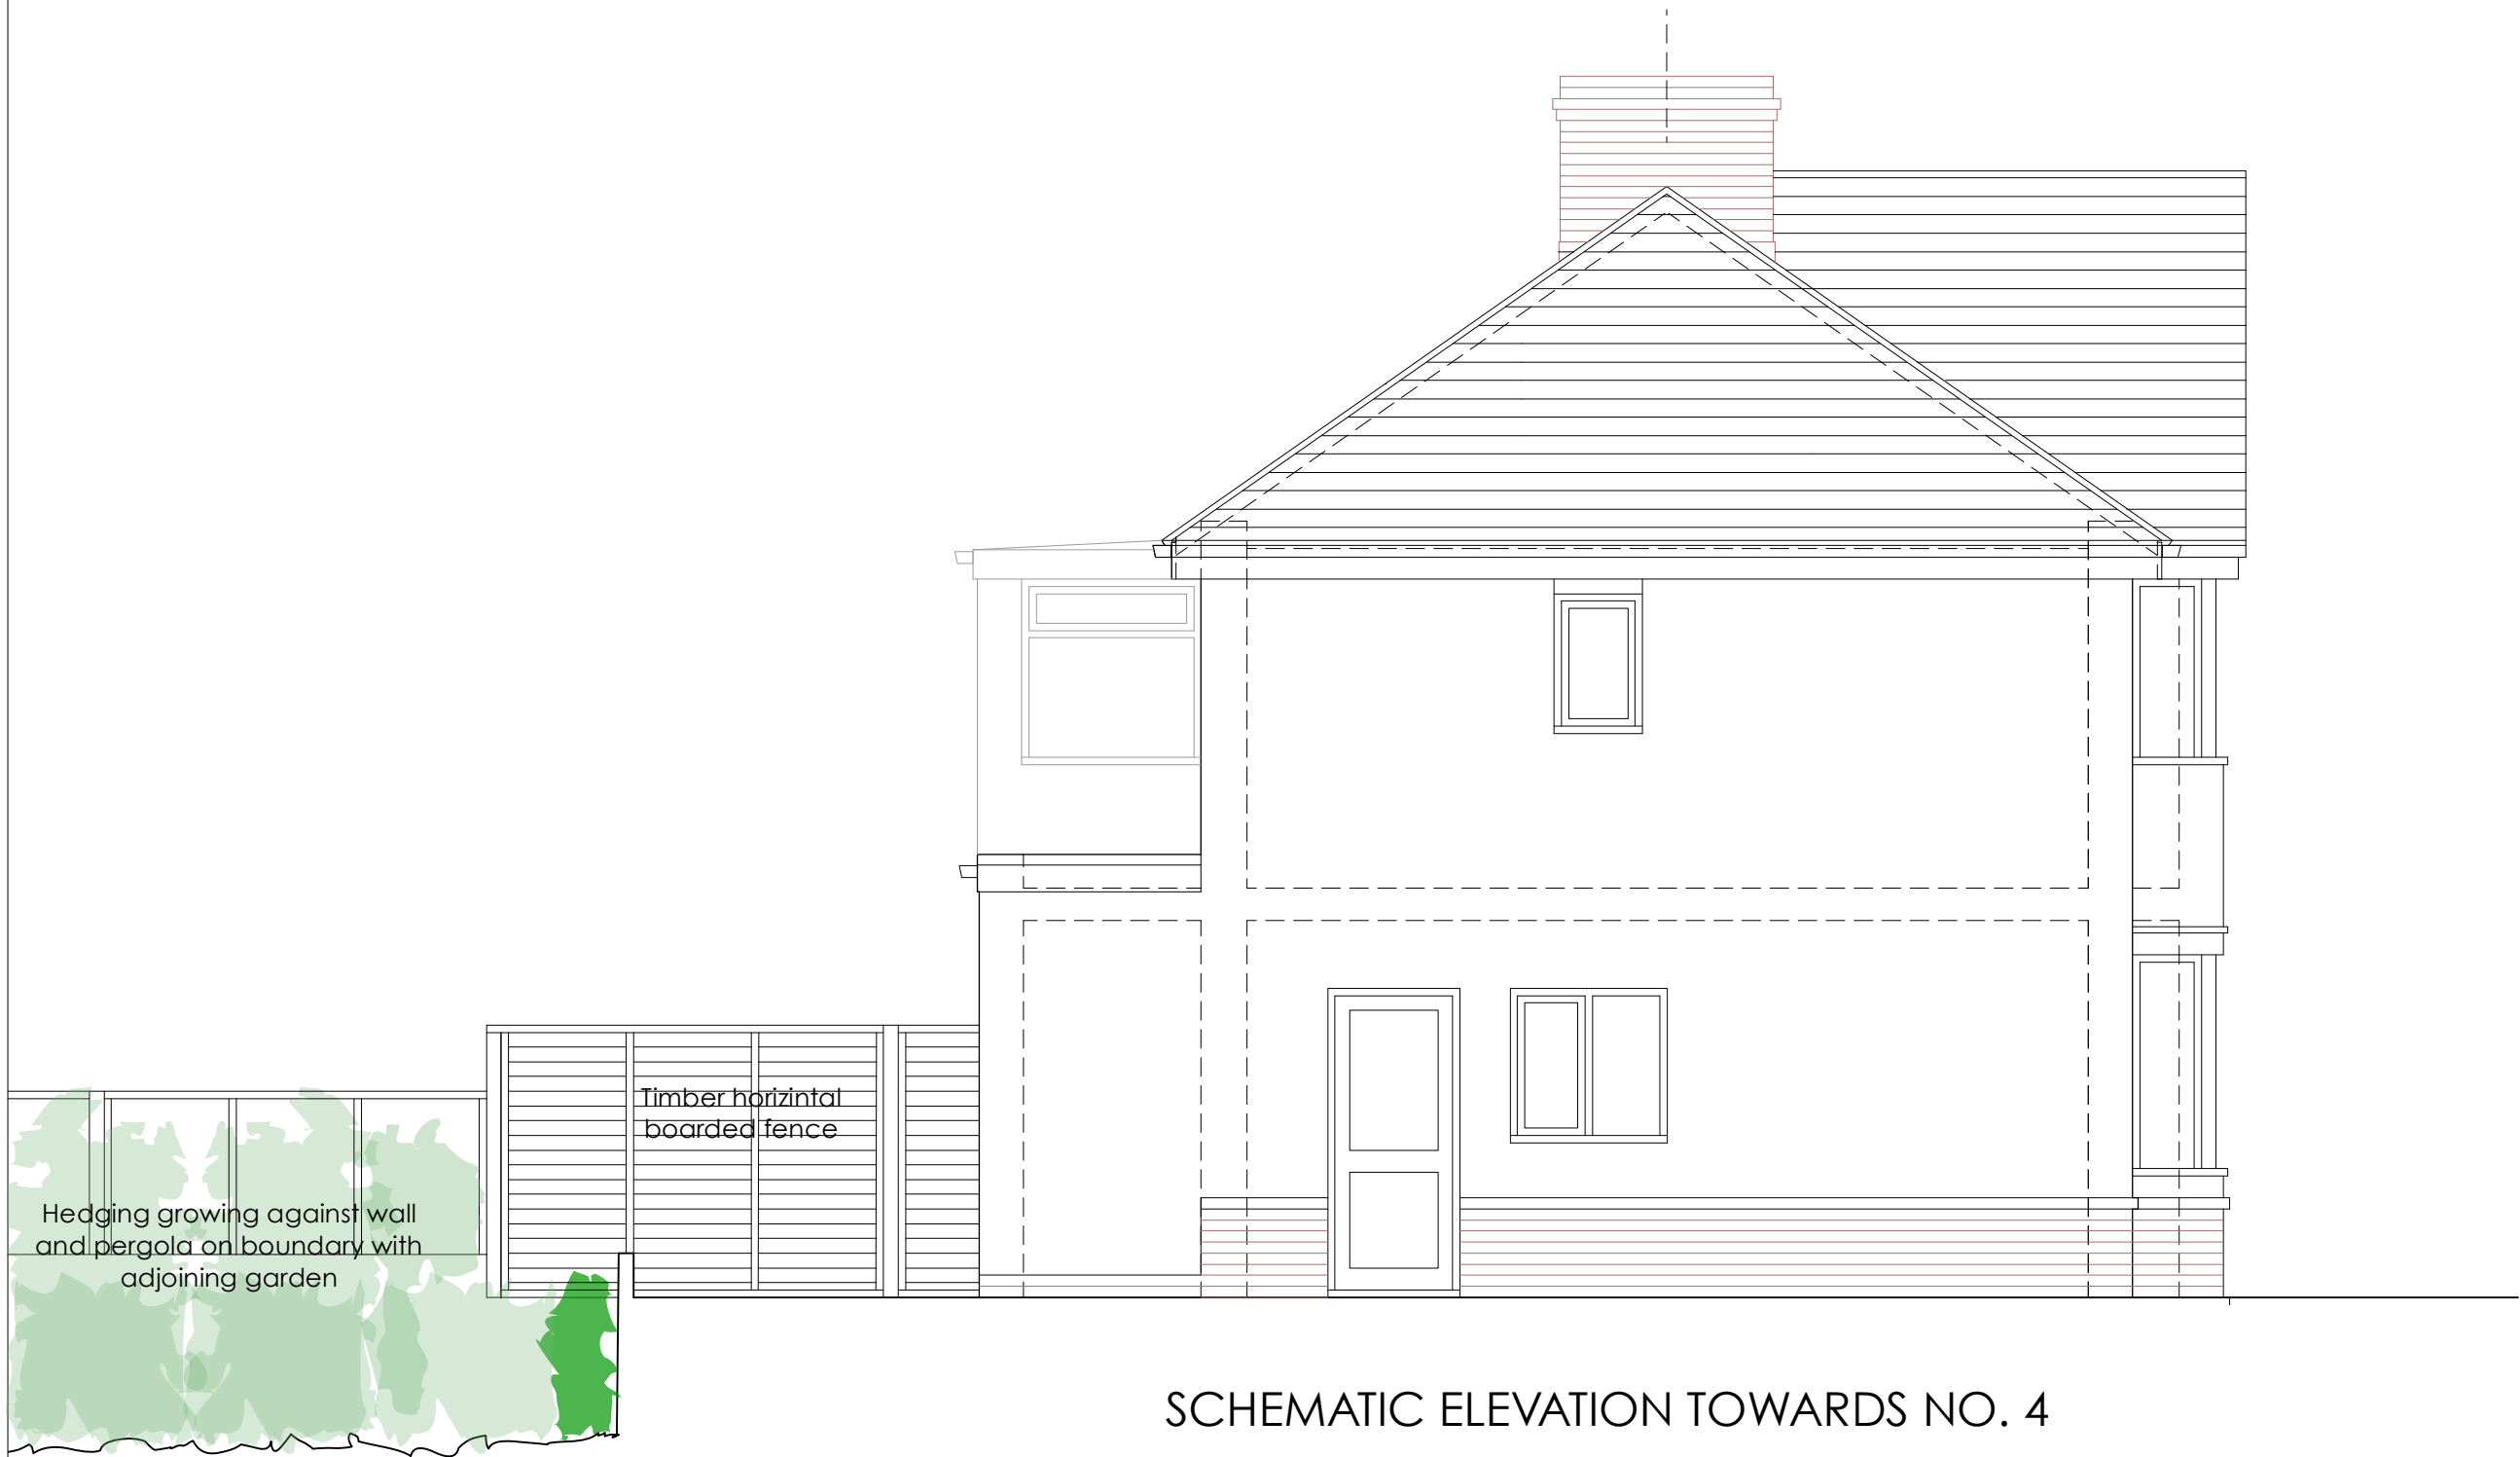

Rev.A - 28.07.21 - Elevation/section
updated to show levels of garden
and patio and adjoining fencing and
wall.

JONATHAN SMITH ARCHITECTS 1 Moore Close, Newton Abbot, TQ12 4TH 01426 680146 (H/O) 07710 251815 (M) email: jonathan.smith13@btinternet.com		
Project: 5, HOLLY ROAD, CIMLA, NEATH, SA11 3PE		
Drawing: SURVEY SIDE ELEVATION		
Scale: 1:50 at A3	Date: May 2021	
Project No: DA 2020.10	Drwg. No: S03	Revision: A

