



100mm

150mm

10mm

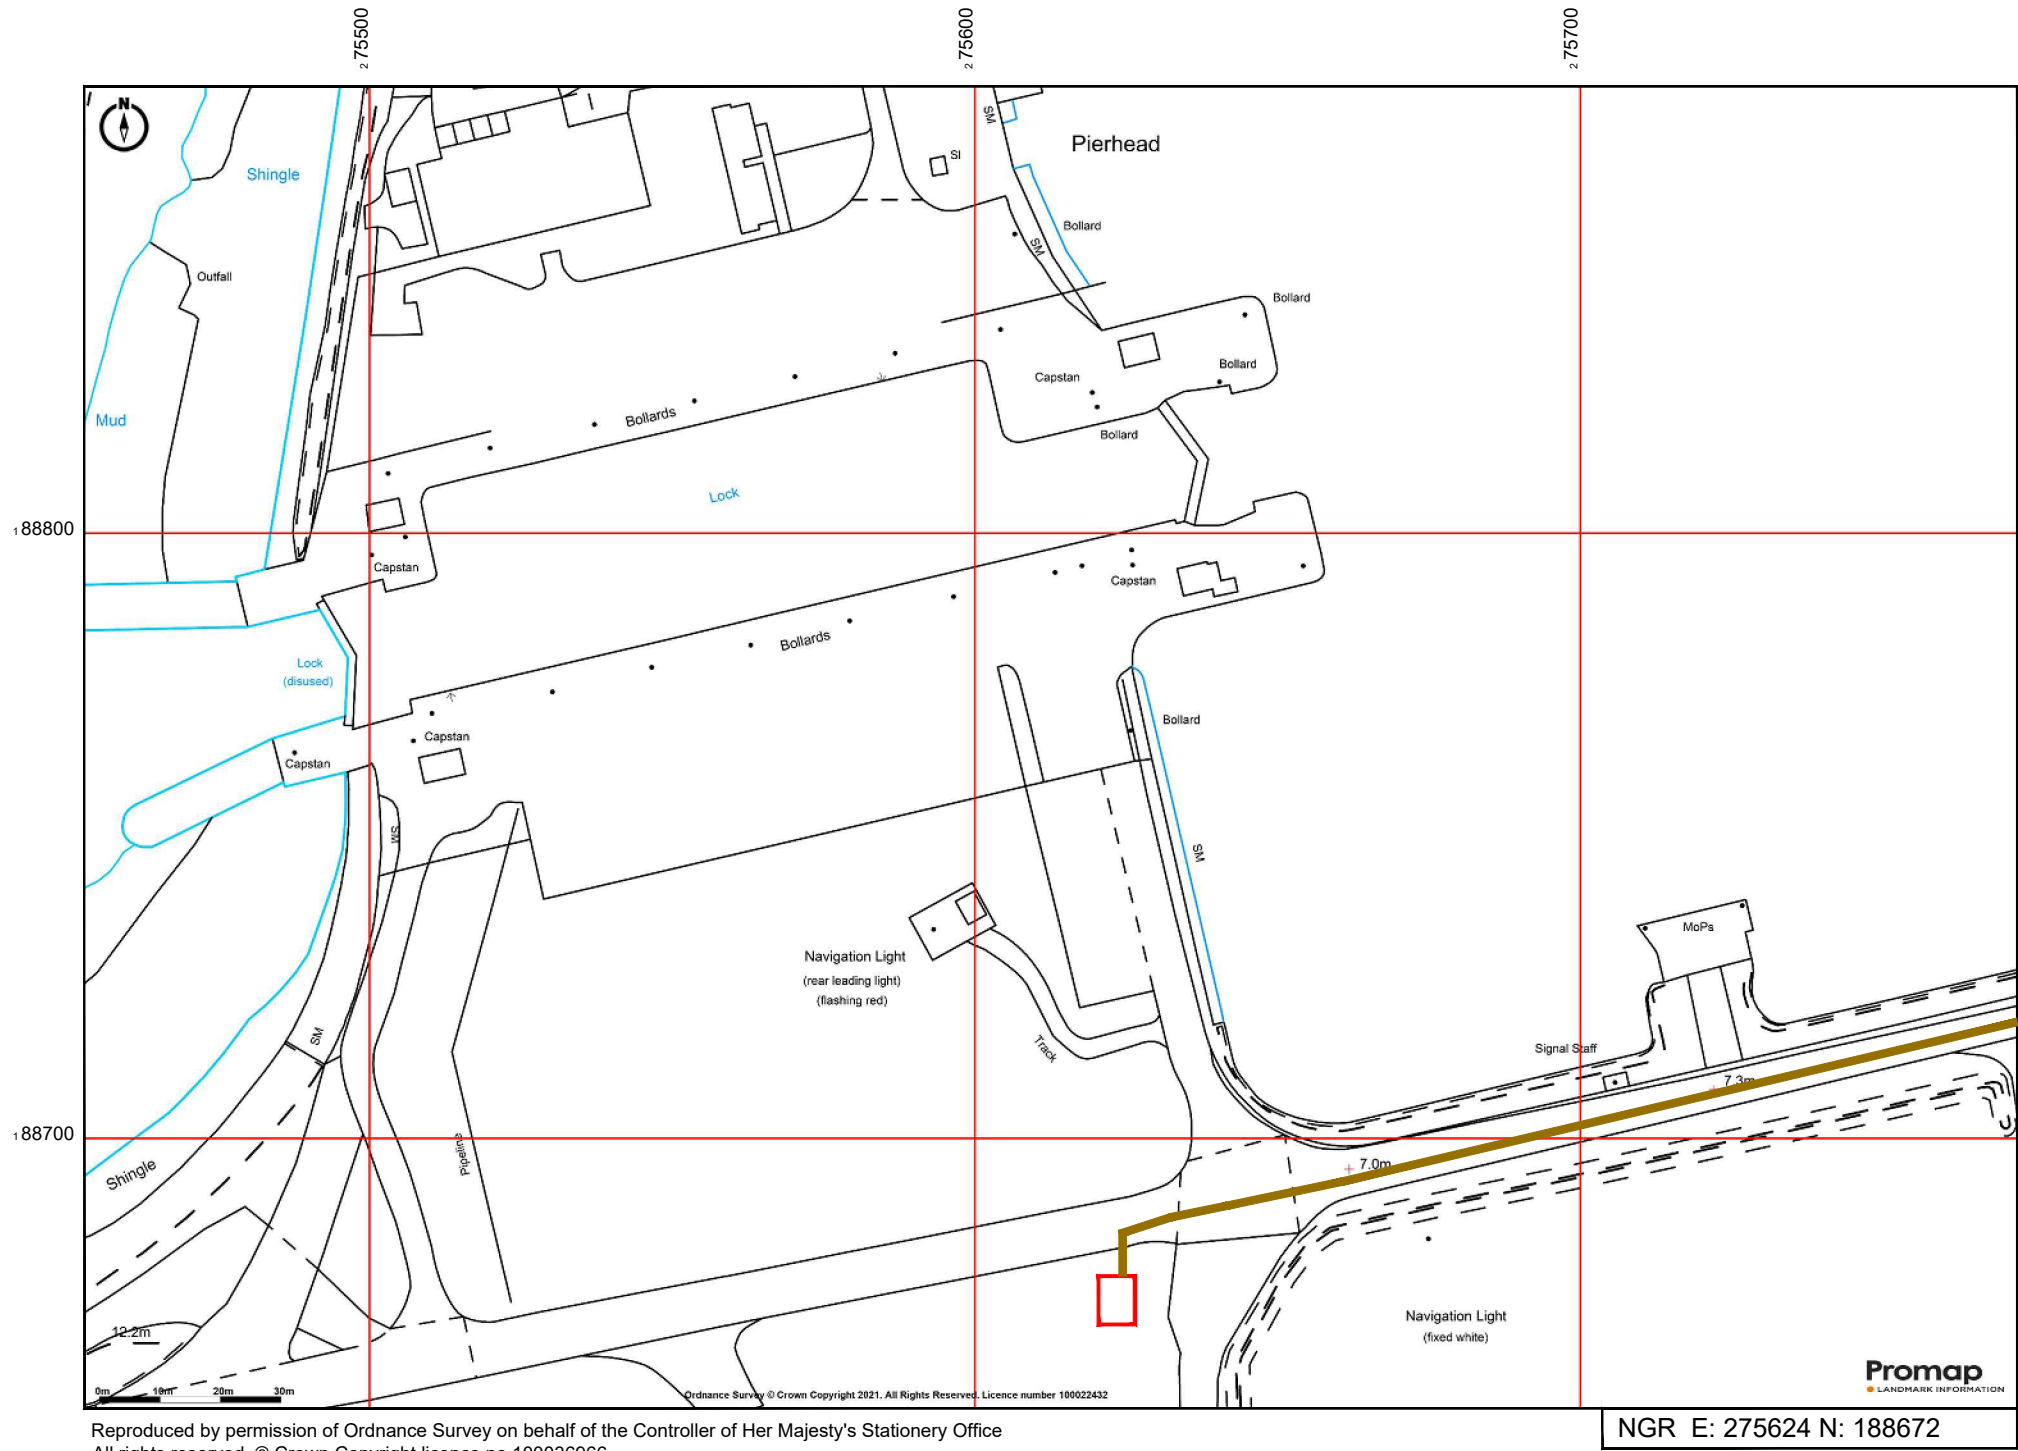

WIDE AREA SITE LOCATION PLAN

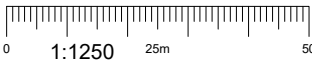

NOTES:

1. ALL DIMENSIONS IN MM UNLESS OTHERWISE NOTED.

DIRECTIONS:

Exit M4 at junction 40, taking the first turning for A48 signposted for Port Talbot. At the first roundabout, take the second turning for A4241. At the second roundabout take the first turning onto unnamed road heading toward industrial area. Take the first turning on the right and continue alongside the port in a westerly direction. The site will be approximately 0.6m on the left hand side adjacent to the port lock.

Demise:



Access Route To Site:



Access Route:



Master:	MBNL / EE / H3G:	Project:	Purpose of Issue:	Issue:
M002	EE	EE NTQ	Planning	B
Date:	17/08/2021	Revision / Upgrade Description:		
Drawn:	L.Stratton	Enlarged site location plan added to drawing pack		
Checked:	K.Parker			
Approved:	D.Palmer			
Master:	MBNL / EE / H3G:	Project:	Purpose of Issue:	Issue:
M001	EE	EE NTQ	Planning	A
Date:	14/07/2021	Revision / Upgrade Description:		
Drawn:	L.Stratton	First Issue		
Checked:	K.Parker			
Approved:	D.Palmer			



Hatfield Business Park
Hatfield
Hertfordshire
AL10 9BW

Tel: 01707 315000
Fax: 01707 319001



HARLEQUIN GROUP
INNOVATION CENTRE
MAIDSTONE ROAD
CHATHAM
KENT, ME5 9FD
TEL: +44 (0) 1634 683635

HARLEQUIN GROUP
RUTLAND HOUSE
5 ALLEN ROAD
LIVINGSTON
WEST LOTHIAN, EH54 6TQ
TEL: +44 (0) 1506 462174

Site Name:	PORT TALBOT DOCK		
Site ID:	1639086		
Address:	PORT TALBOT DOCK PUCKNEY HOUSE PORT TALBOT SA12 6BP		
Title:	002B WIDE AREA SITE LOCATION PLAN		
Project:	EE NTQ		
Purpose of Issue:	GENERAL ARRANGEMENT		
EE Cell ID:	93782	MBNL Cell ID:	NPT067
3UK Cell ID:	N/A		
Master Drawing No:	1639086_NPT067_93782_NA_M002		
Issue:	B		