


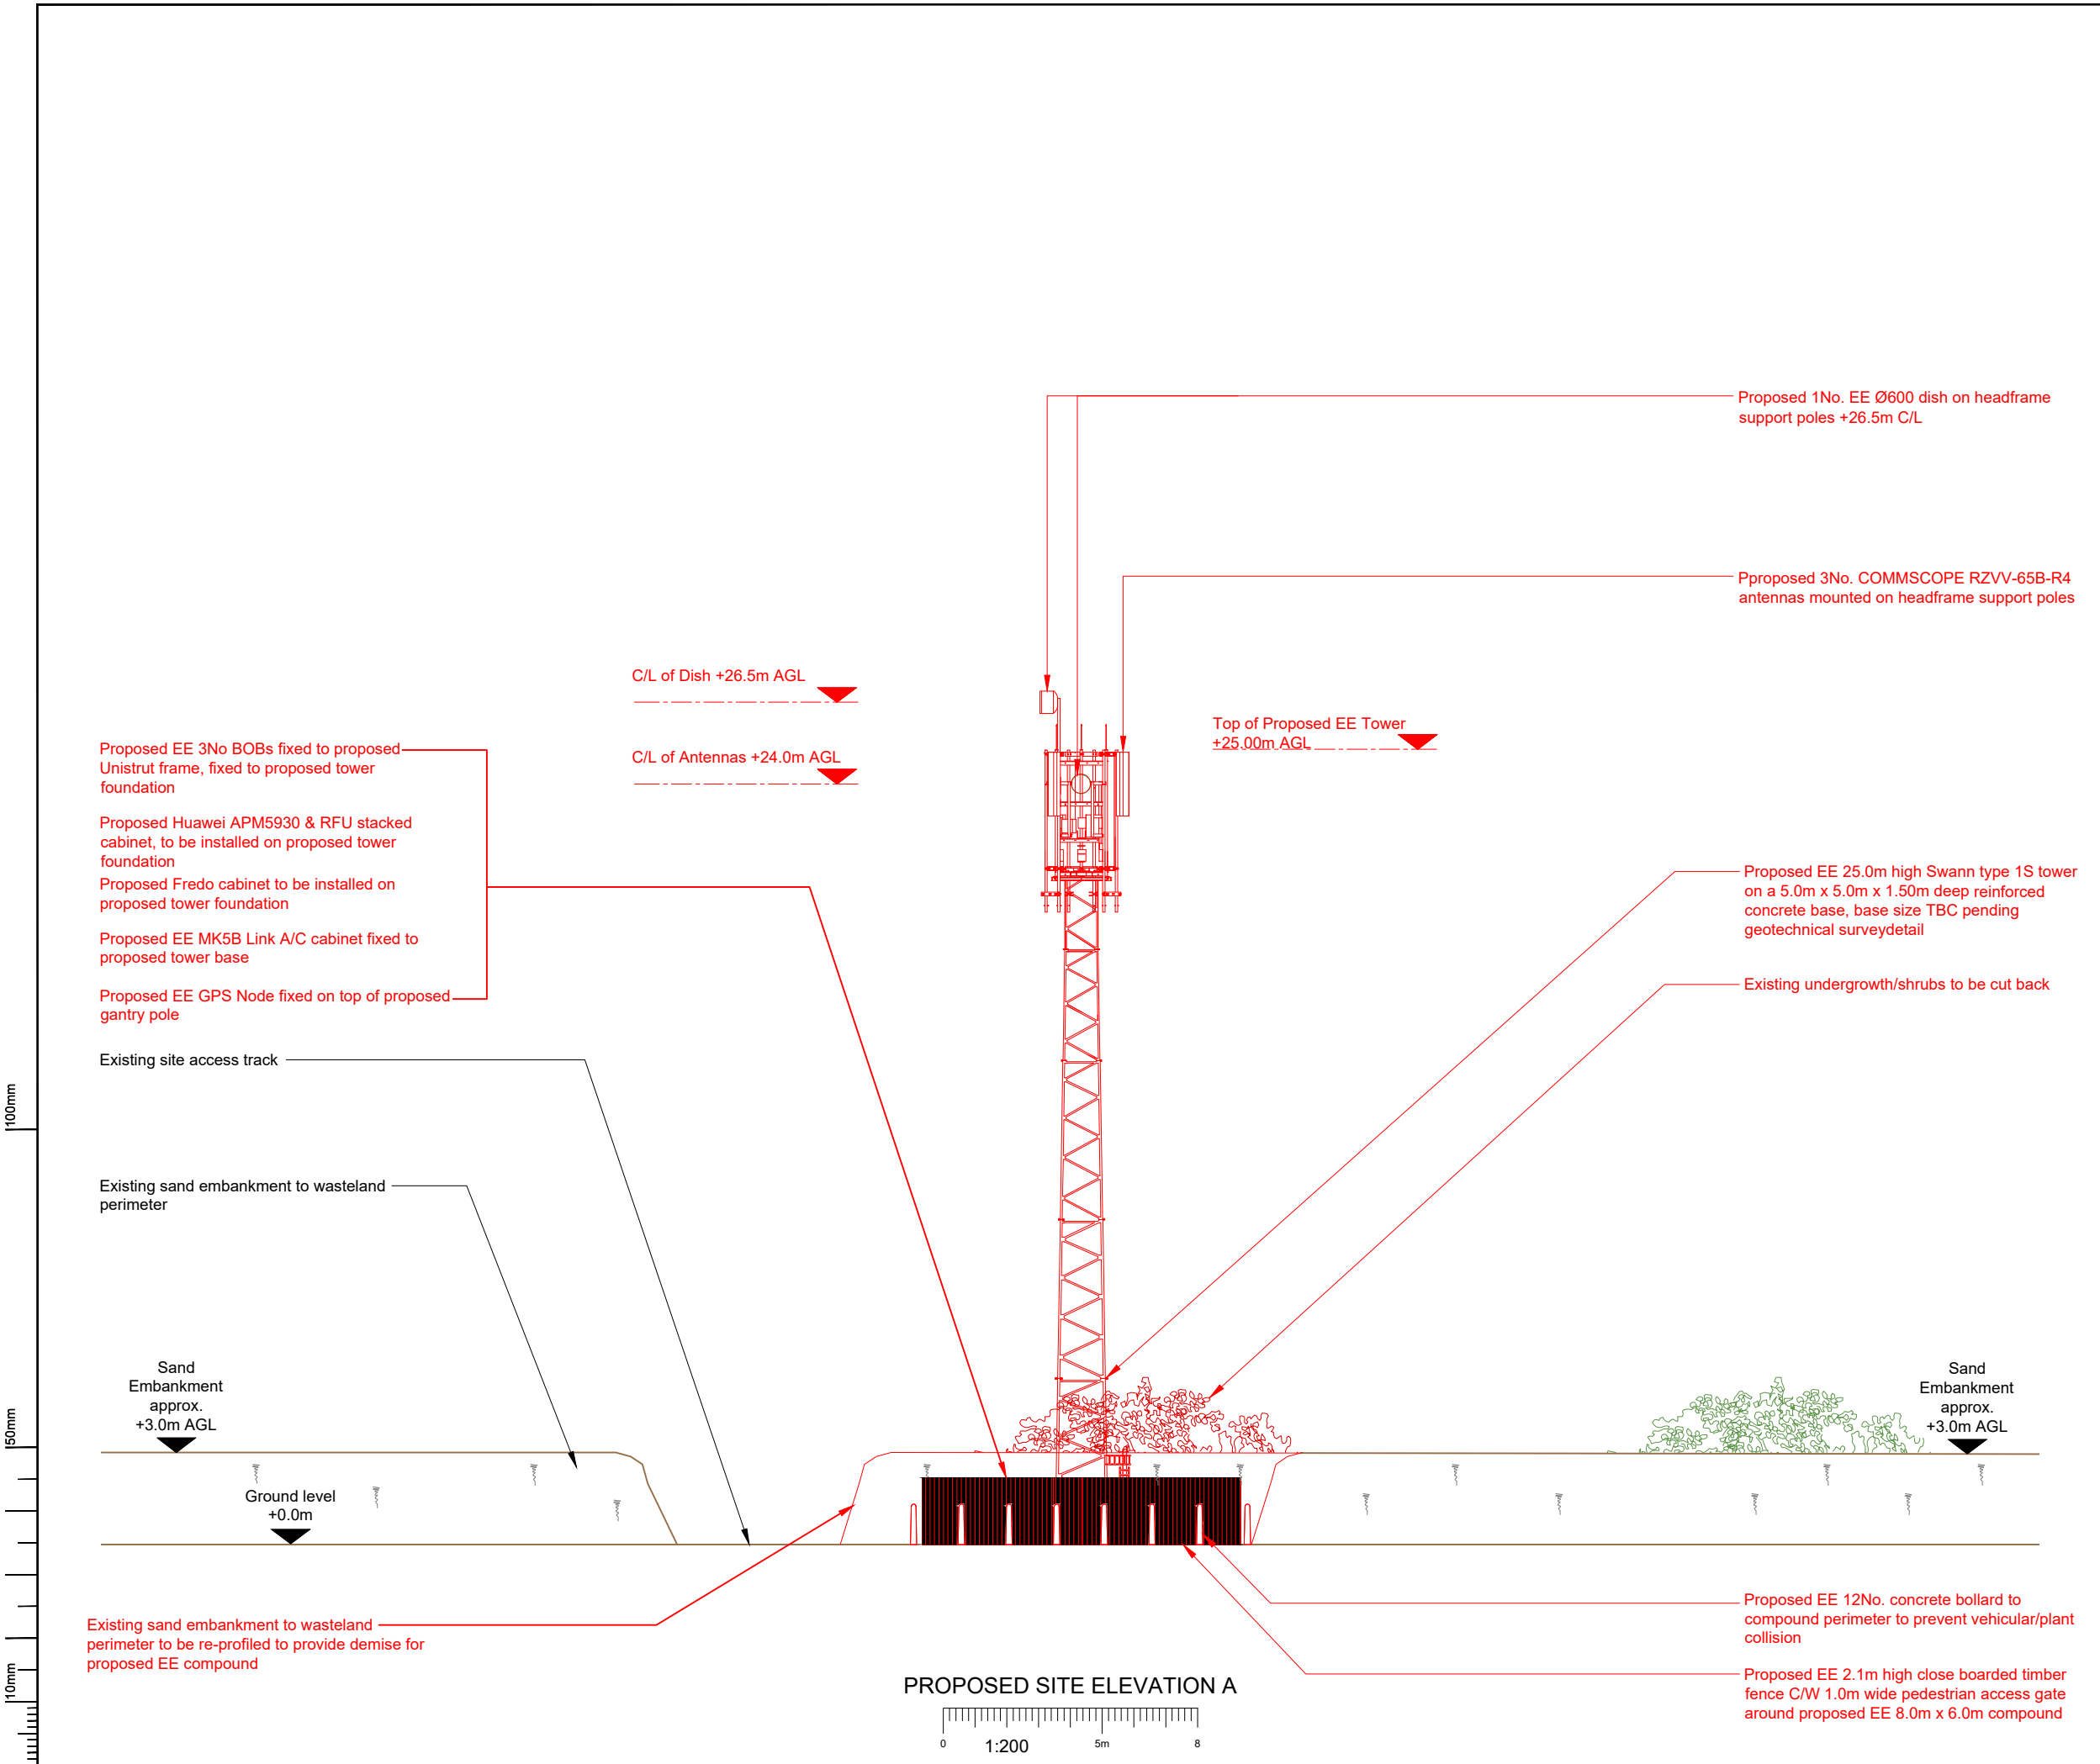

NOTES:

1. ALL DIMENSIONS IN MM UNLESS OTHERWISE NOTED.

Note: Ground conditions are likely to be sandy /low bearing pressure, therfore 1.5m deep tower foundation proposed. Proposed tower foundation to be confirmed following Geotechnical survey & GDC.

Note: Existing sand embankment to perimeter of parcels of land will require re-working to provide proposed demise.

Master:	MBNL / EE / H3G:	Project:	Purpose of Issue:	Issue:
M002	EE	EE NTQ	Planning	B
Date:	17/08/2021	Revision / Upgrade Description:		
Drawn:	L.Stratton	Enlarged site location plan added to drawing pack		
Checked:	K.Parker			
Approved:	D Palmer			
Master:	MBNL / EE / H3G:	Project:	Purpose of Issue:	Issue:
M001	EE	EE NTQ	Planning	A
Date:	14/07/2021	Revision / Upgrade Description:		
Drawn:	L.Stratton	First Issue		
Checked:	K.Parker			
Approved:	D Palmer			

Hatfield Business Park
Hatfield
Hertfordshire
AL10 9BW

Tel: 01707 315000
Fax: 01707 319001

HARLEQUIN GROUP
INNOVATION CENTRE
MAIDSTONE ROAD
CHATHAM
KENT, ME5 9FD
TEL: +44 (0) 1634 683635

HARLEQUIN GROUP
RUTLAND HOUSE
5 ALLEN ROAD
LIVINGSTON
WEST LOTHIAN, EH54 6TQ
TEL: +44 (0) 1506 462174

Site Name:	PORT TALBOT DOCK		
Site ID:	1639086		
Address:	PORT TALBOT DOCK PUCKNEY HOUSE PORT TALBOT SA12 6BP		
Title:	250 PROPOSED SITE ELEVATION A		
Project:	EE NTQ		
Purpose of Issue:	GENERAL ARRANGEMENT		
EE Cell ID:	MBNL Cell ID:	3UK Cell ID:	
93782	NPT067	N/A	
Master Drawing No:		Issue:	
1639086_NPT067_93782_NA_M002		B	