




LOCATION PLAN 1:1250

PROPOSED REAR CANOPY EXTENSION
5 GRAIG Y FFOREST GODREGRAIG SWANSEA
LOCATION PLAN 1:1250 & BLOCK PLAN 1:500

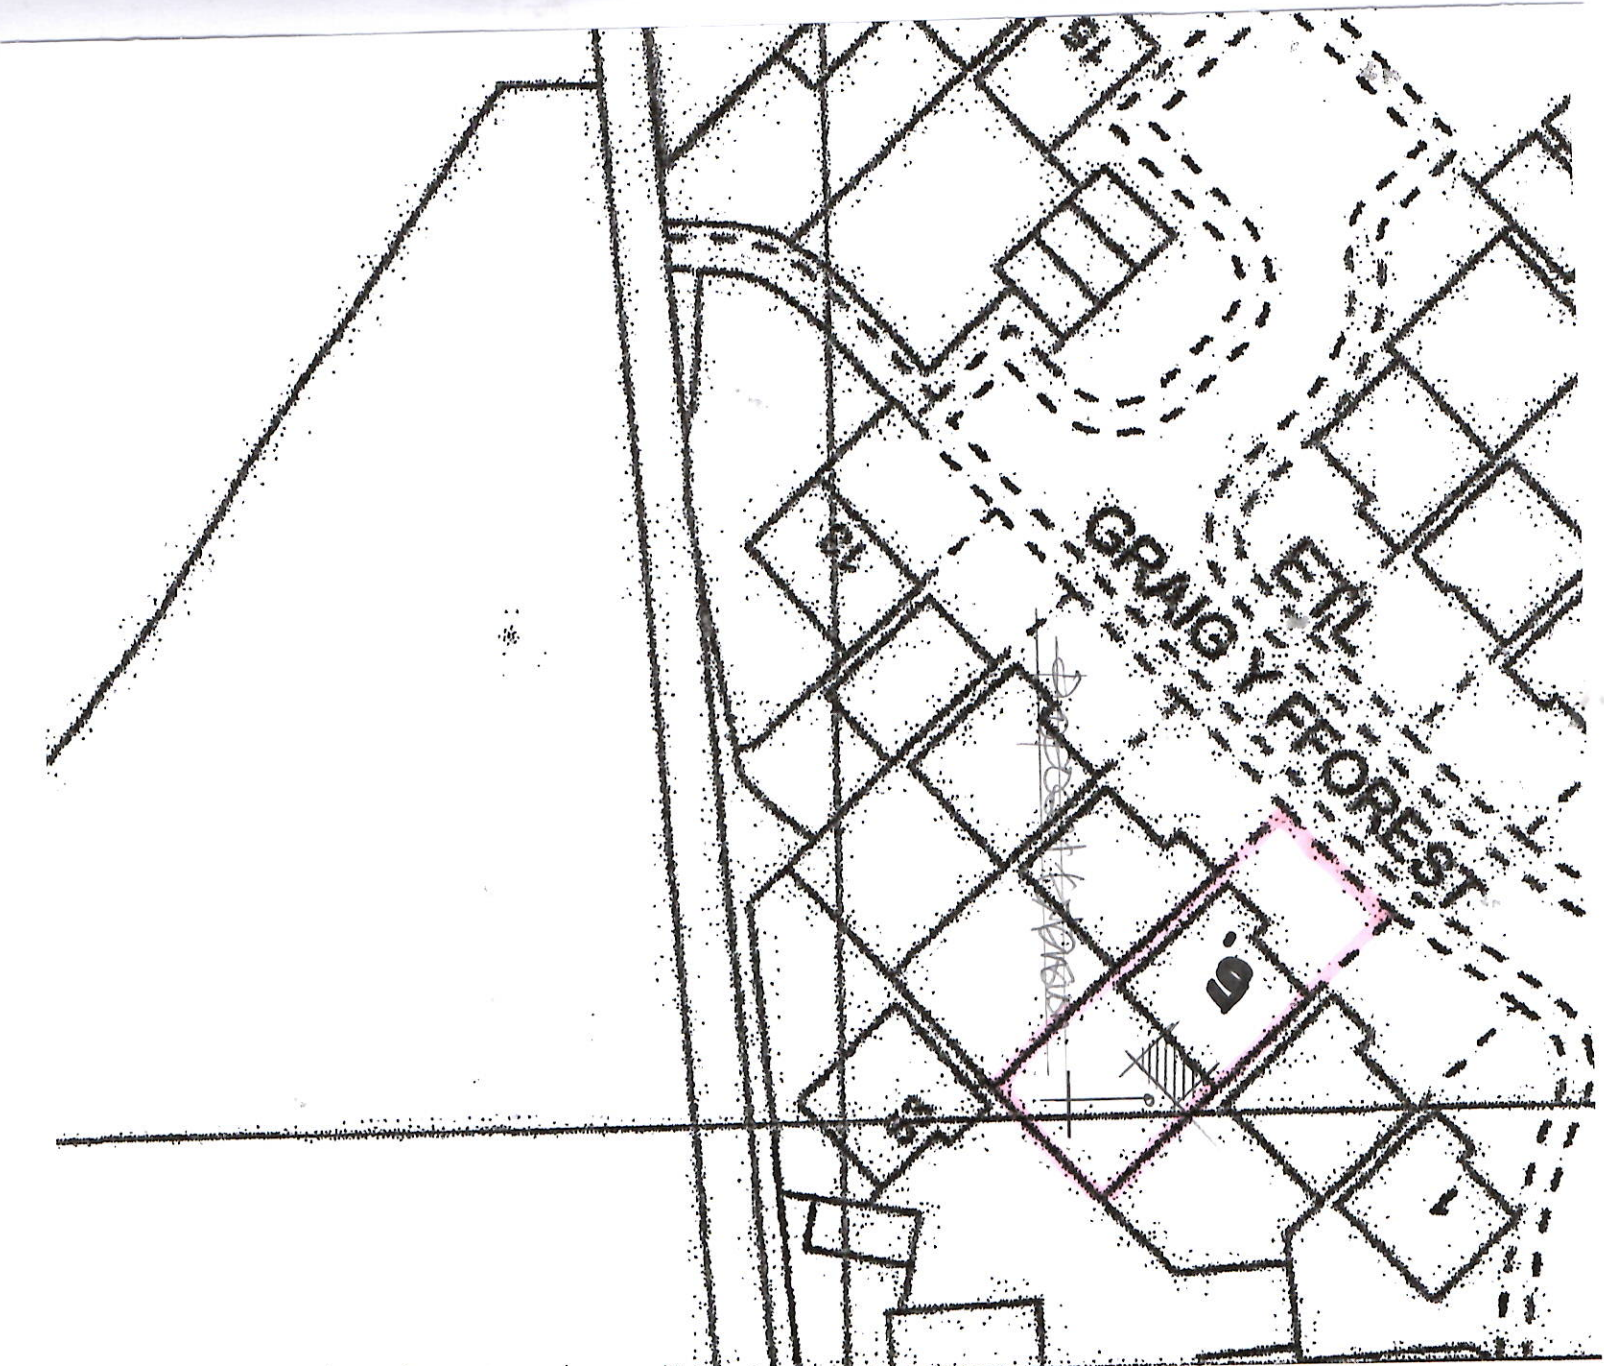

BLOCK PLAN 1:500

Scale : 1:1250 & 1:500

001