


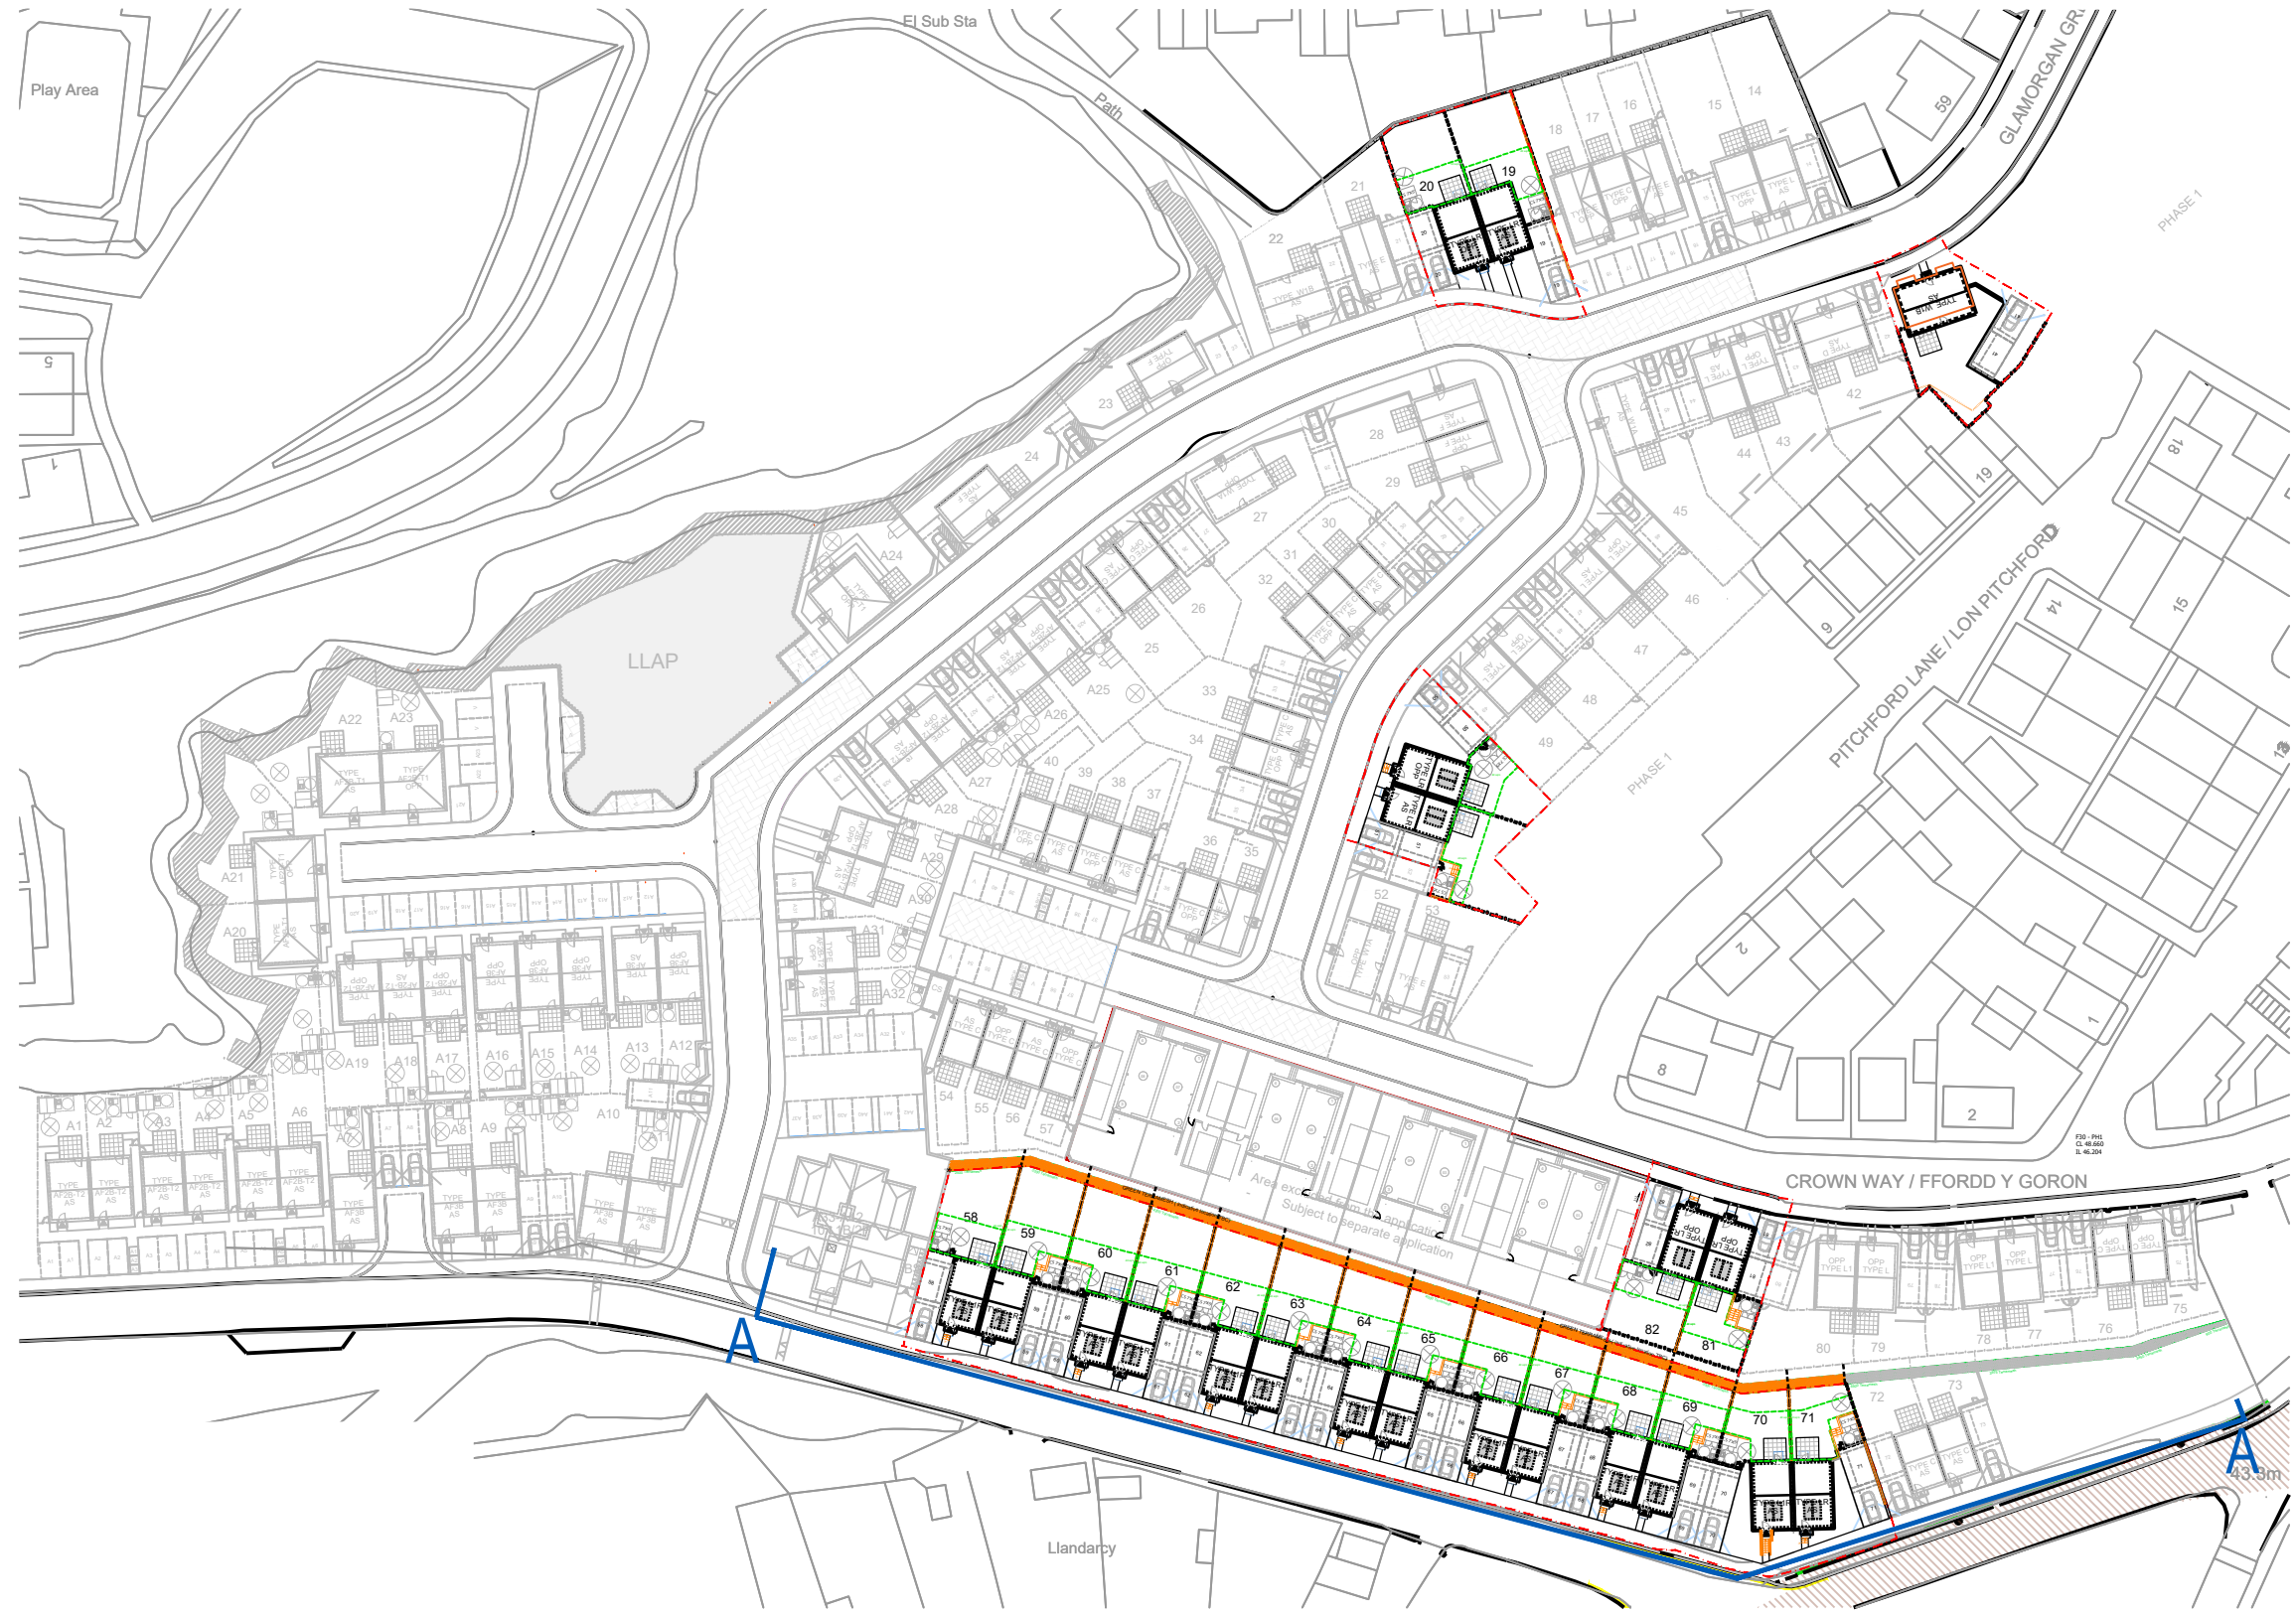

Elevation A-A (along Tank Farm Road)
Datum: 43000mm

* indicative size and location of PV panels