


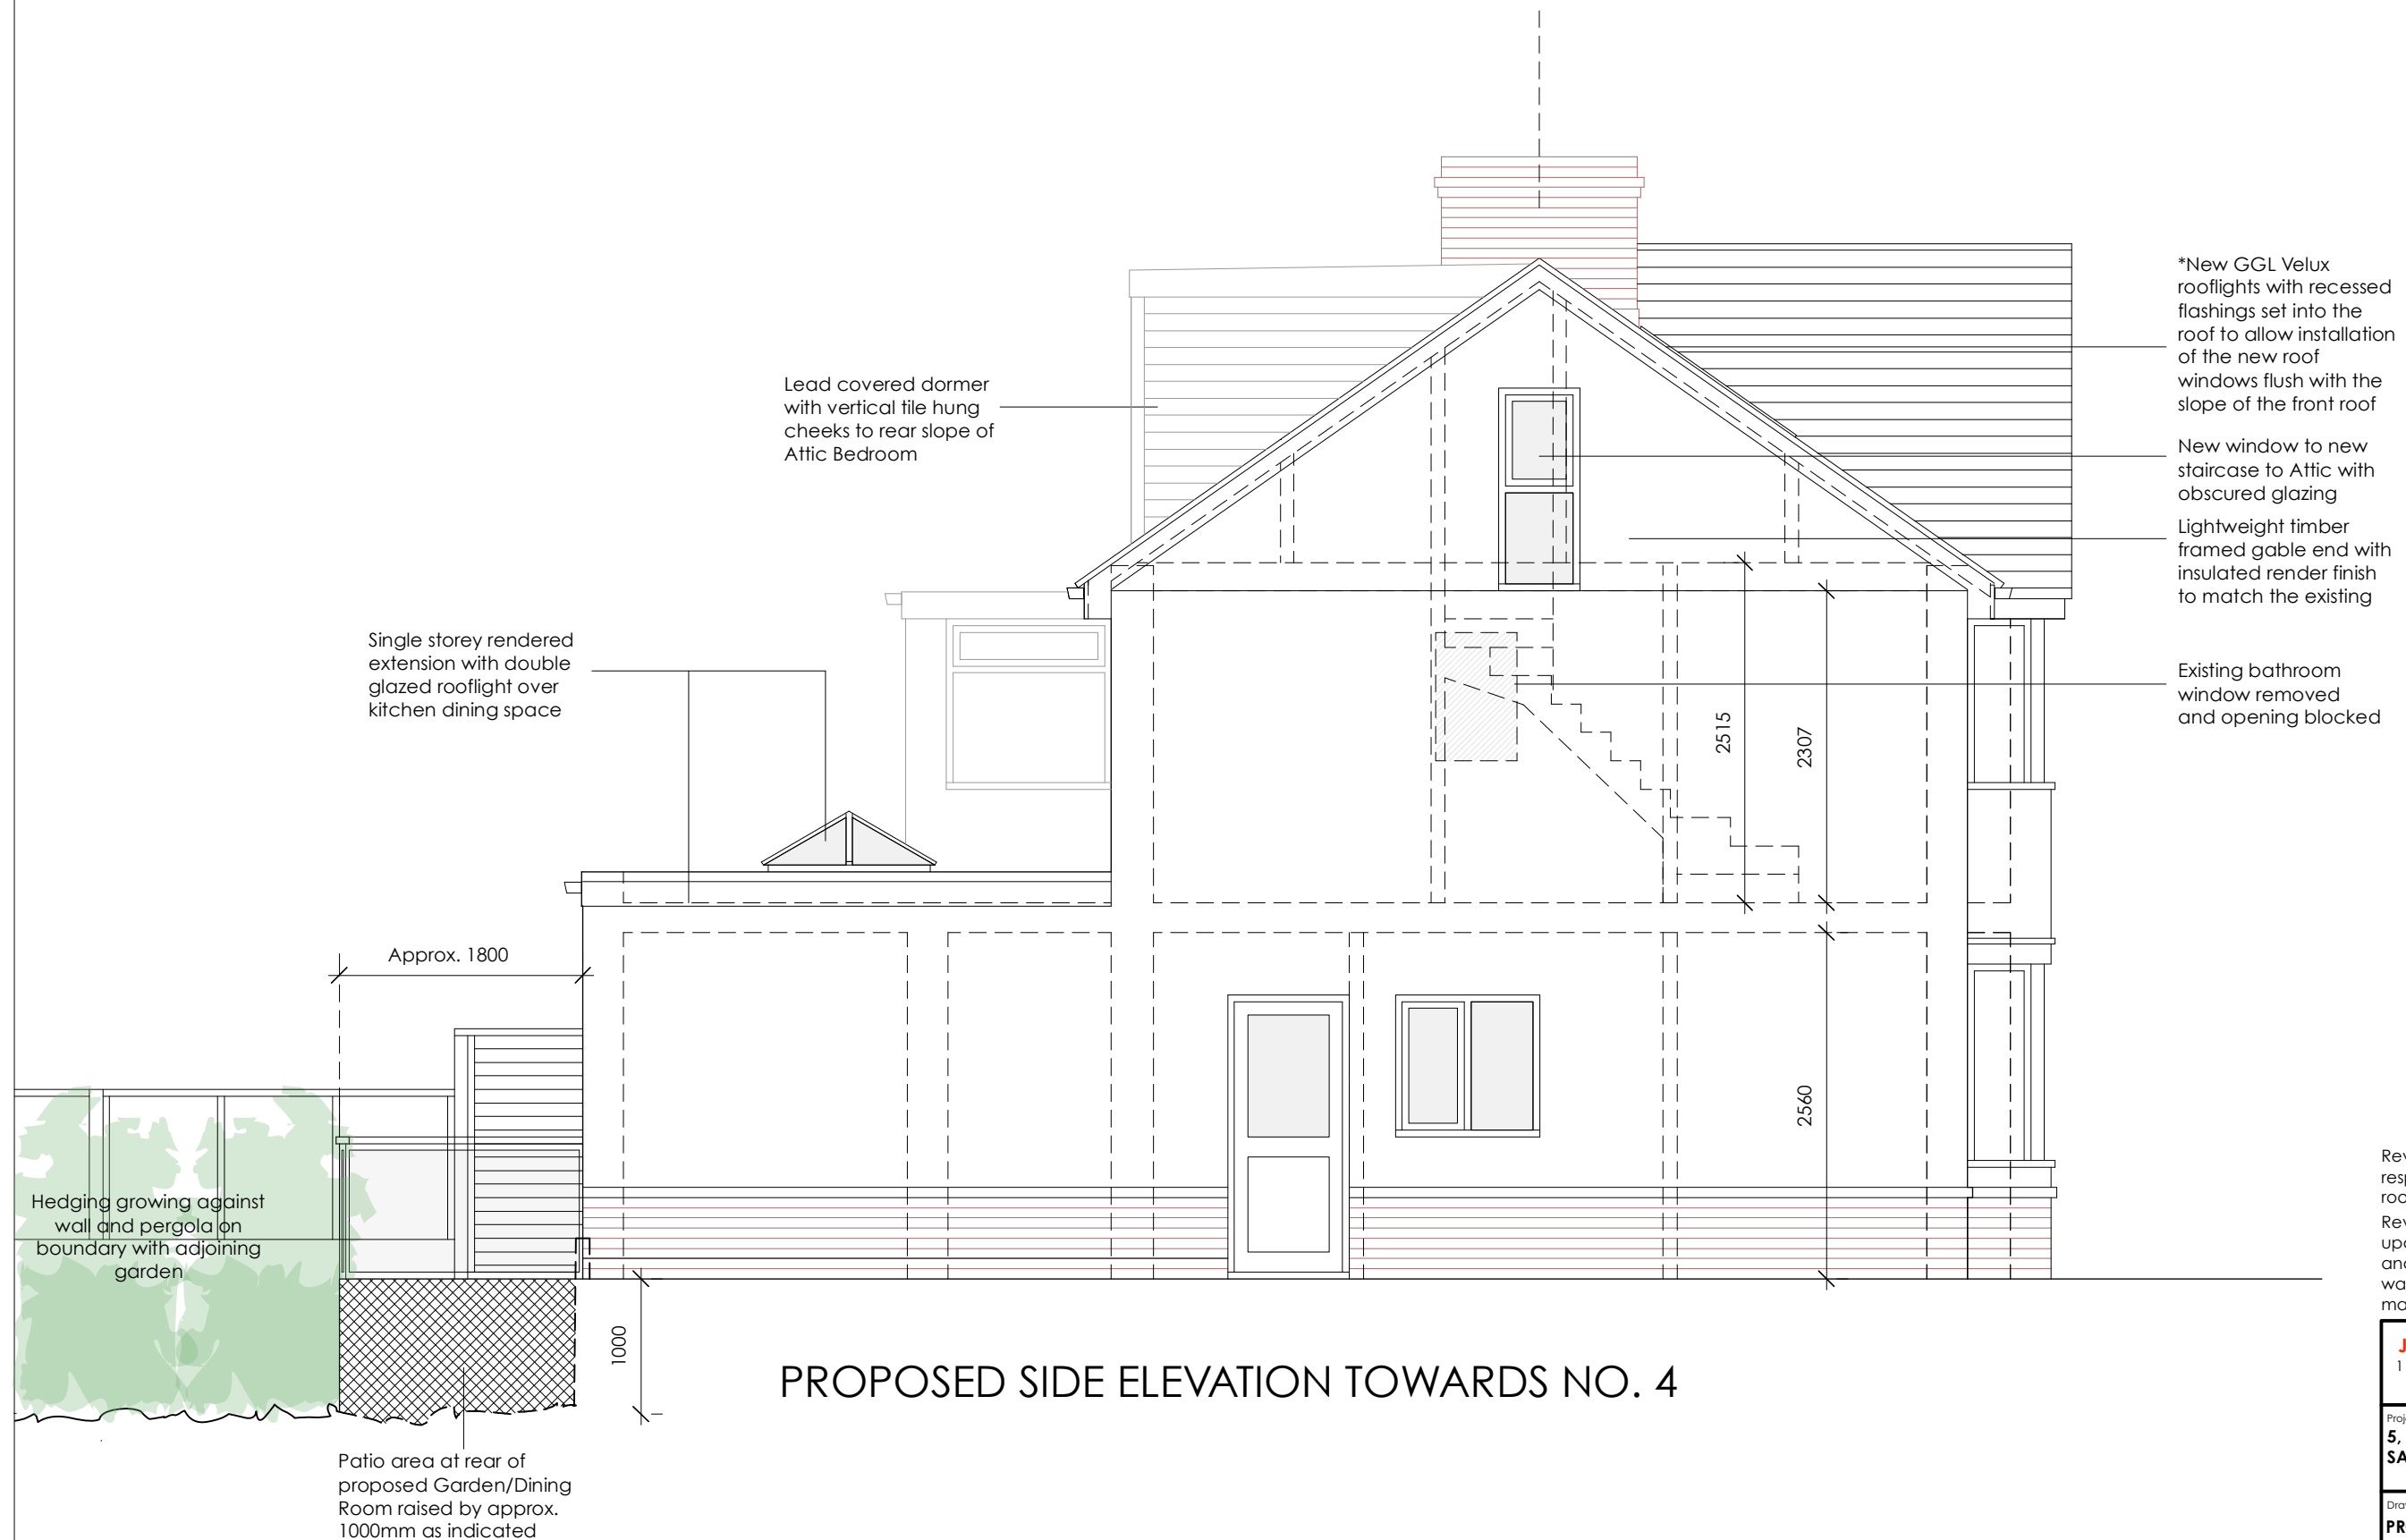

Rev.A1 - 19.08.21 - Note added in respect of the proposed Velux rooflights at Planning Officer's request.
Rev.A - 04.08.21 - Elevation/section updated to show levels of garden and patio and adjoining fencing and wall. Lead cheeks on dormer modified to indicate tile hanging.

JONATHAN SMITH ARCHITECTS
1 Moore Close, Newton Abbot, TQ12 4TH
01426 680146 (H/O) 07710 251815 (M)
email: jonathan.smith13@btinternet.com

Project:
**5, HOLLY ROAD, CIMLA, NEATH,
SA11 3PE**

Drawing:
**PROPOSED SIDE ELEVATION
TOWARDS NO.4**

Scale: 1:50 at A3	Date: July 2021	
Project No: DA 2020.10	Drwg. No: 805	Revision: A1

