




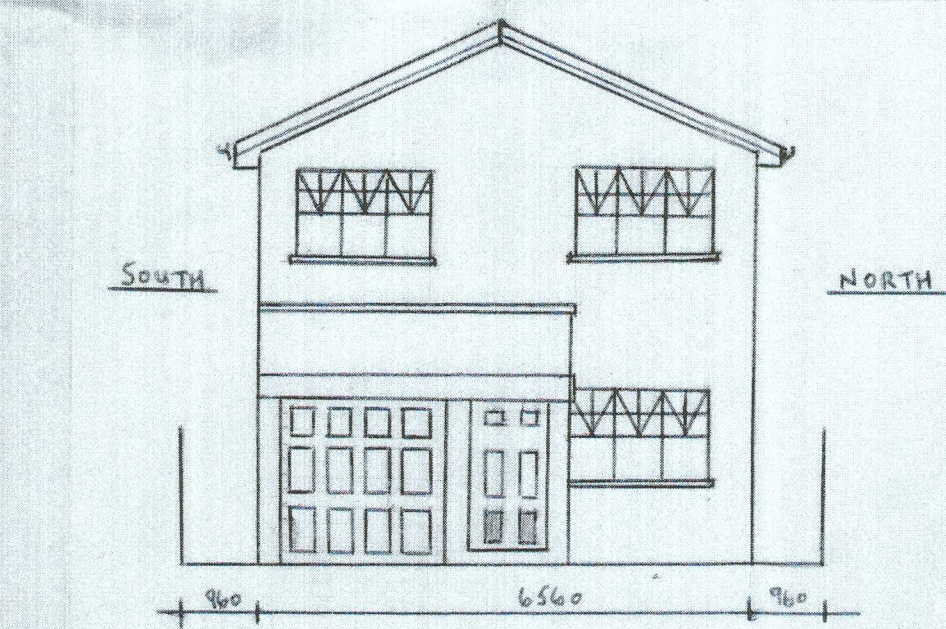


EXISTING & PROPOSED FRONT (EAST)  
ELEVATION 1:100

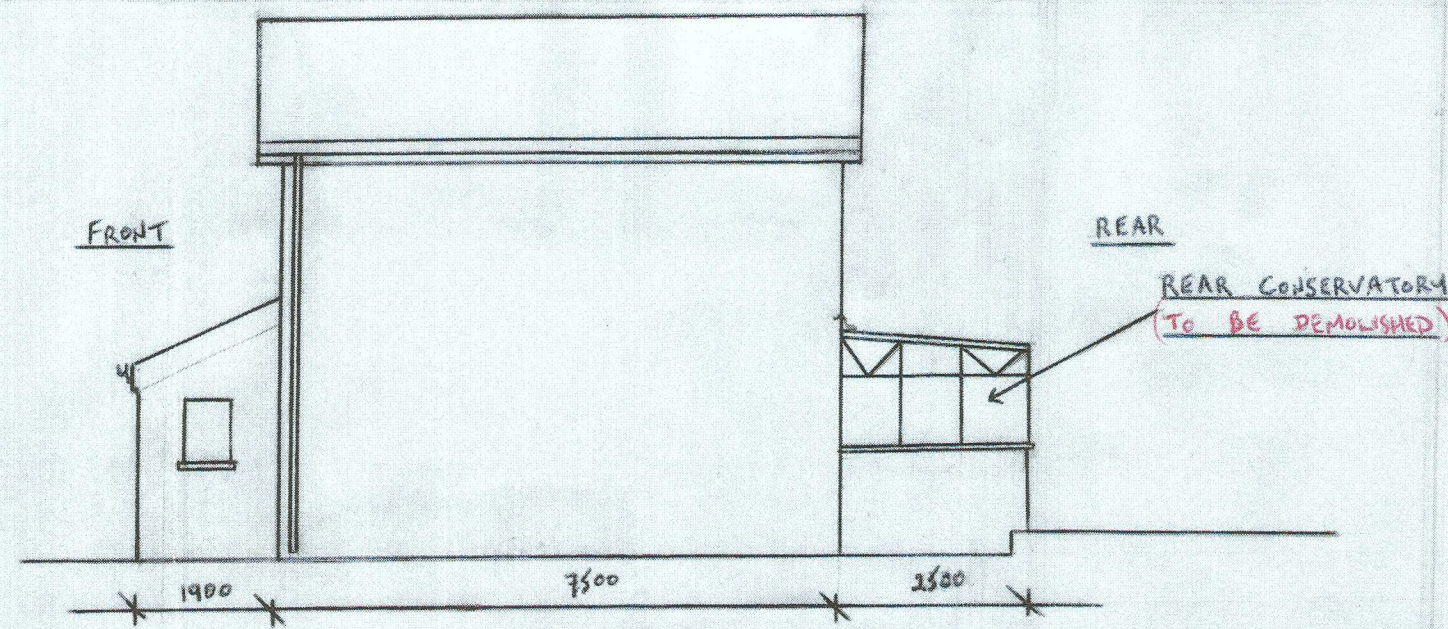


EXISTING SIDE (NORTH)  
ELEVATION 1:100

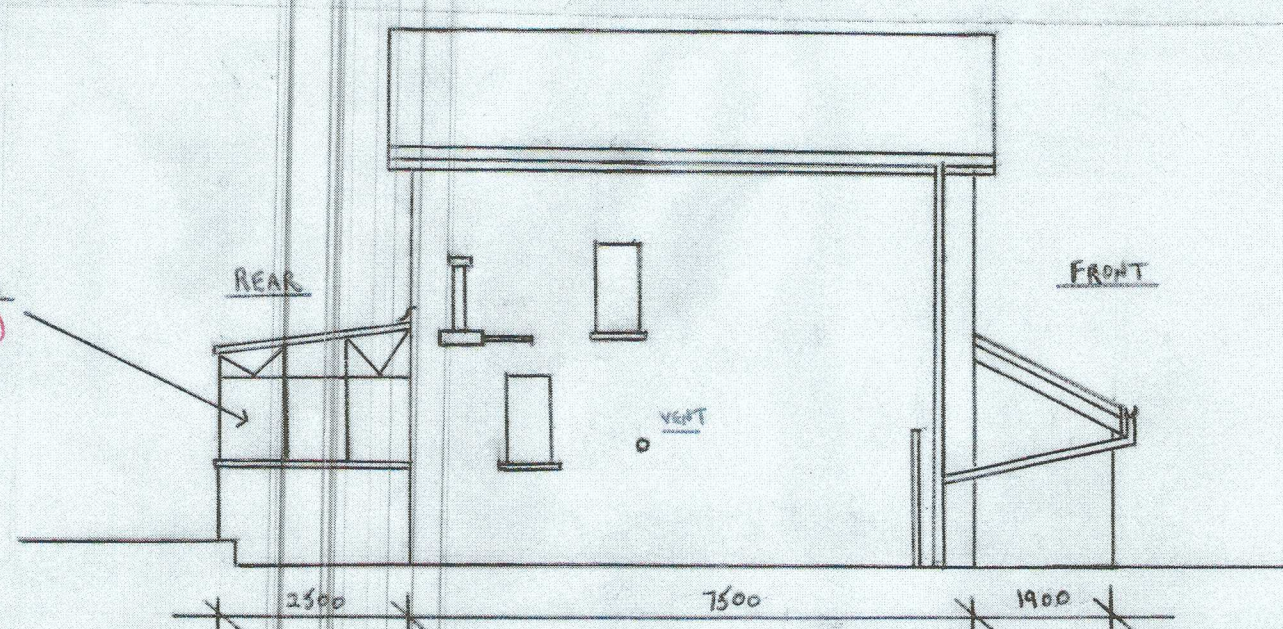


EXISTING SIDE (SOUTH)  
ELEVATION 1:100

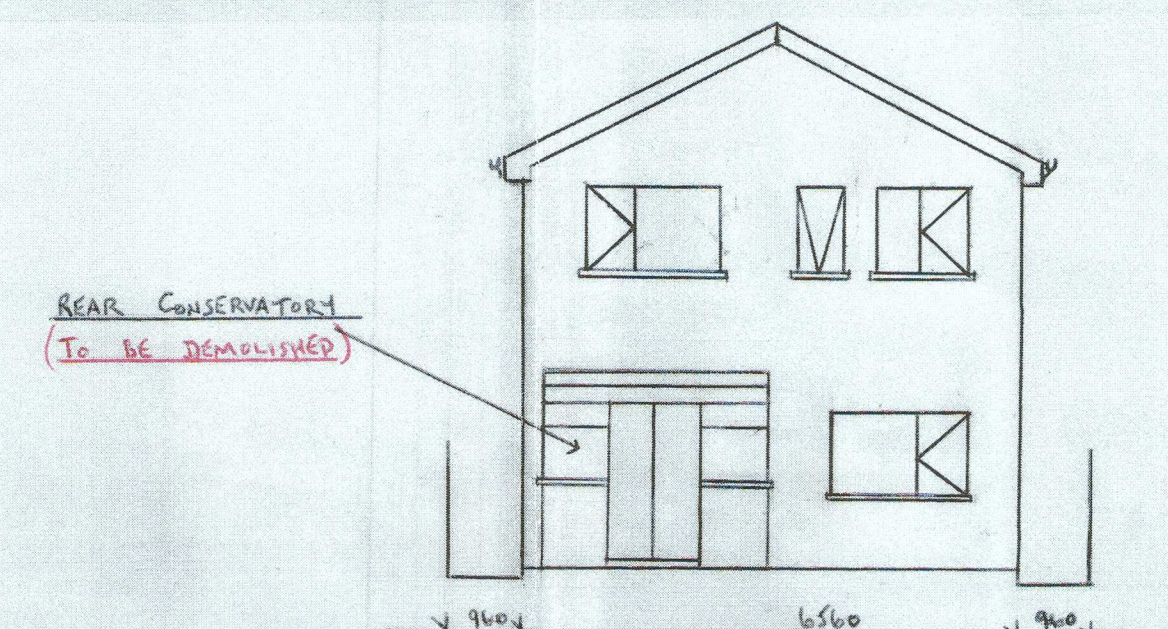


EXISTING REAR (WEST)  
ELEVATION 1:100

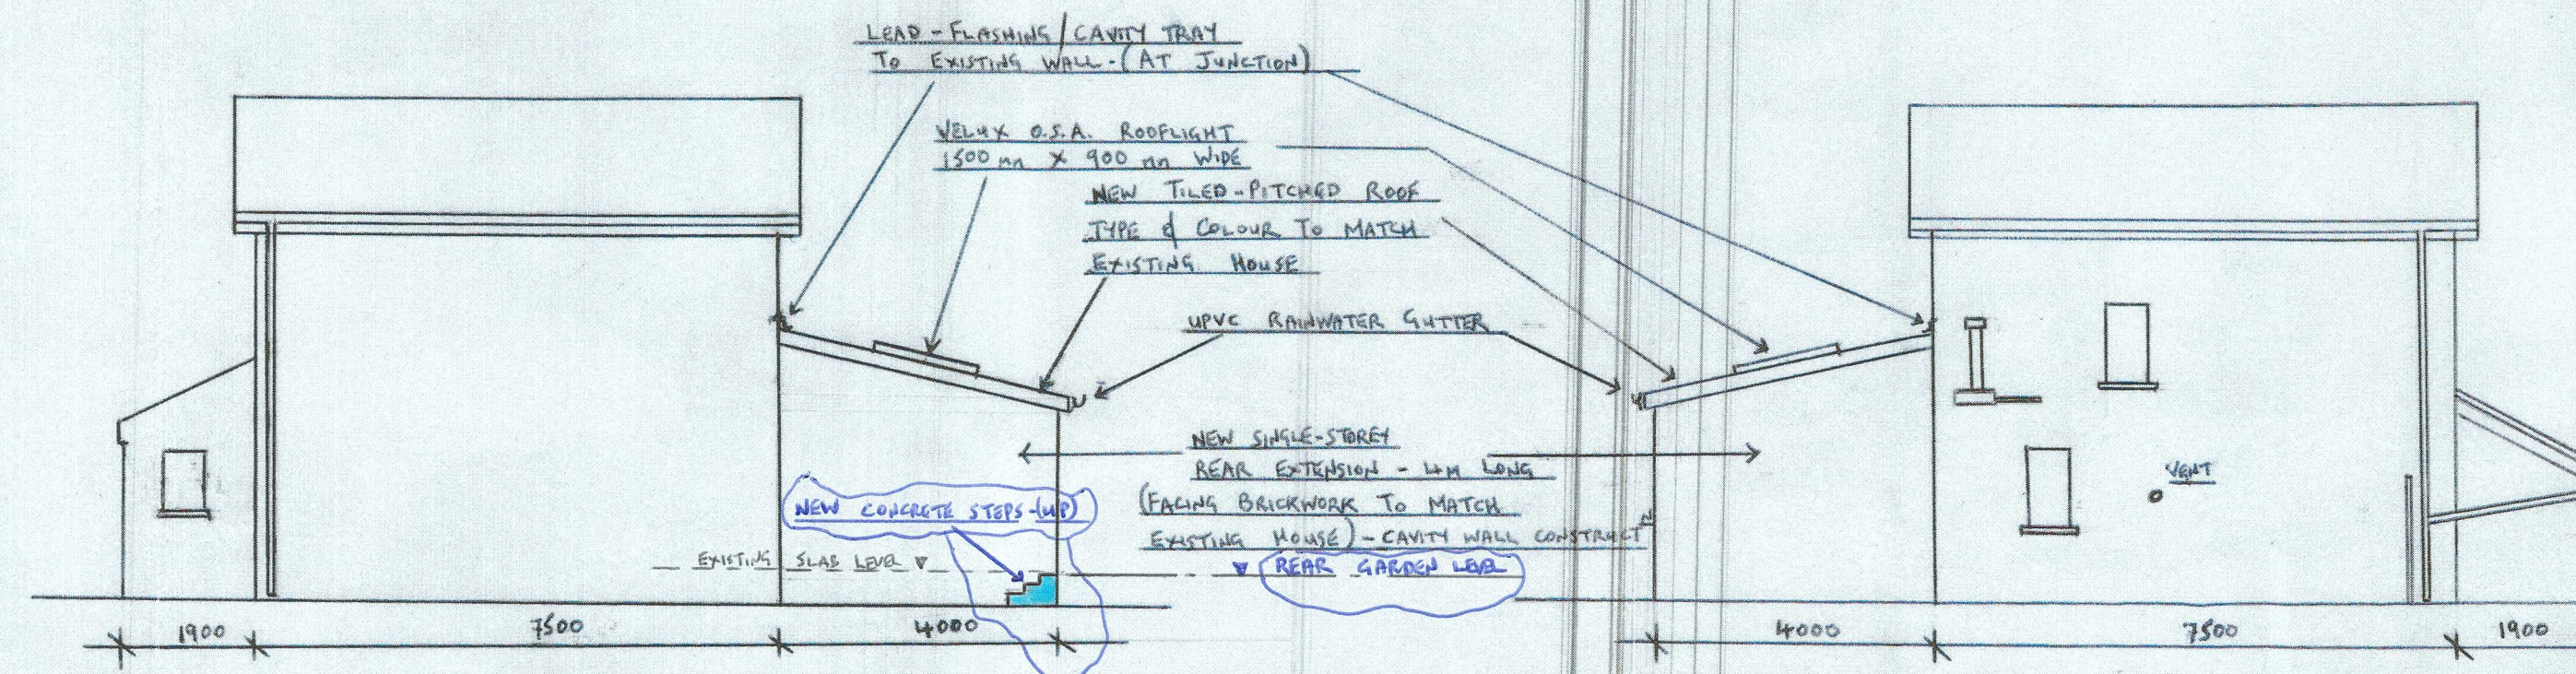

PROPOSED SIDE (NORTH)  
ELEVATION 1:100

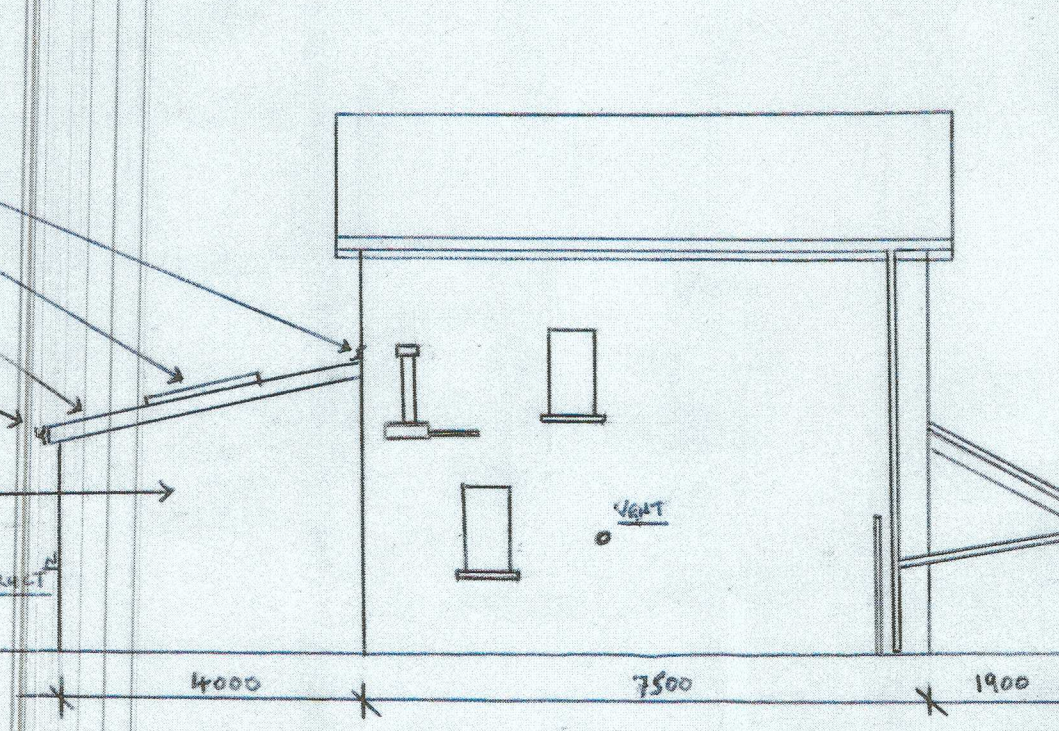


PROPOSED SIDE (SOUTH)  
ELEVATION 1:100

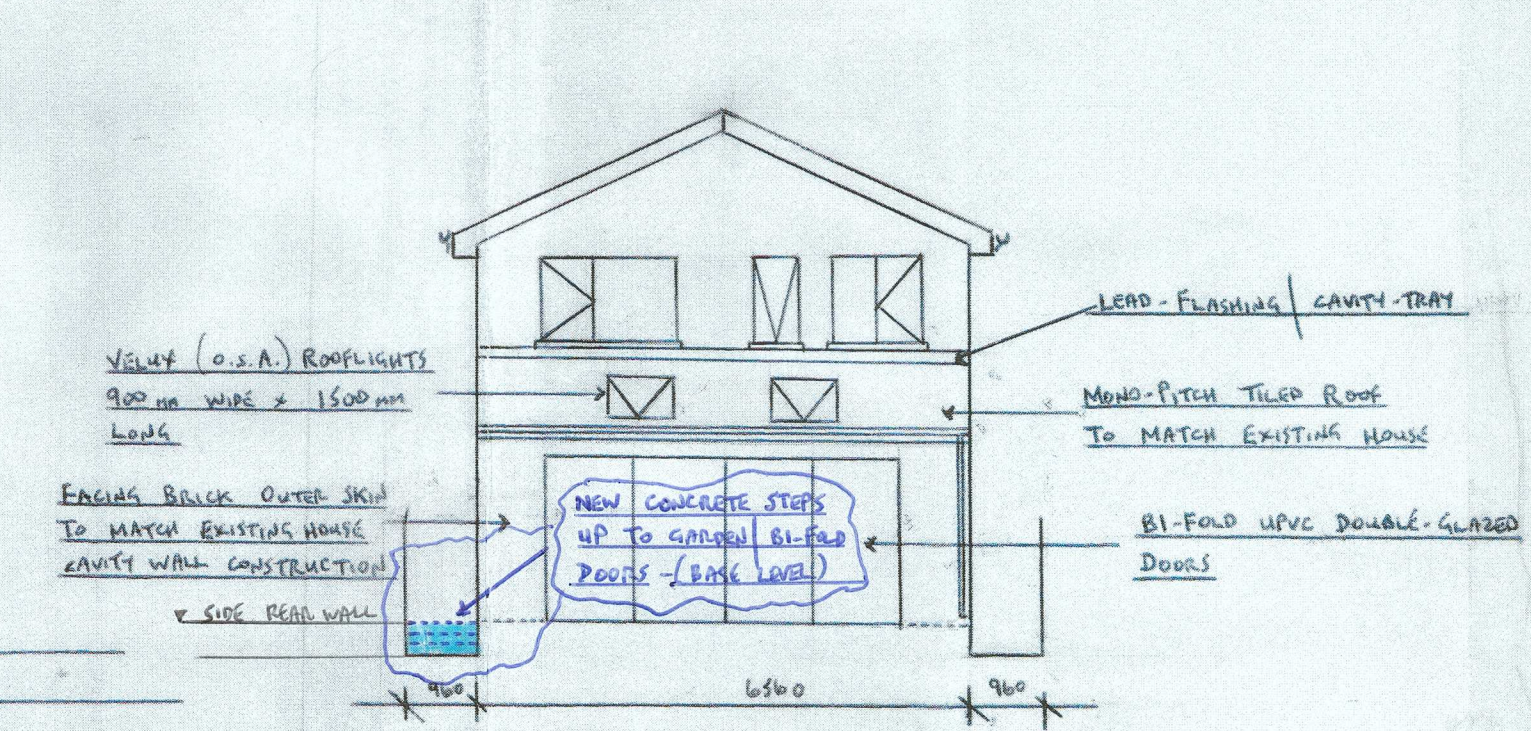

PROPOSED REAR (WEST)  
ELEVATION 1:100



LOCATION PLAN 1:1250

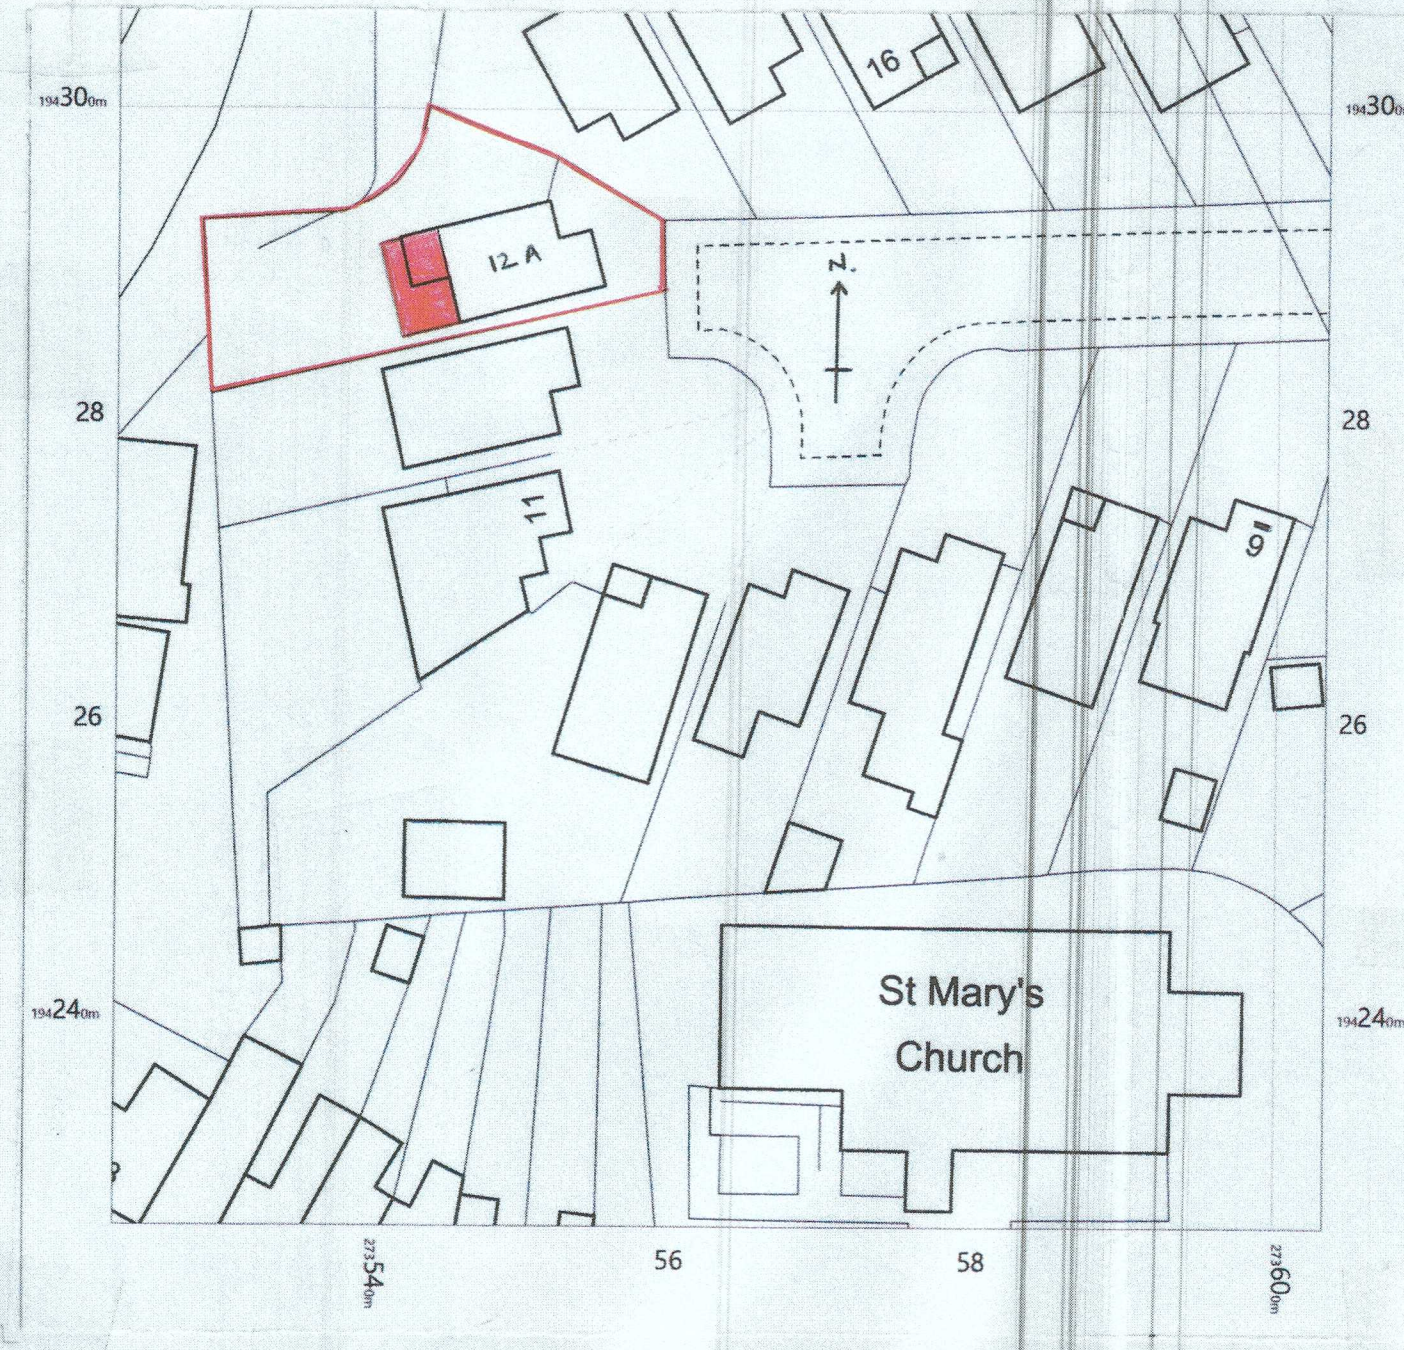

BLOCK PLAN 1:500

PROPOSED SINGLE-STOREY KITCHEN/DINING-ROOM EXTENSION (6560mm x 4000mm) TO REAR (WEST) ELEVATION, PLUS MINOR INTERNAL ALTERATIONS W.C./SHOWER ROOM & UTILITY-ROOM FOR MR. & MRS. A. & K. GRIFFITHS AT 12A ST. MARY'S CLOSE, BRITON-FERRY, NEATH, SA11 2JU

SCALES: 1:100 1:1250 1:500

SHEET 1 OF 2