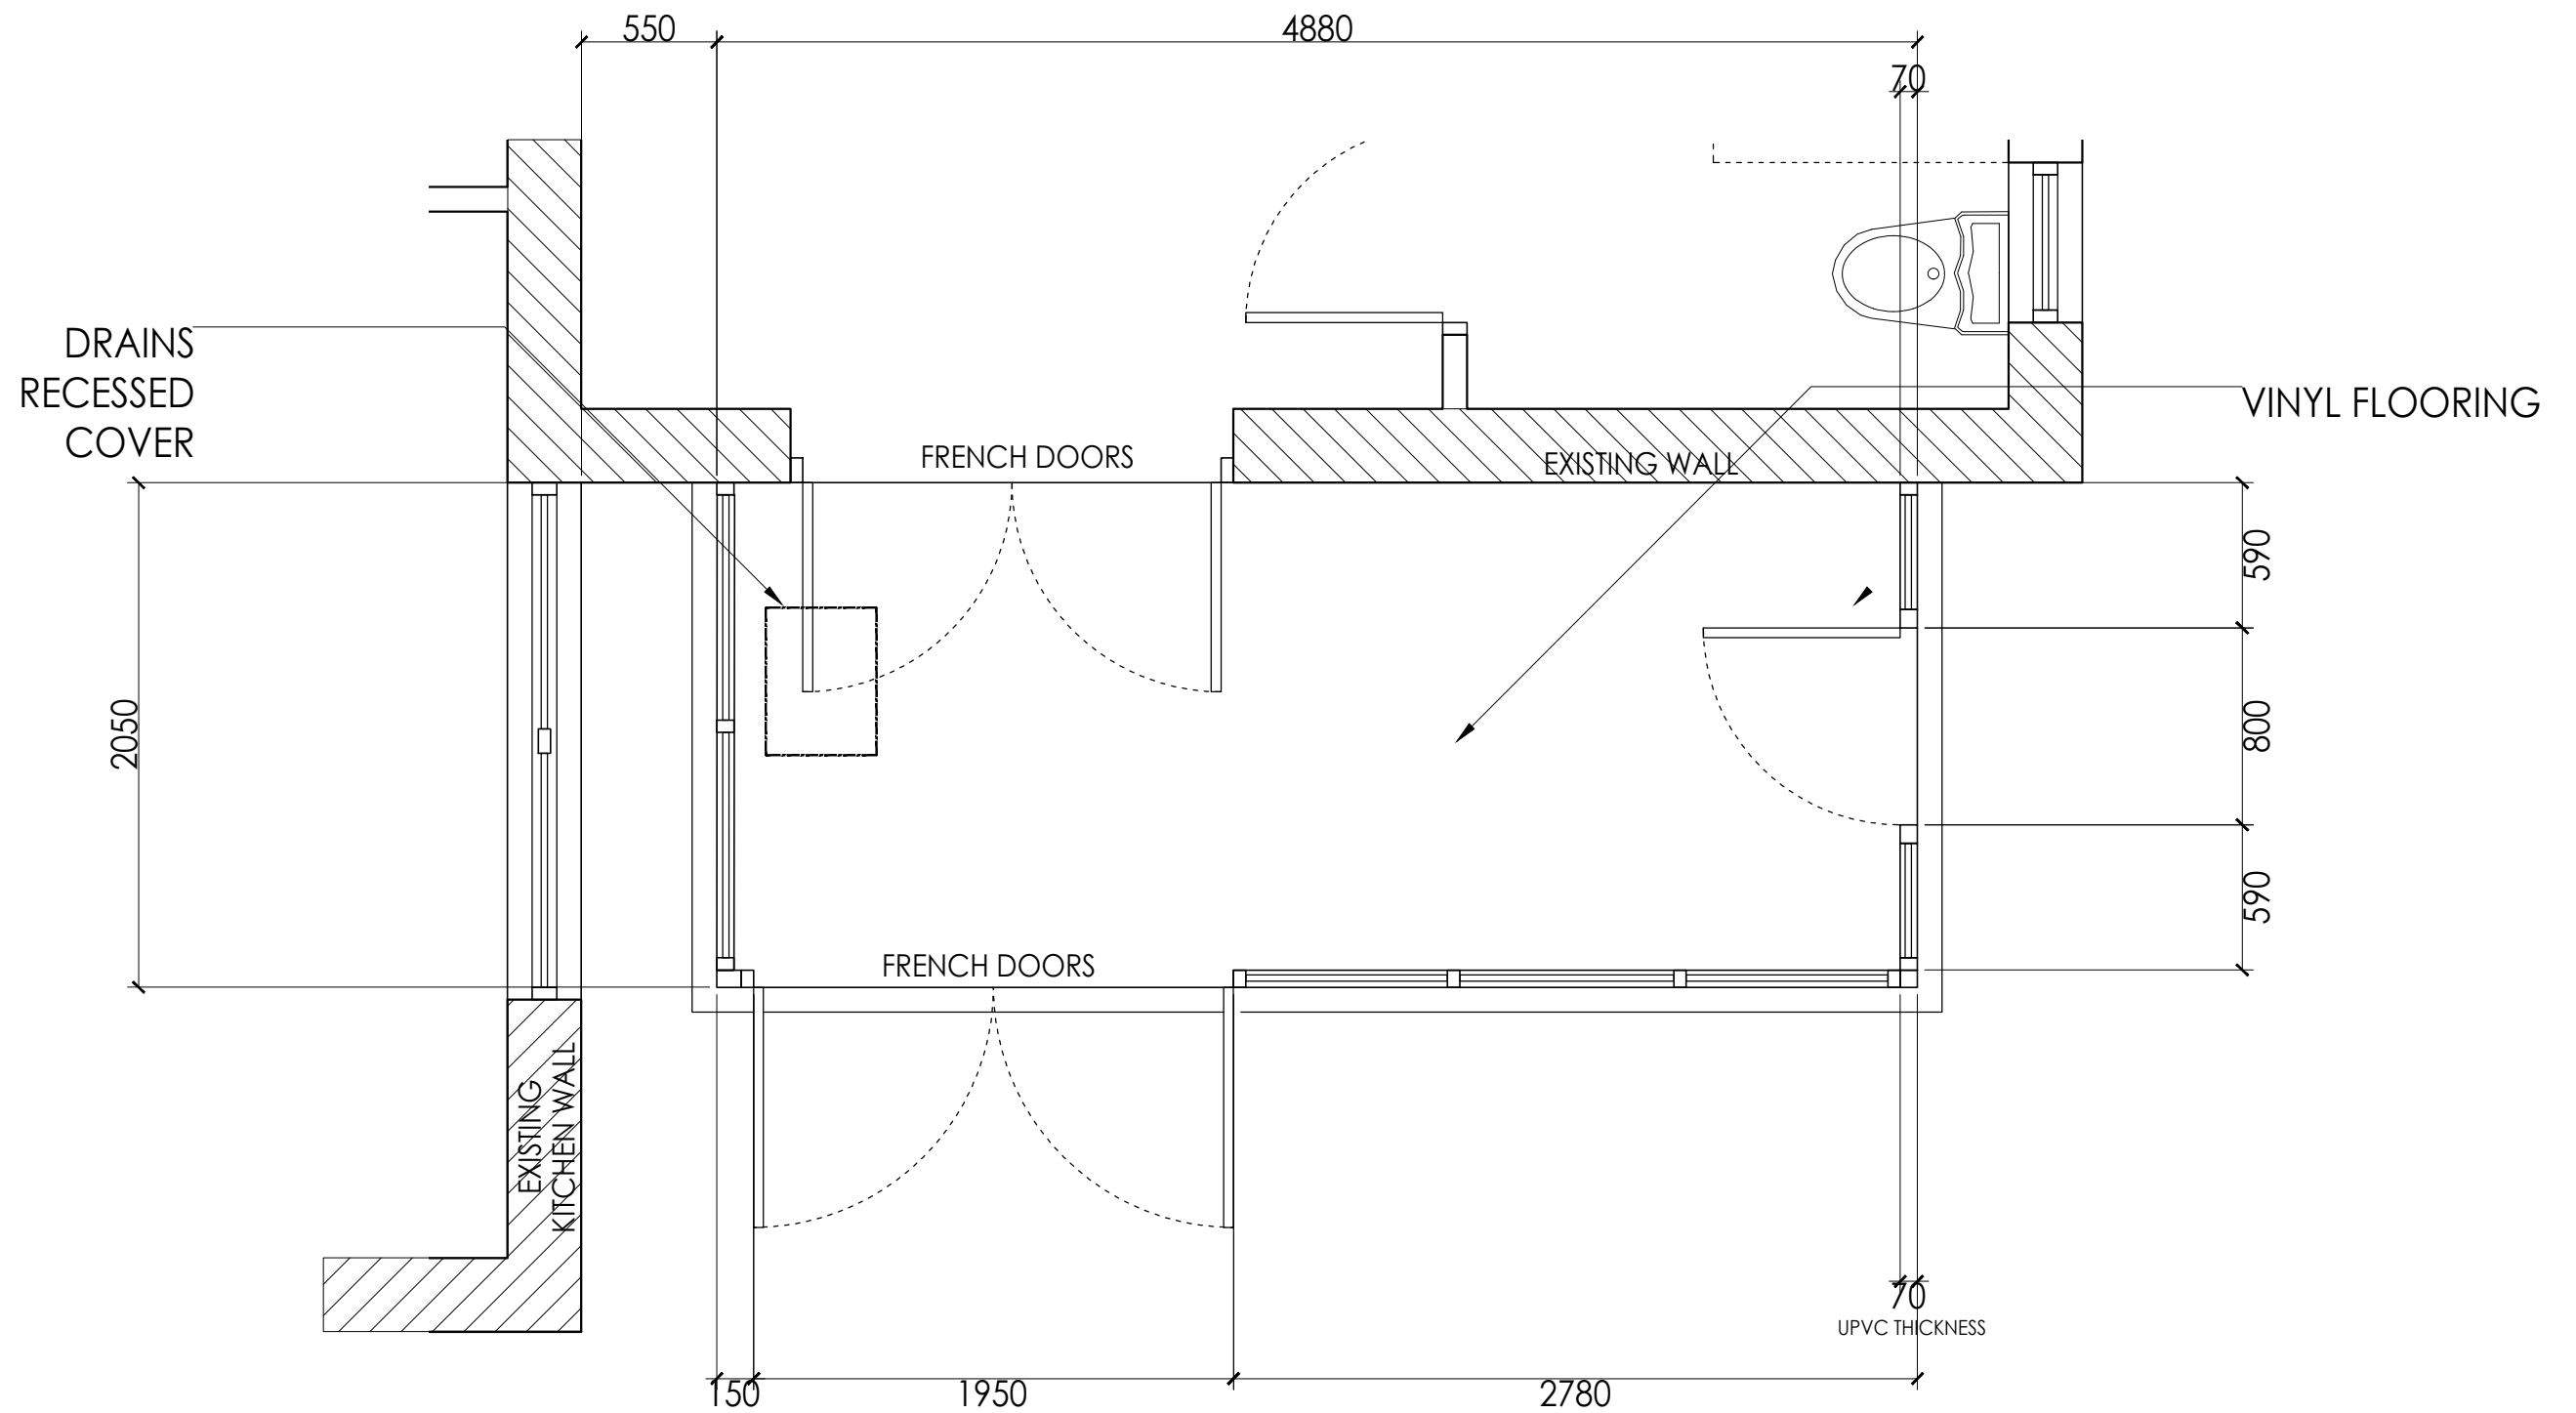


PROJECT: 3 SEVERN CRESCENT SA12 6SY	PLEASE NOTE ALL DIMENSIONS ARE IN MILLIMETERS.	OWNER:	CONSERVATORY EXTENSION
		DARWIN GUERRERO	COLOR: WHITE DRAWINGS SCALE: 1:30m