



Lean-to Conservatory 3 Severn Crescent SA12 6SY

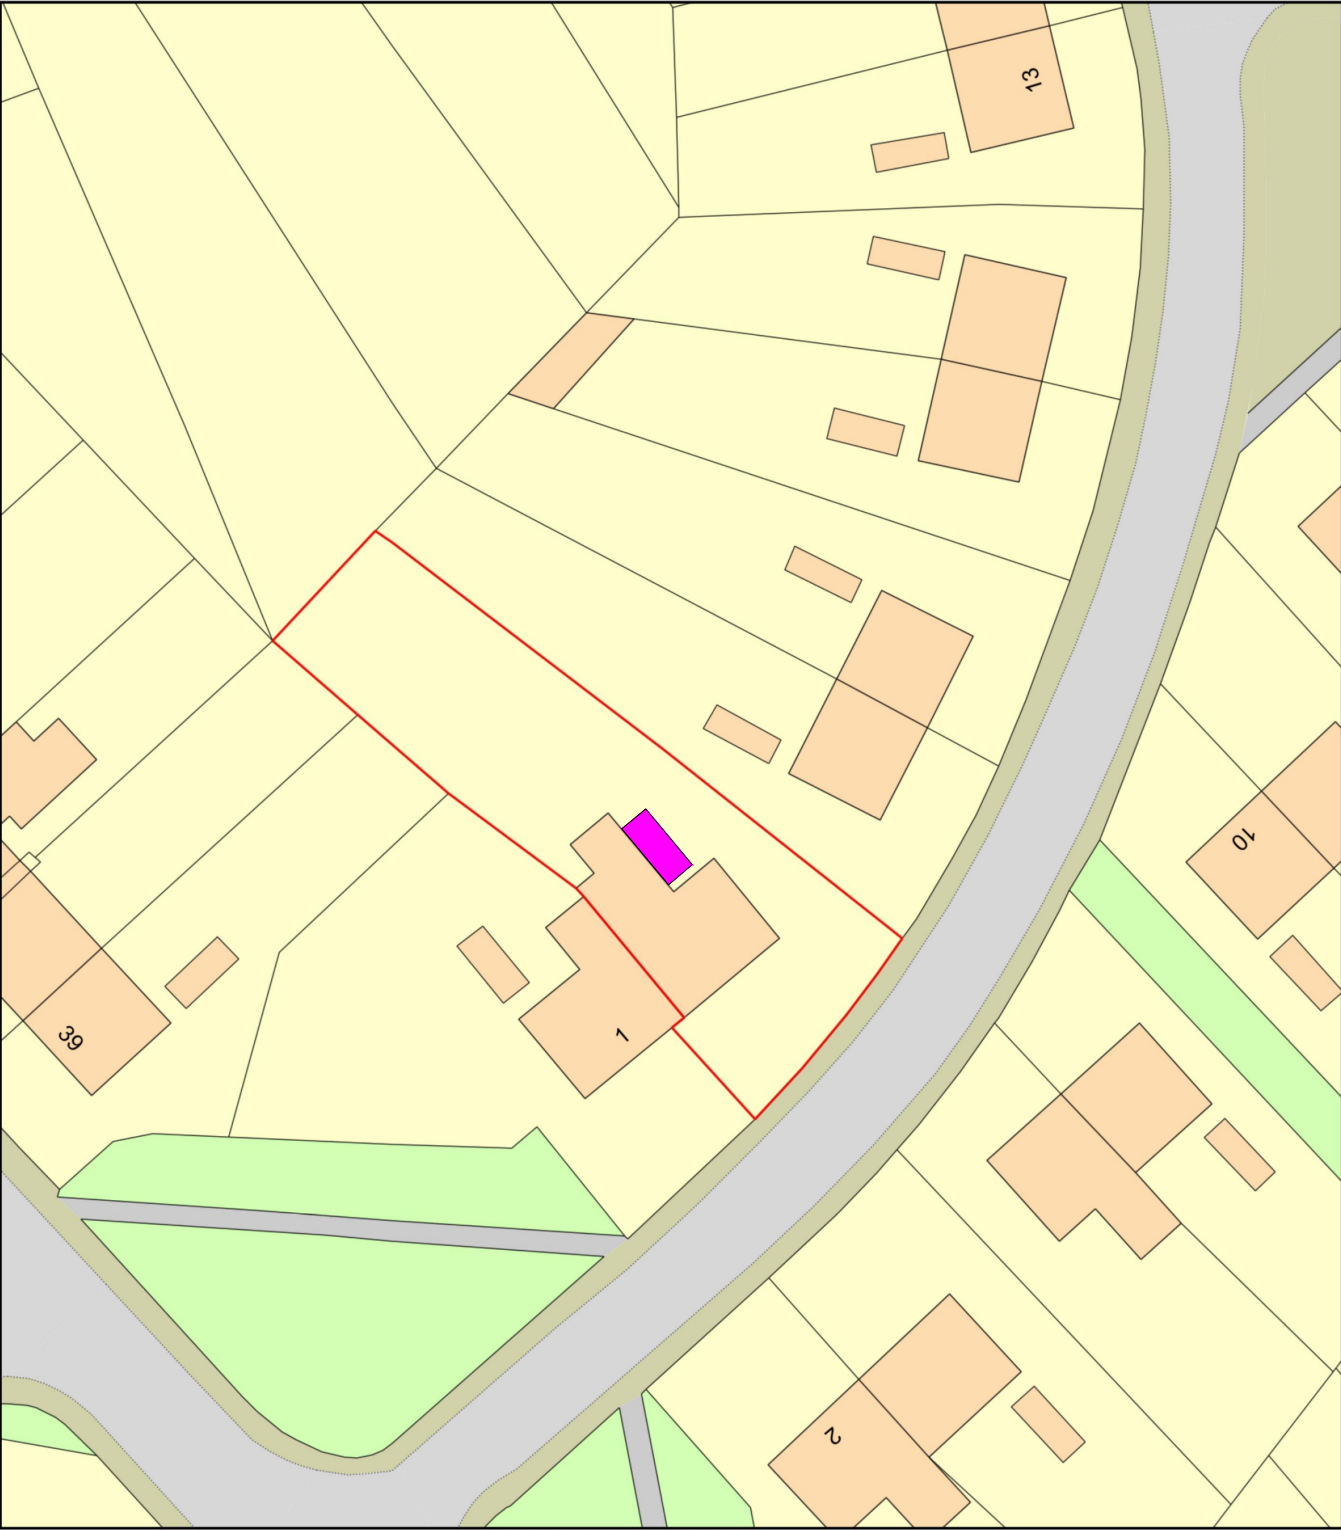

KEY



EXTENT OF CONSERVATORY EXTENSION

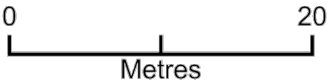

Plan Produced for: Darwin Guerrero

Date Produced: 27 Jul 2021

Plan Reference Number: TQRQM21208163720792

Scale: 1:500 @ A3