



Superseded

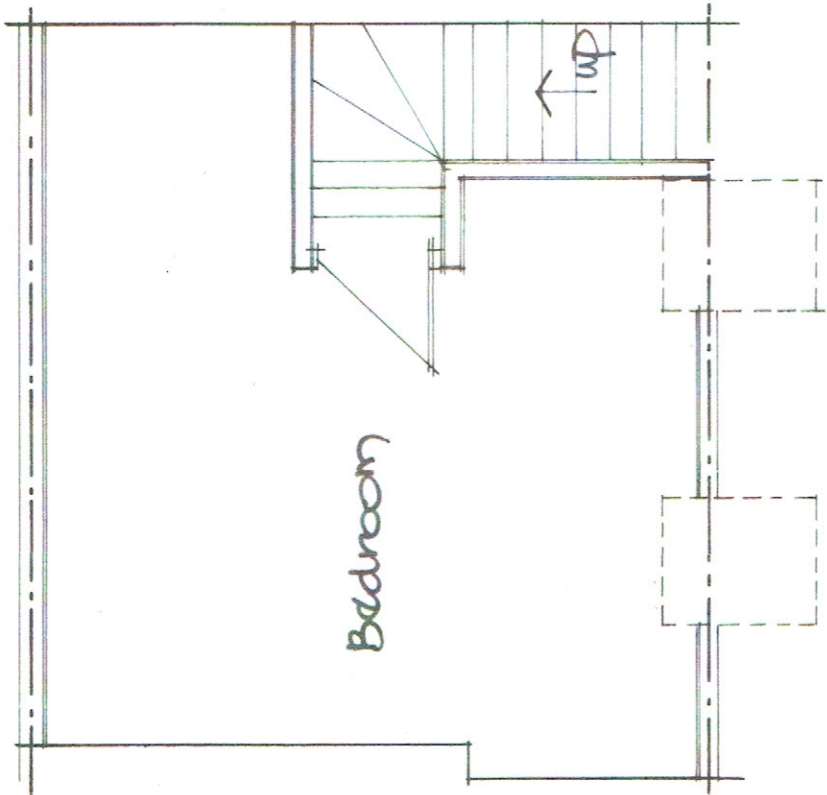

Proposed Loft

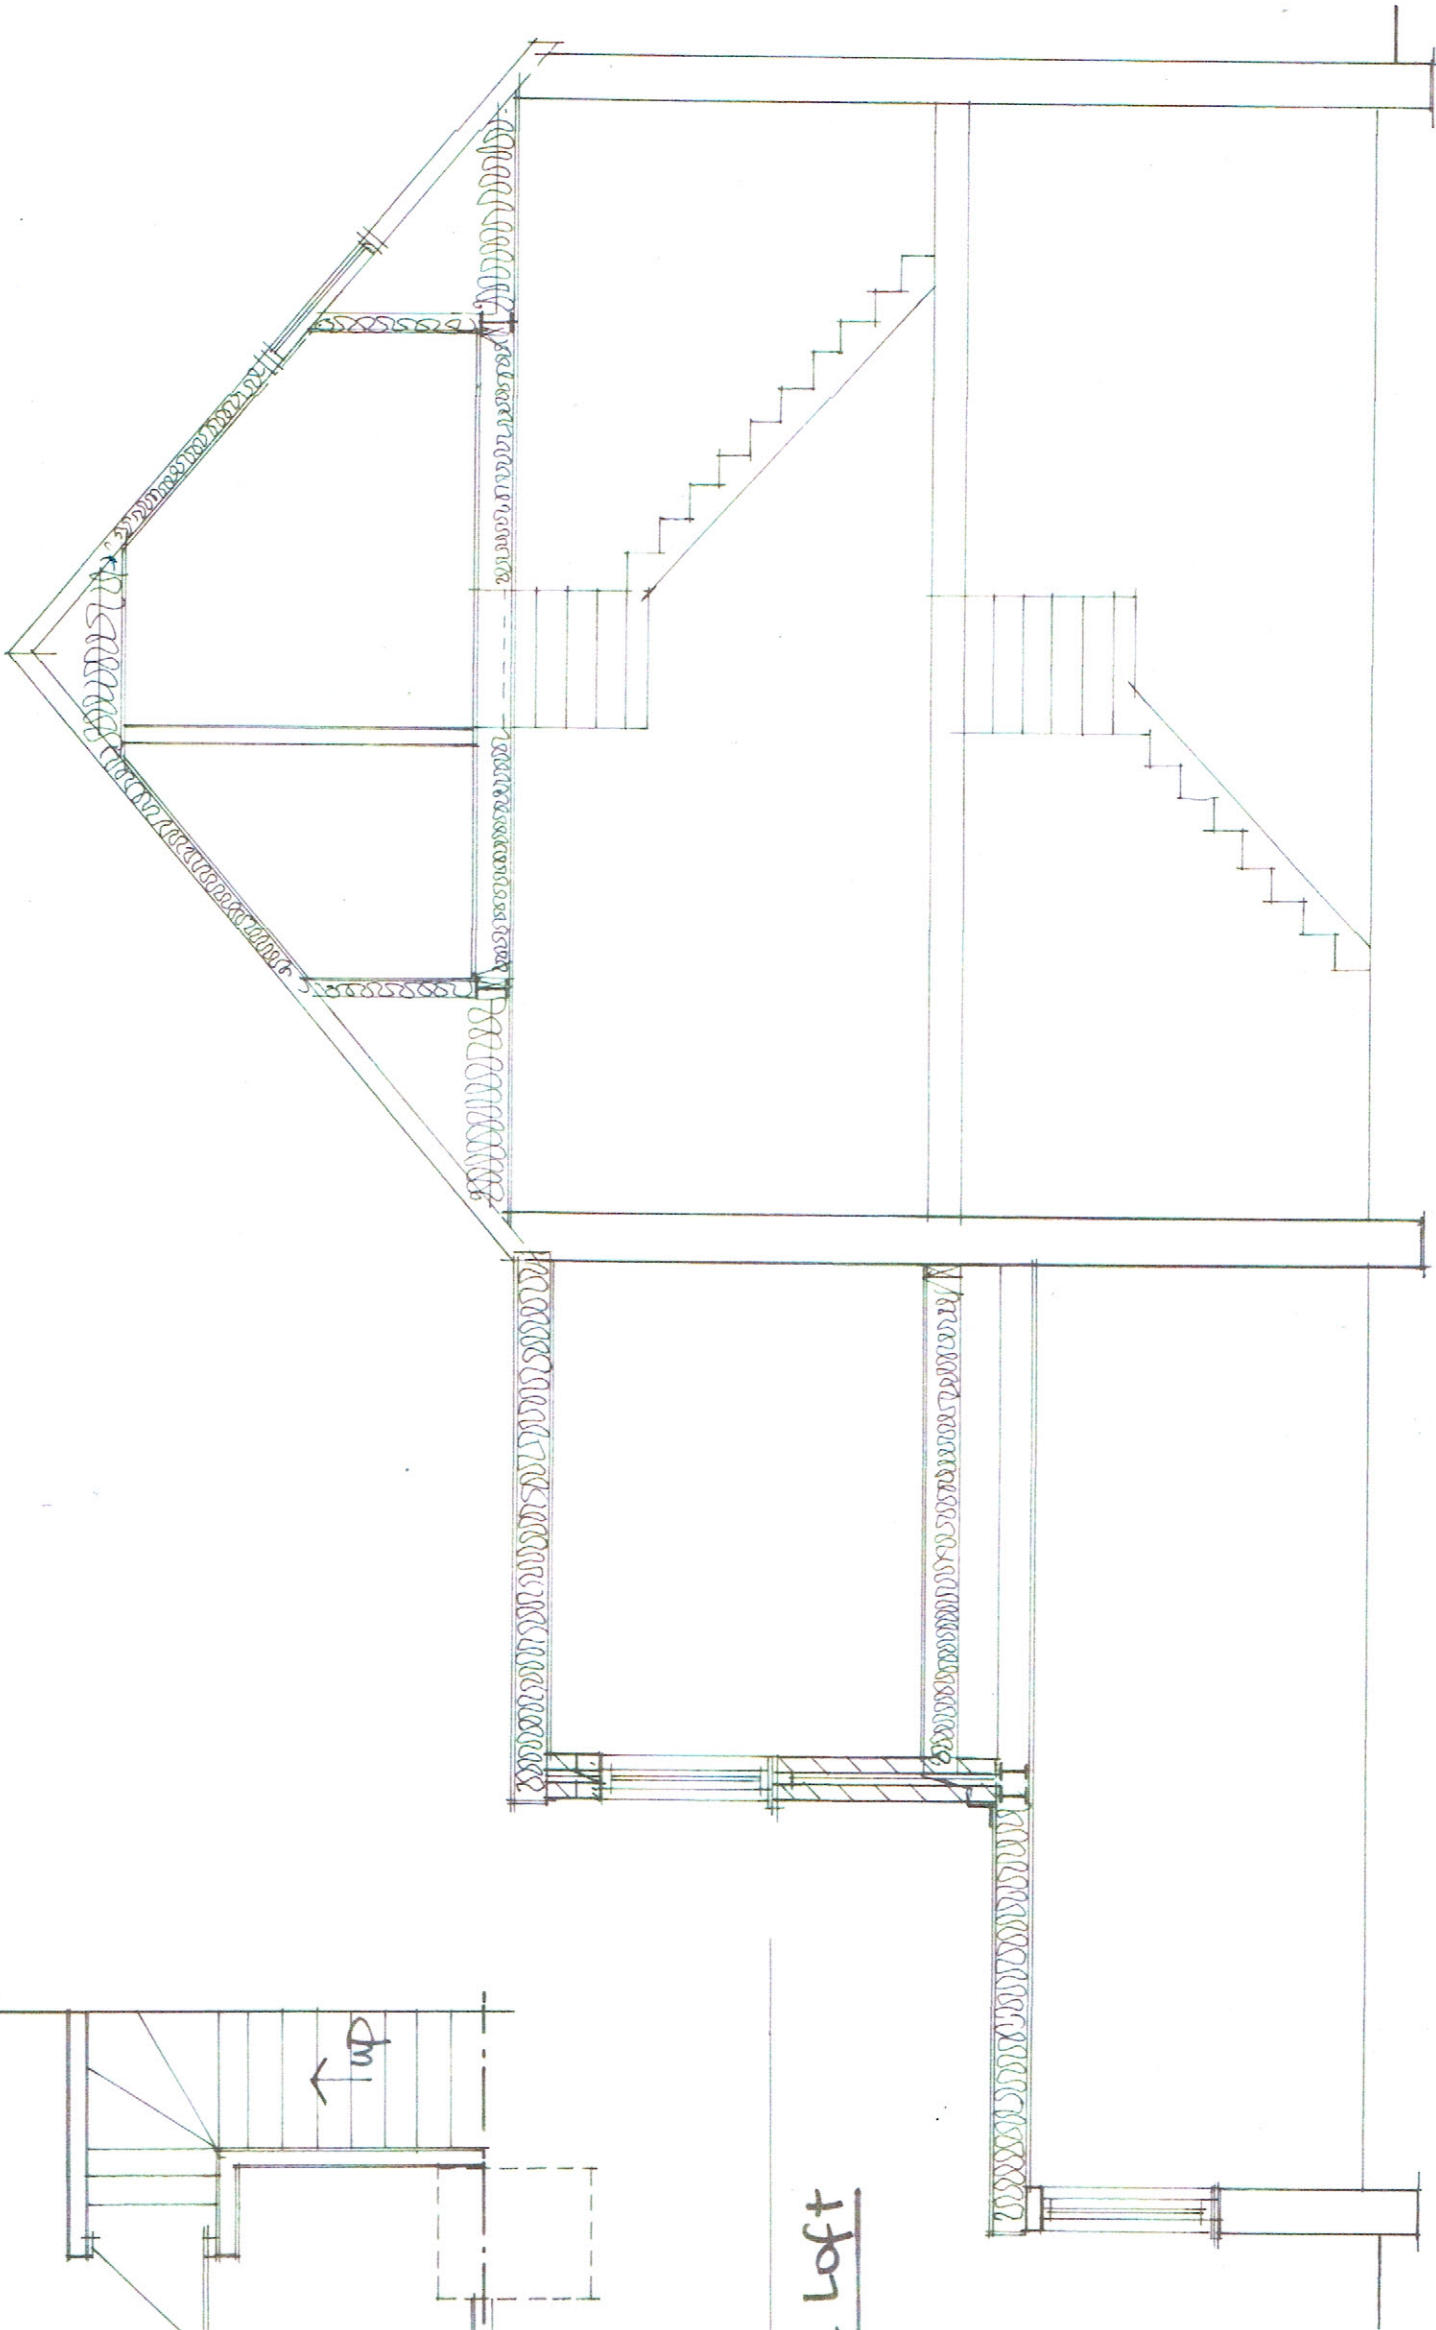

Sectional View