


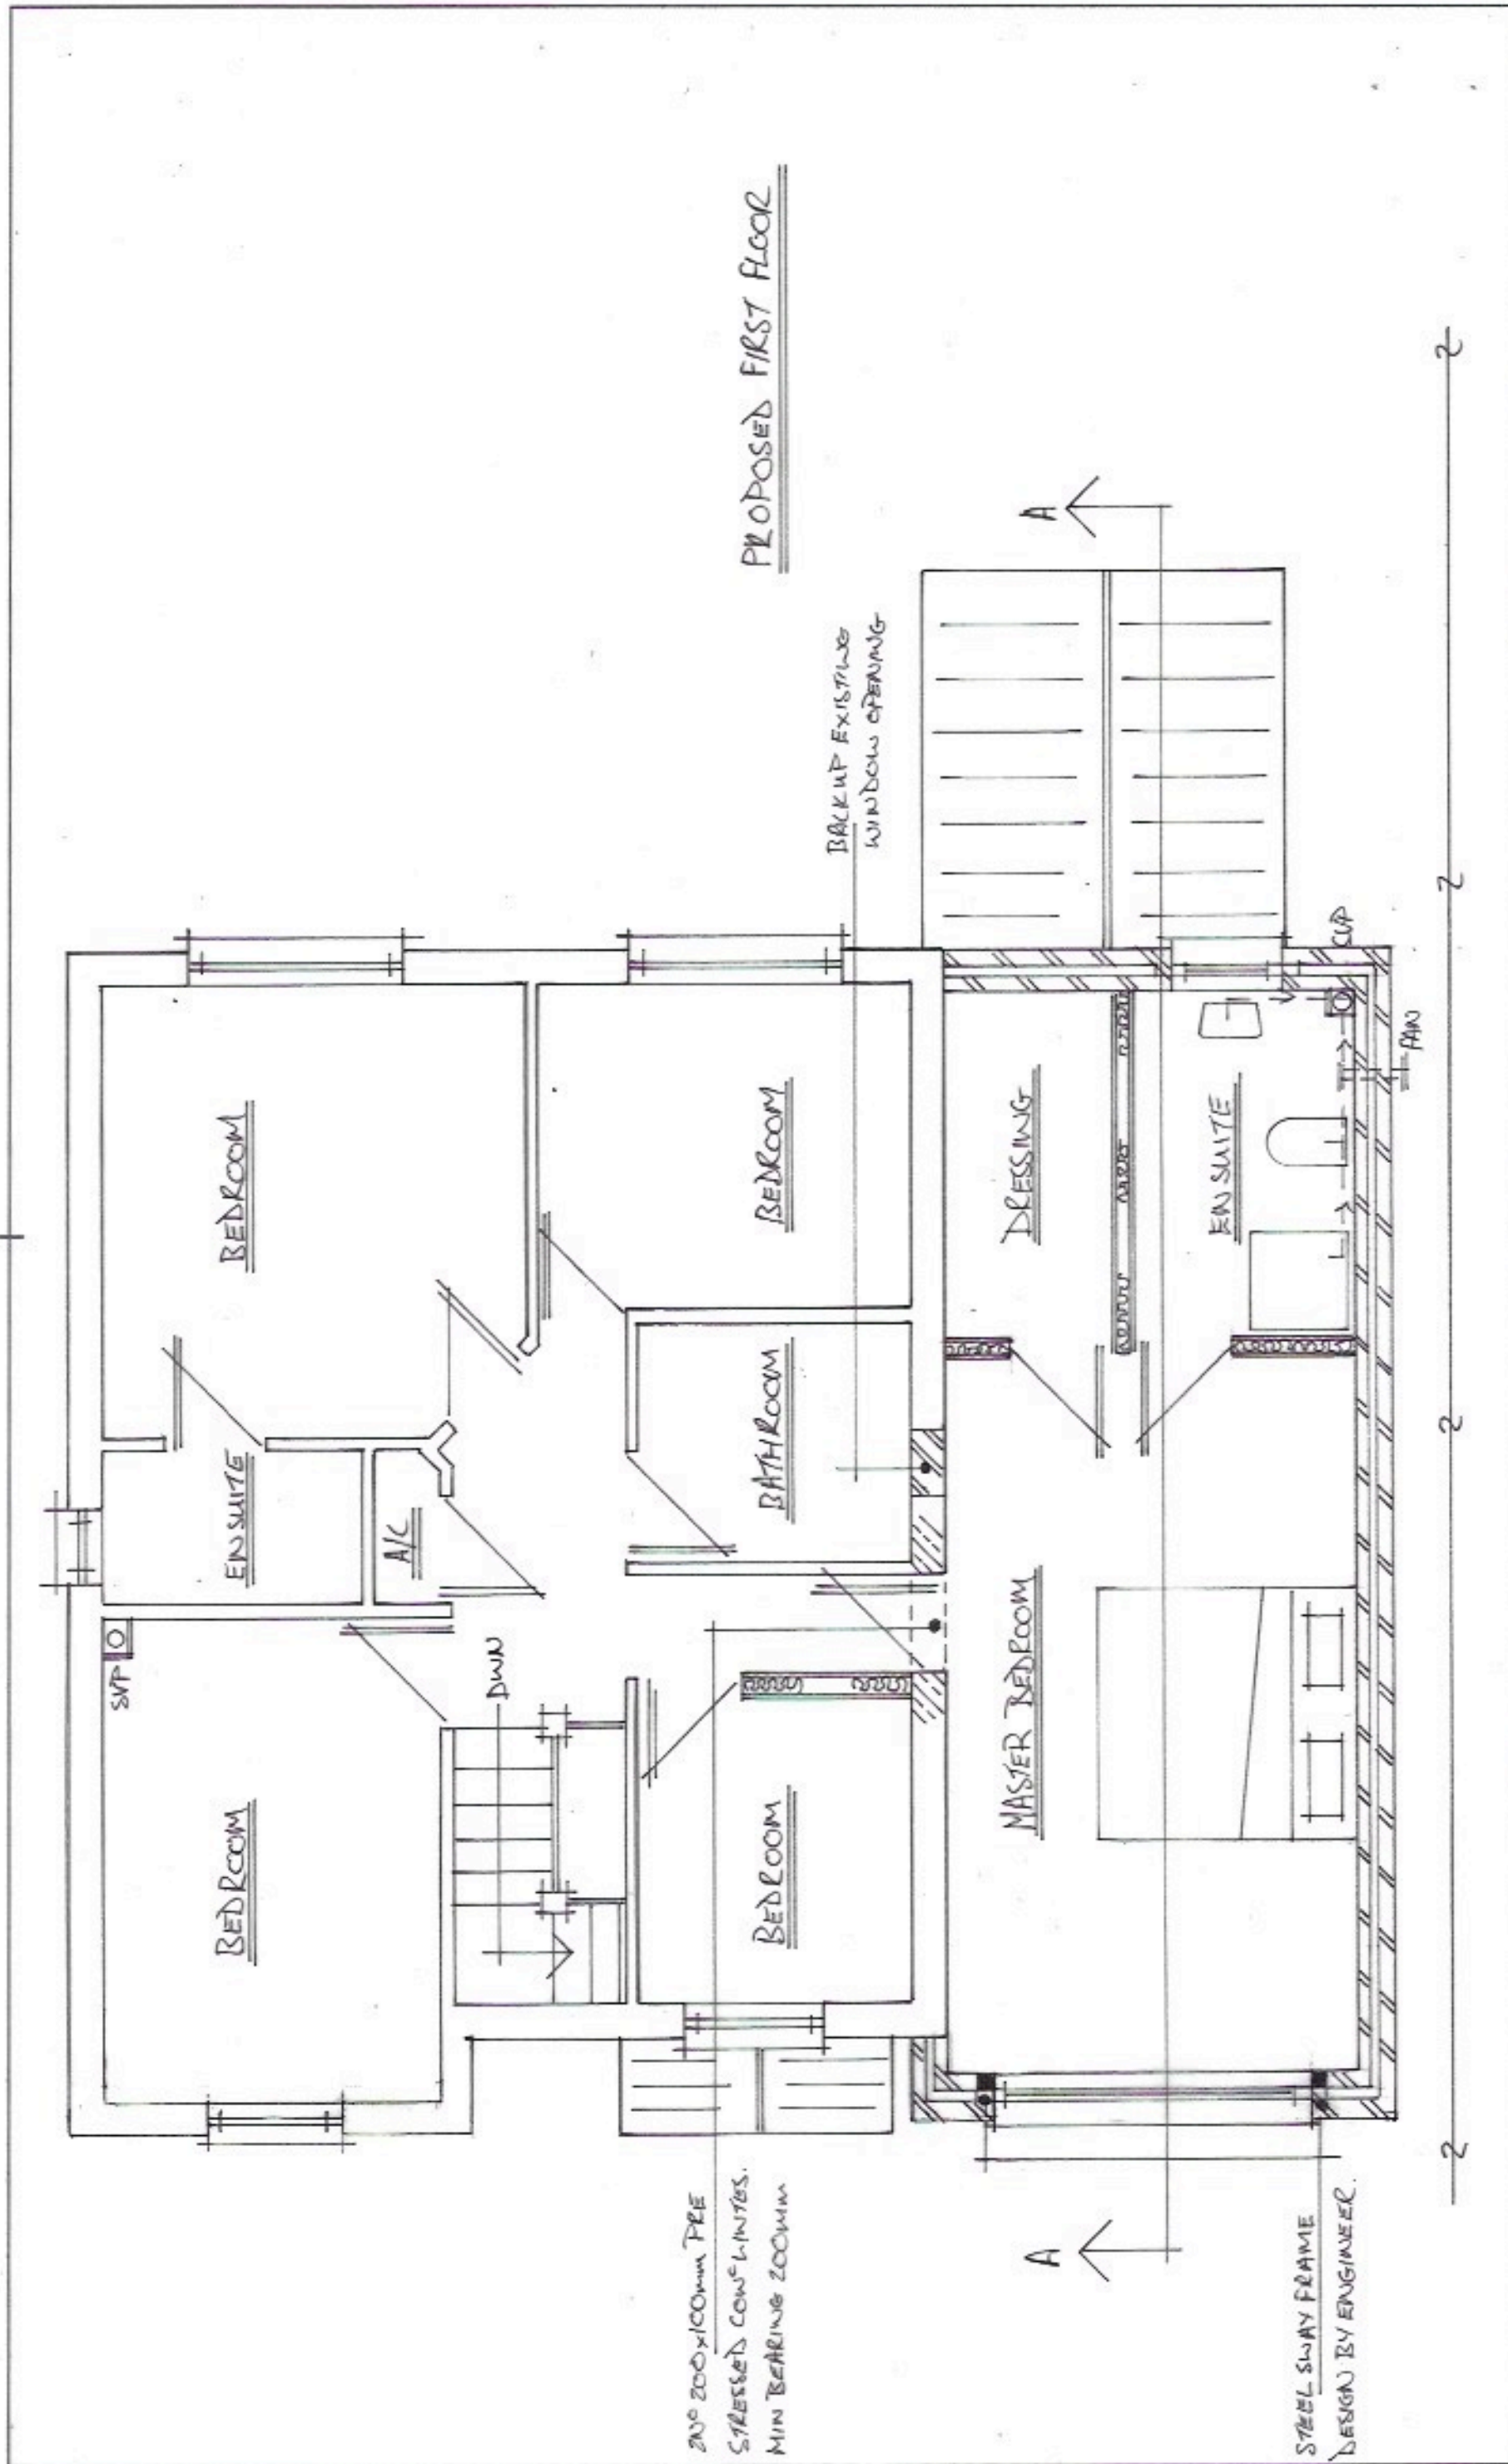

NOTES:	Client Mr & Mrs G MAAL	Scale 1:50	Drawing Title Amendment No 1	
			Drg No.	Rev
All dimensions must be checked on site and not scaled from this drawing.	Job Title	Drawn by	Date 7/5/2021	