


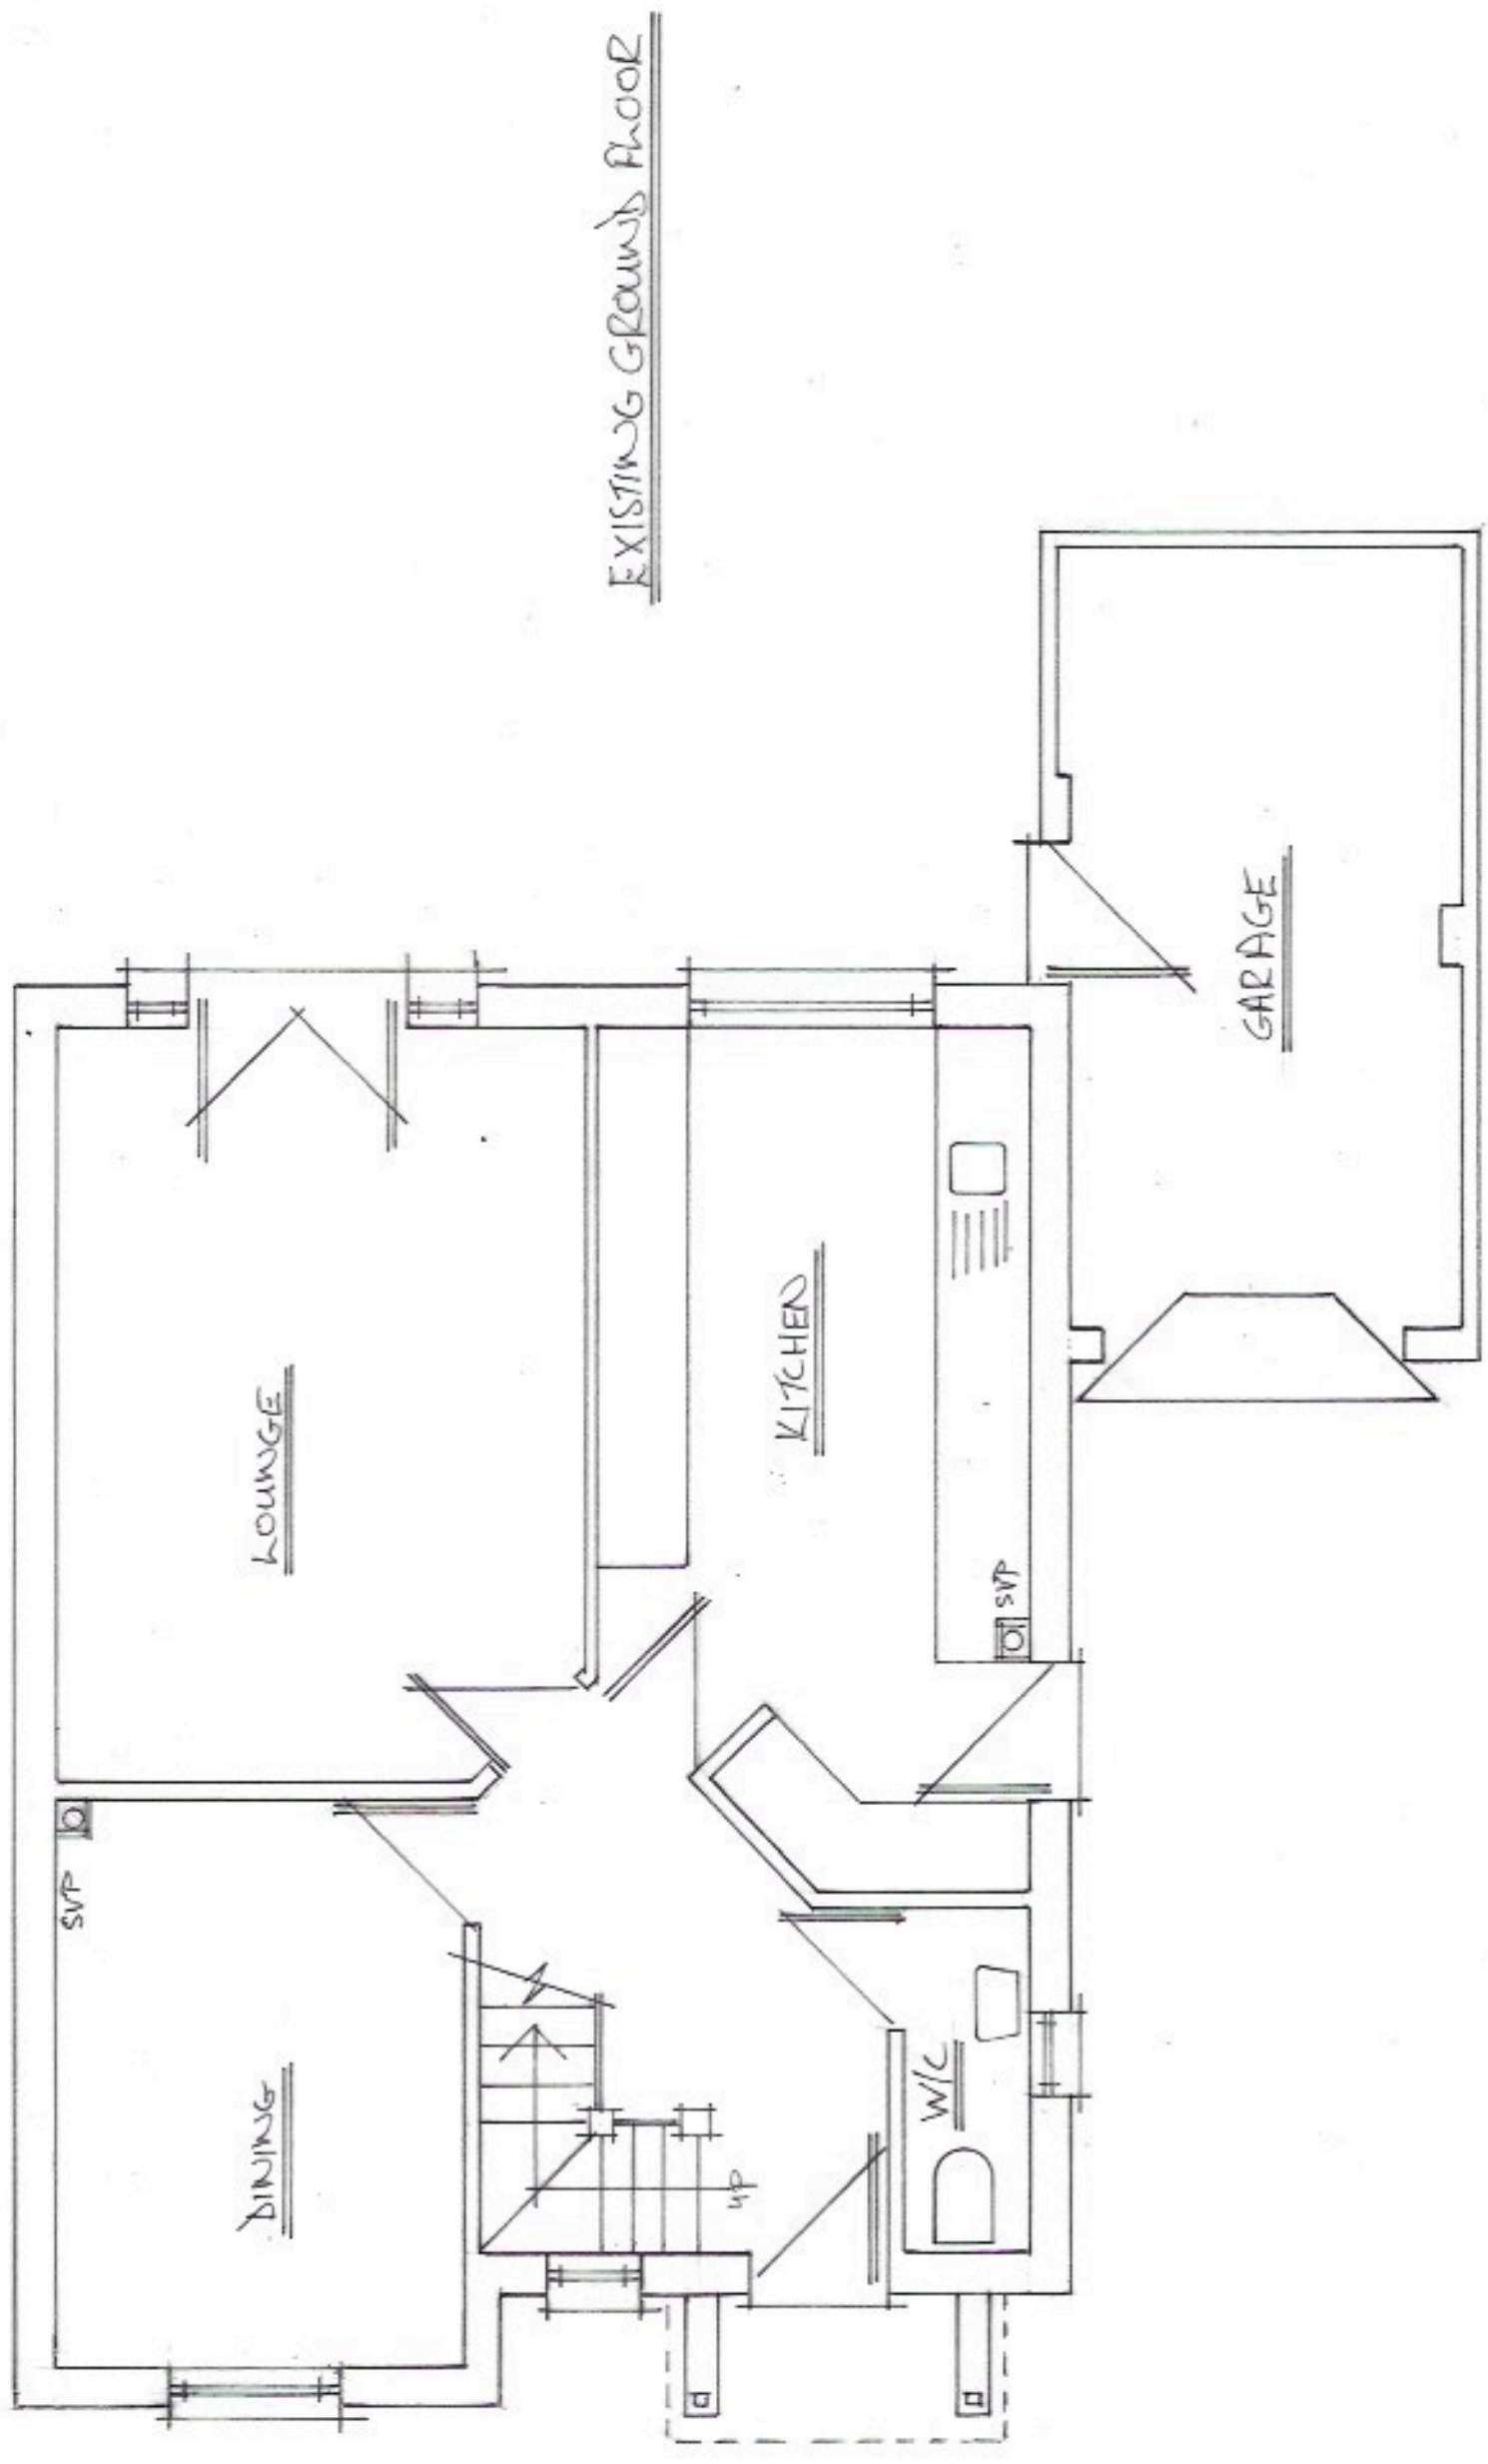

EXISTING GROUND FLOOR

	NOTES:	Client Mr & Mrs G MAAL	Scale 1:50	Drawing Title	
				Drg No.	Rev
	All dimensions must be checked on site and not scaled from this drawing.	Job Title	Drawn by		
			Date		