


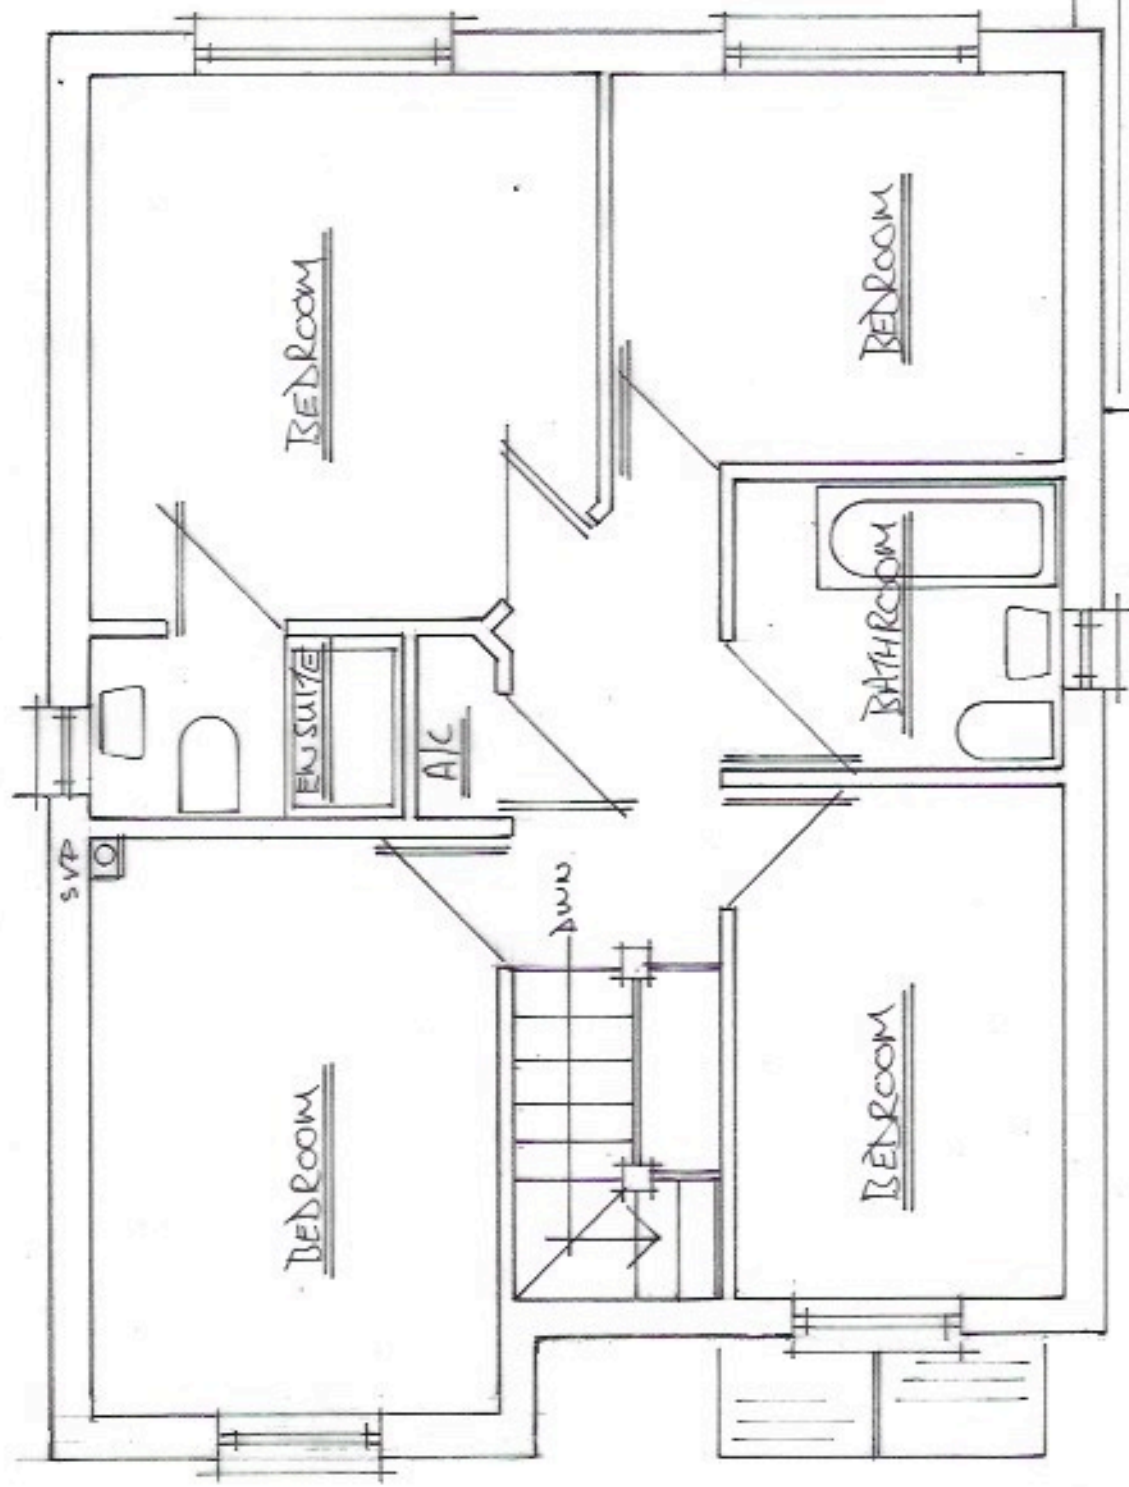

EXISTING FIRST FLOOR

NOTES:	Client Mr & Mrs G MAHL		Scale 1:50	Drawing Title	
				Drg No.	Rev
All dimensions must be checked on site and not scaled from this drawing.	Job Title		Drawn by	Date	