




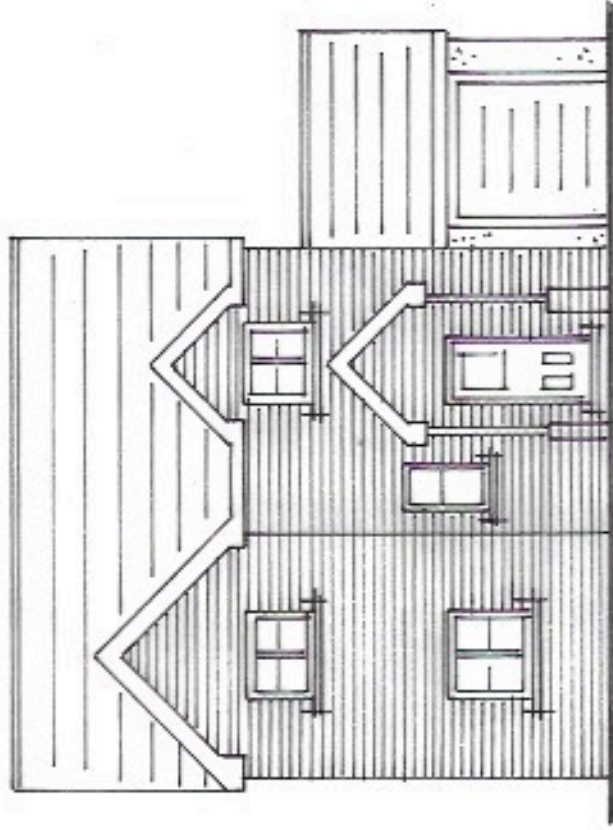


EXISTING FRONT

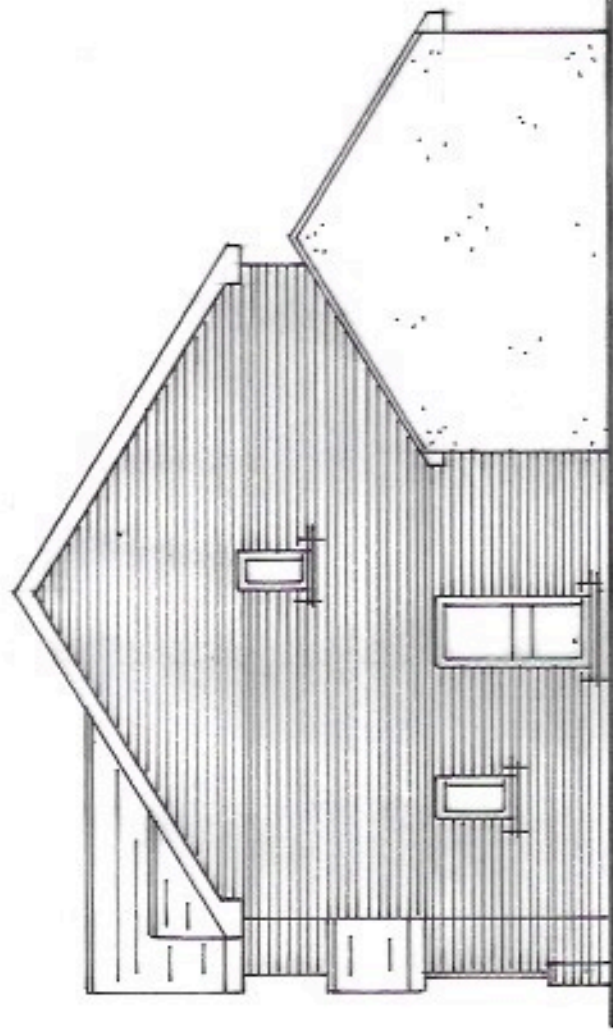

EXISTING SIDE

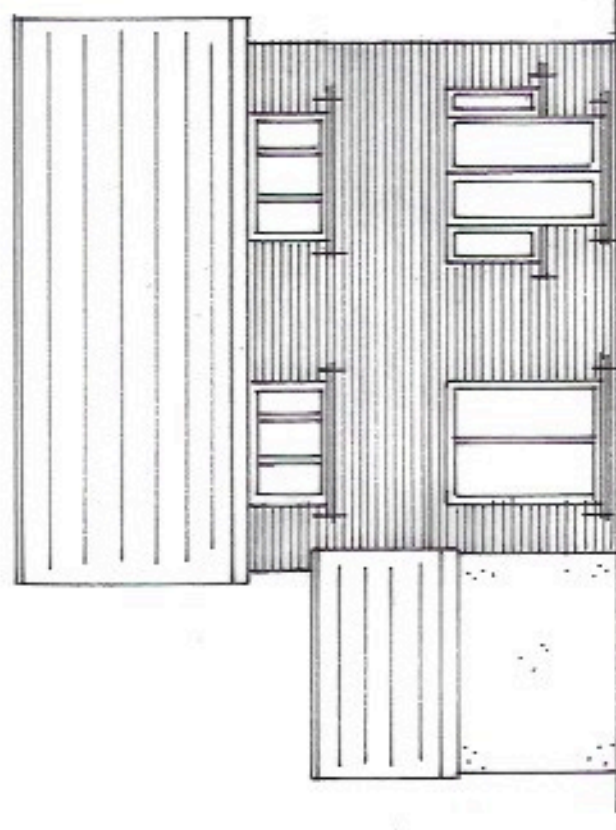

EXISTING REAR

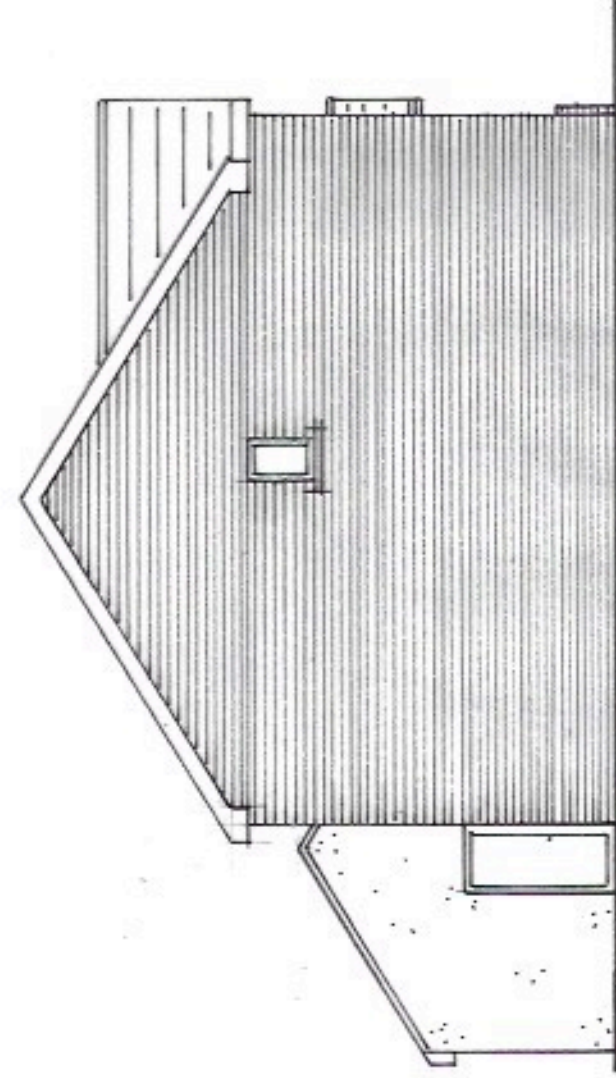

EXISTING SIDE

NOTES:	Client Mr & Mrs G MAHAL	Scale 1:100	Drawing Title	Drg No. Amarchant No 1	
				Drawn by	Rev
All dimensions must be checked on site and not scaled from this drawing.	Job Title EXISTING ELEVATIONS	Date			