

Superseded

Ref : P2021/0797. Land South-East of 78 MAIN ROAD, BANWEN.


Right of Way Plan/Existing & Proposed Levels.

Existing Level.

+ 1.59m

Proposed Level.

⊕ 1.30m

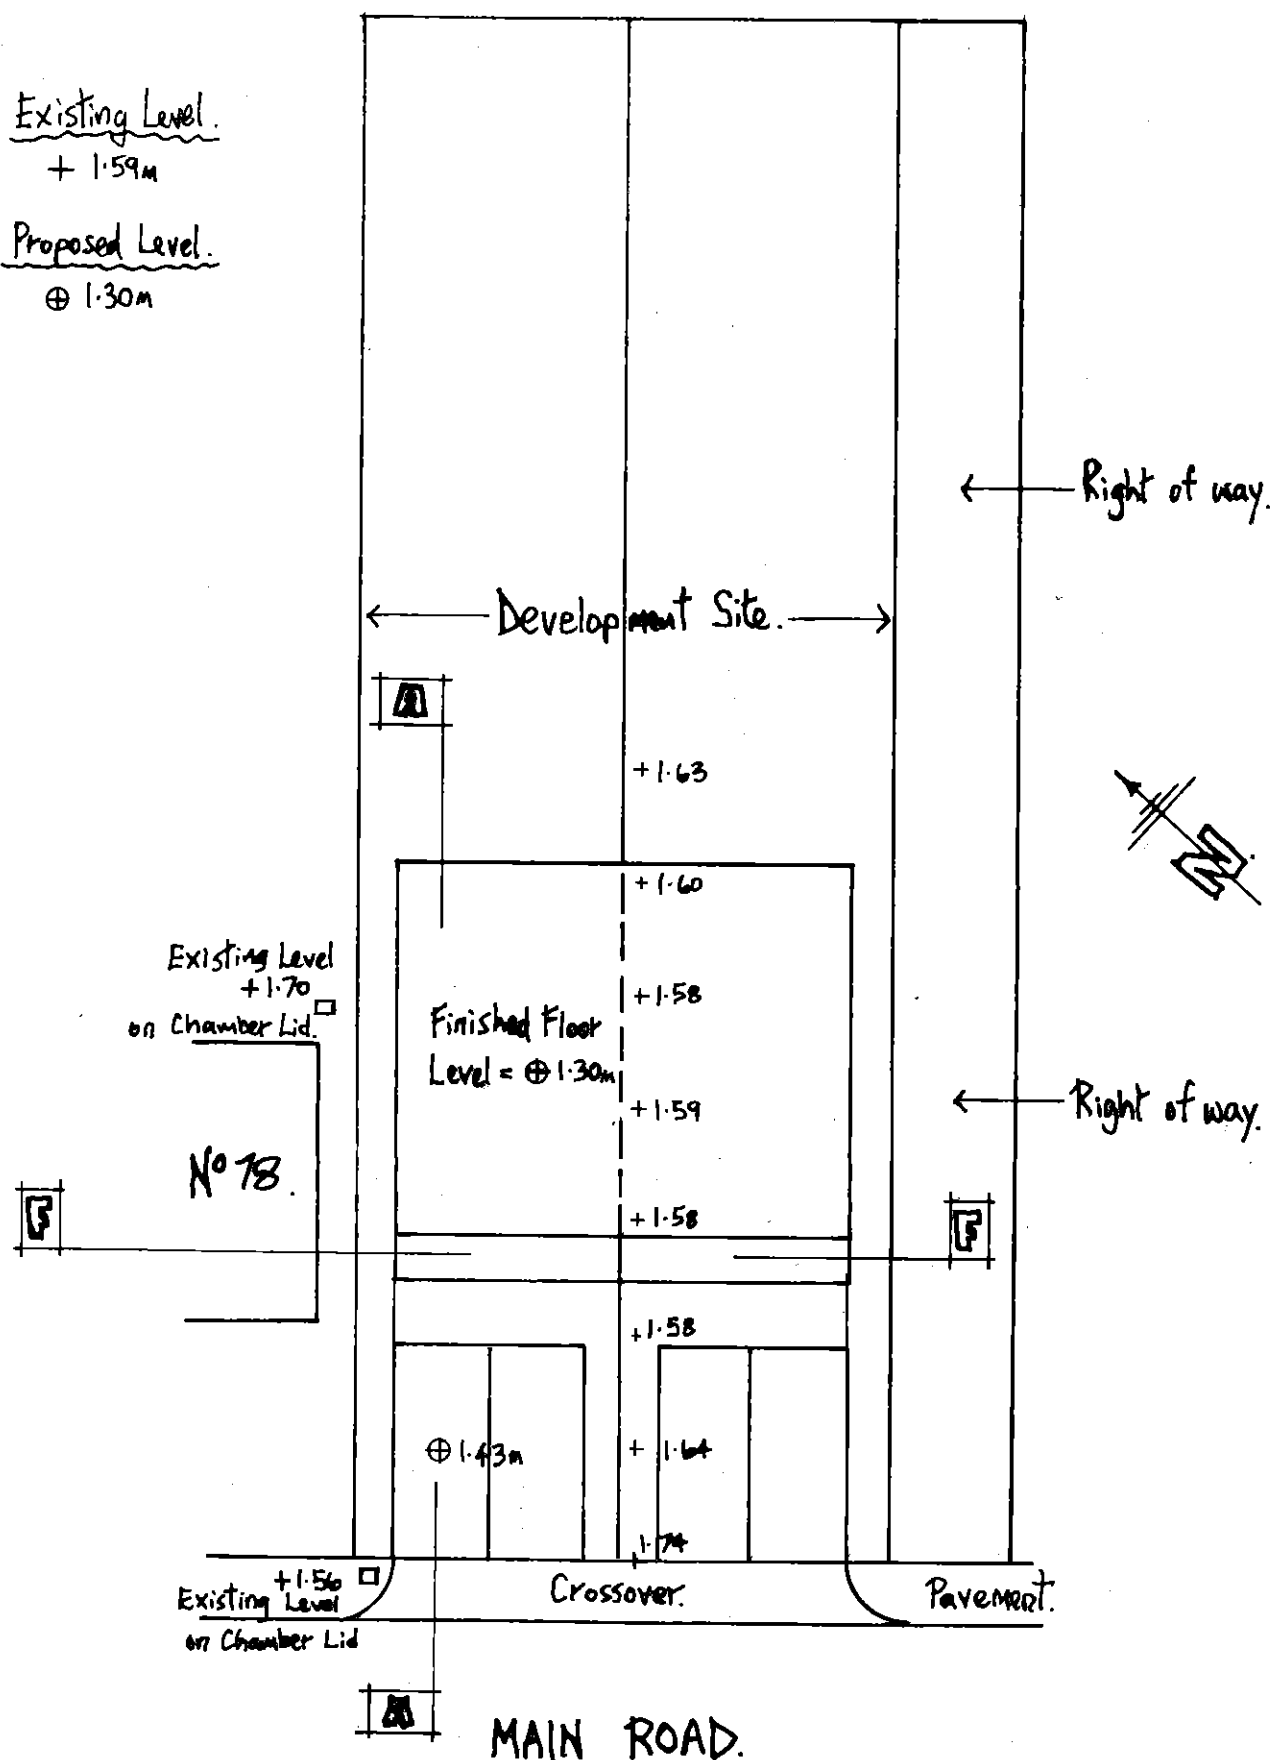

DRAWING N° 02.

Scale : 1/200m.