
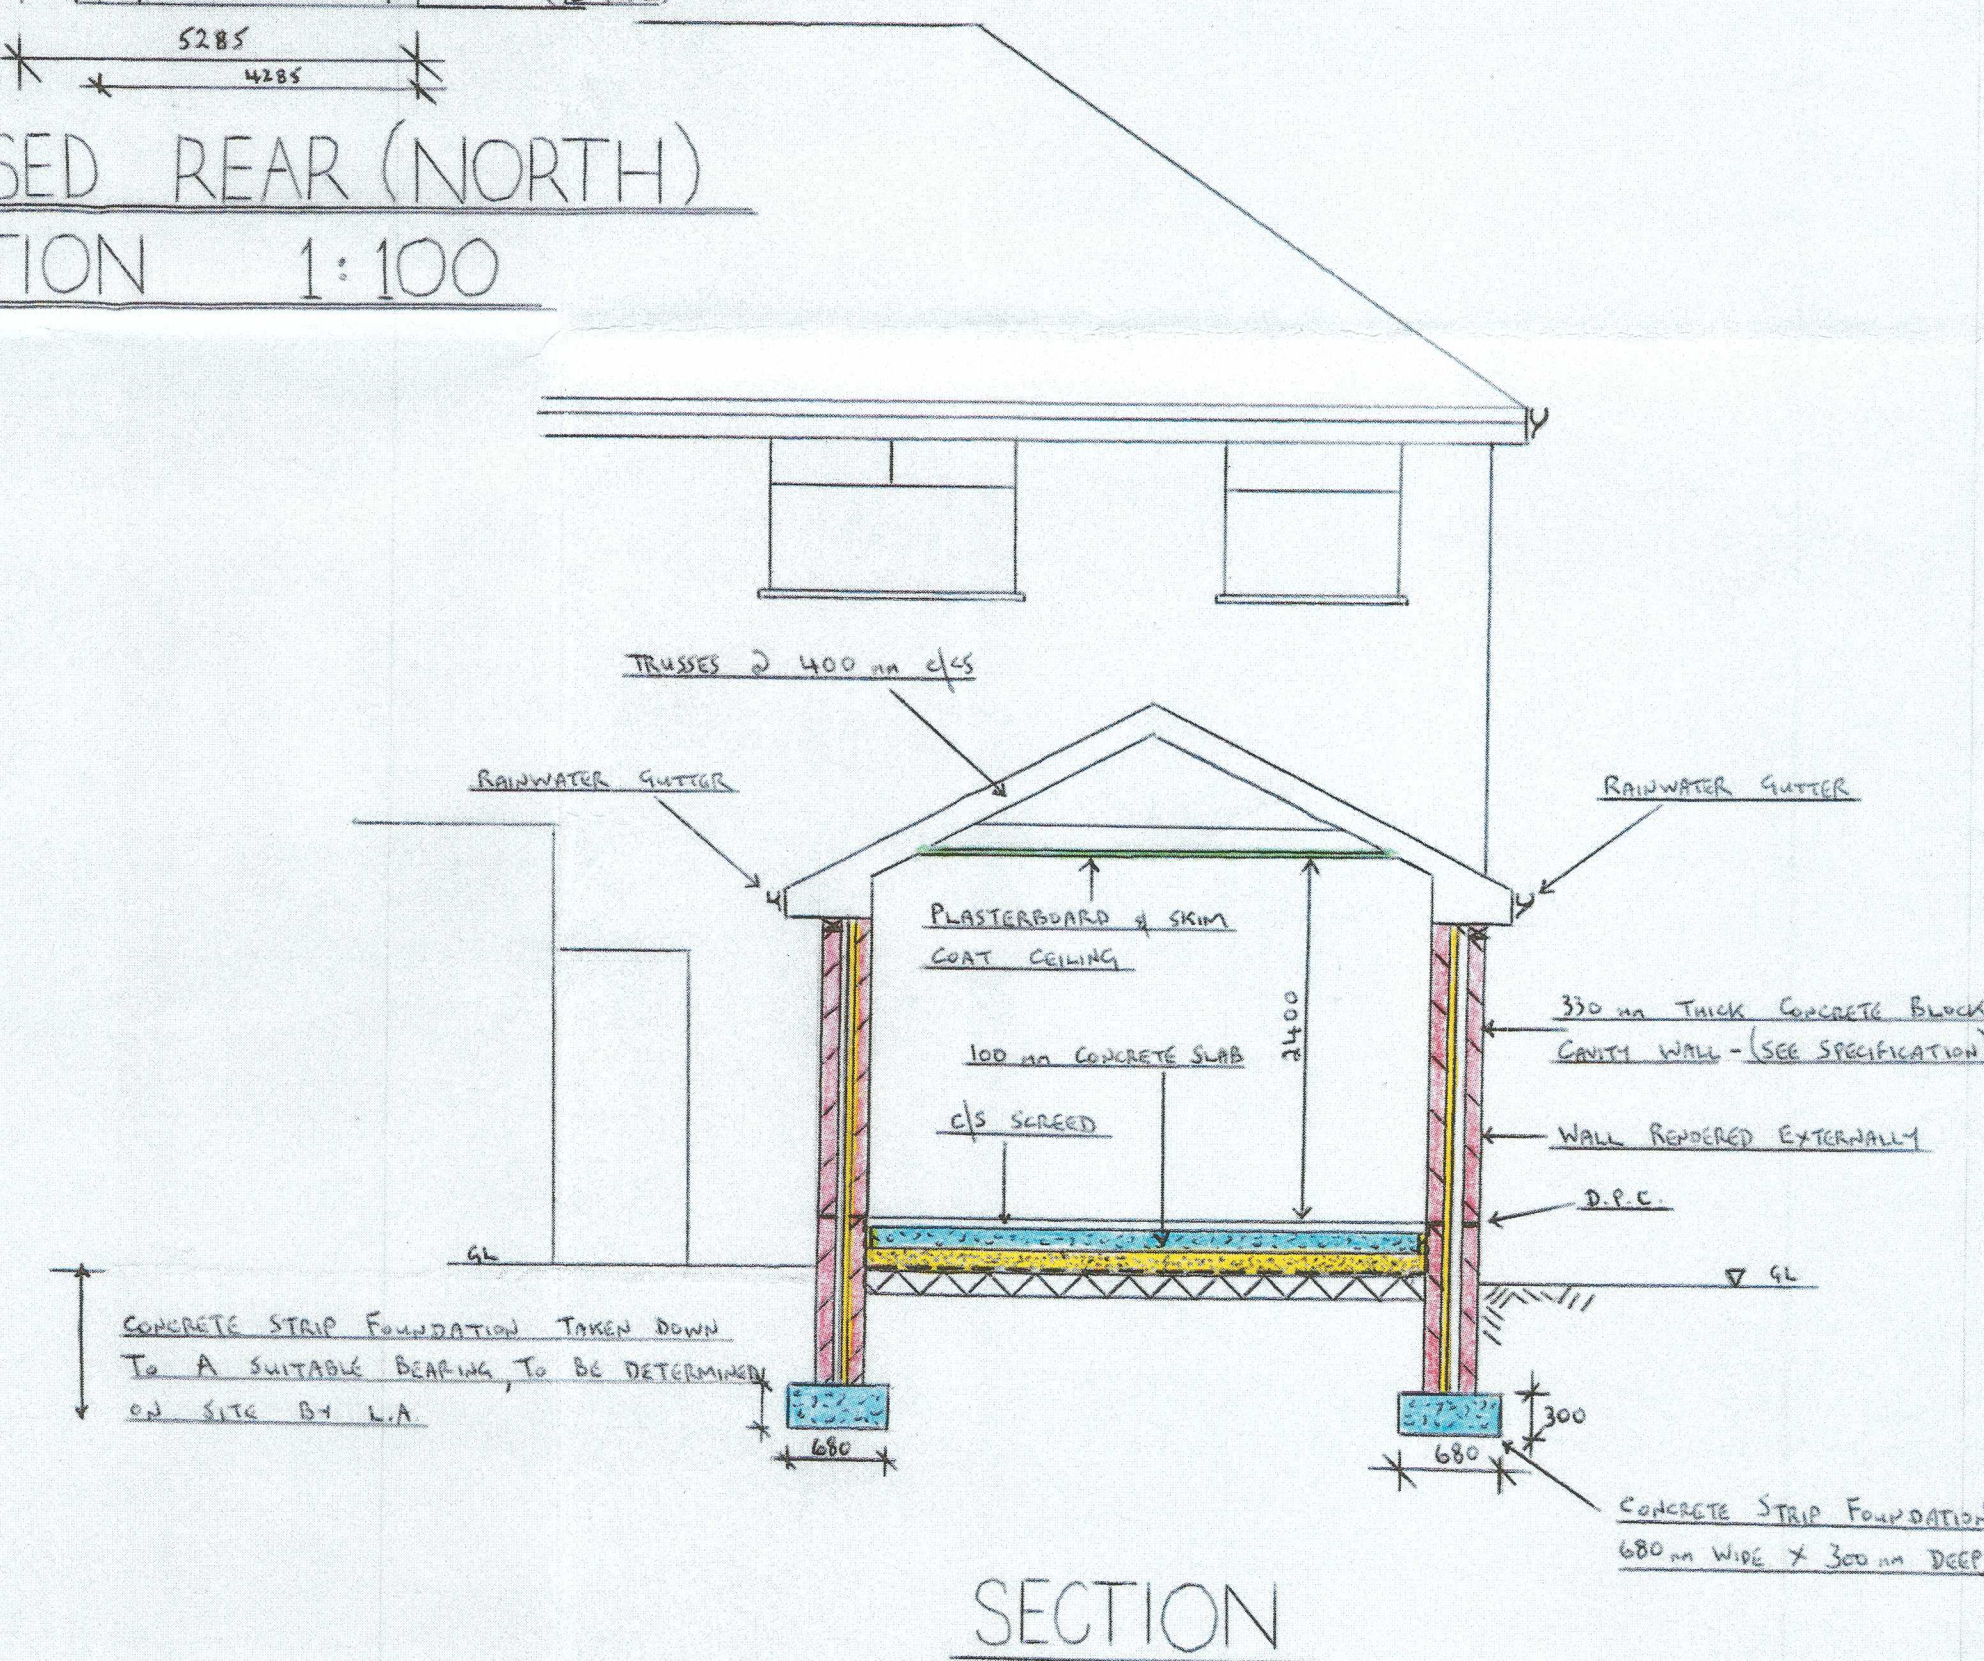
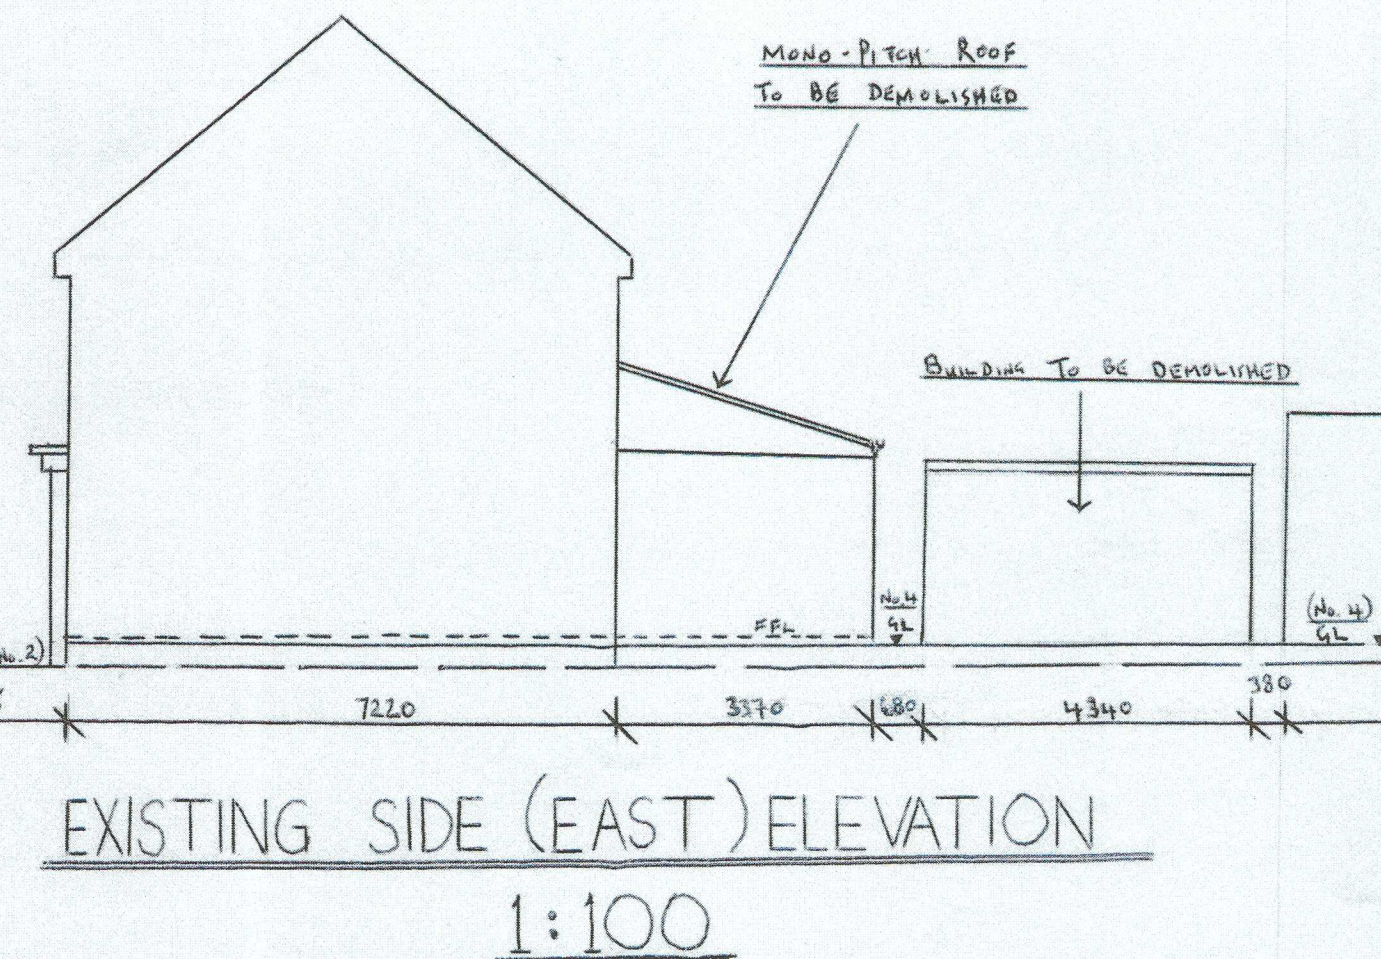
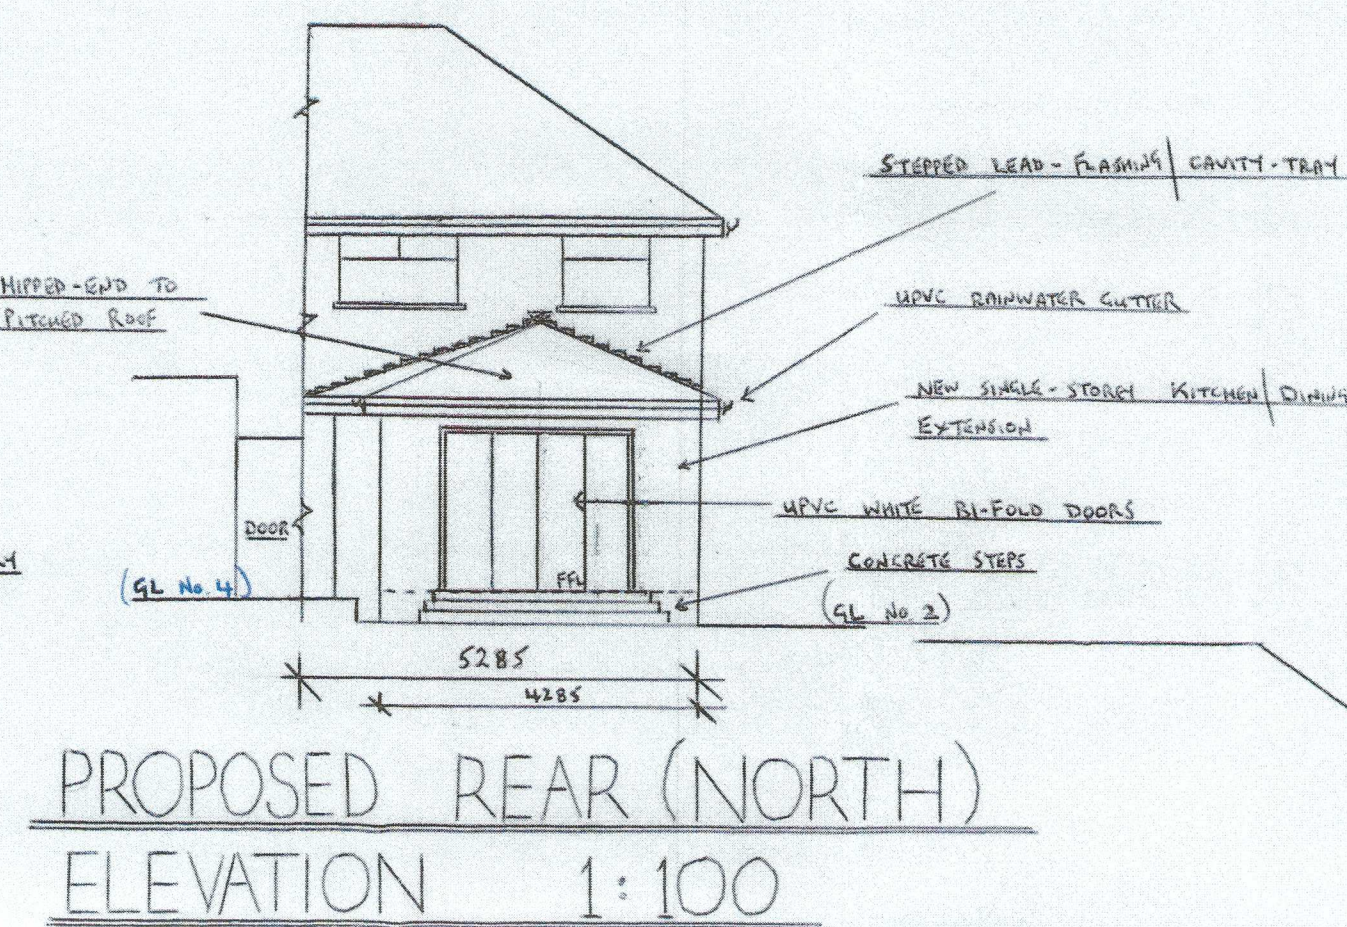
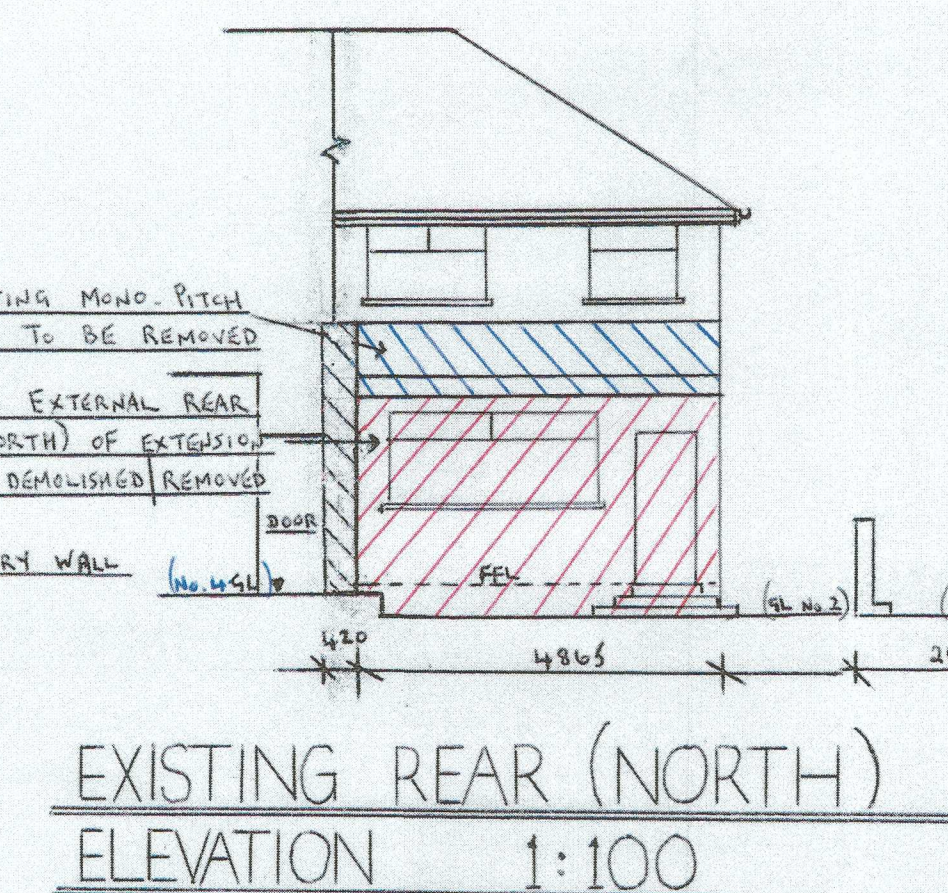
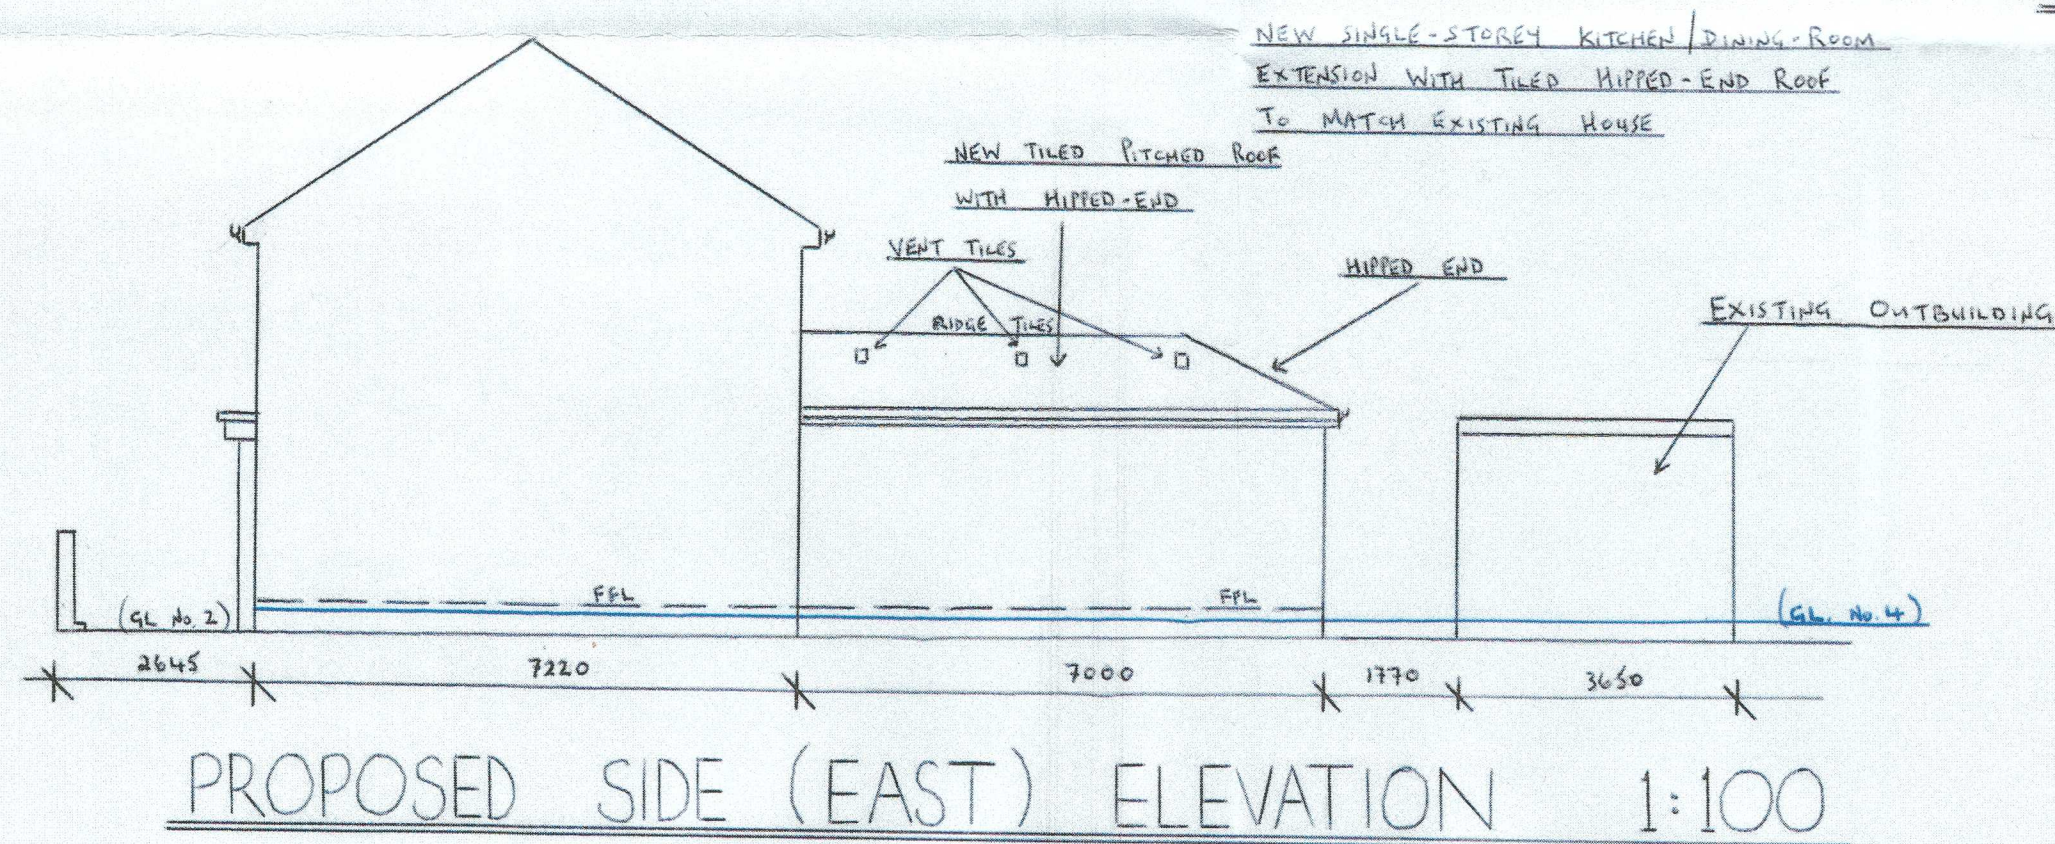
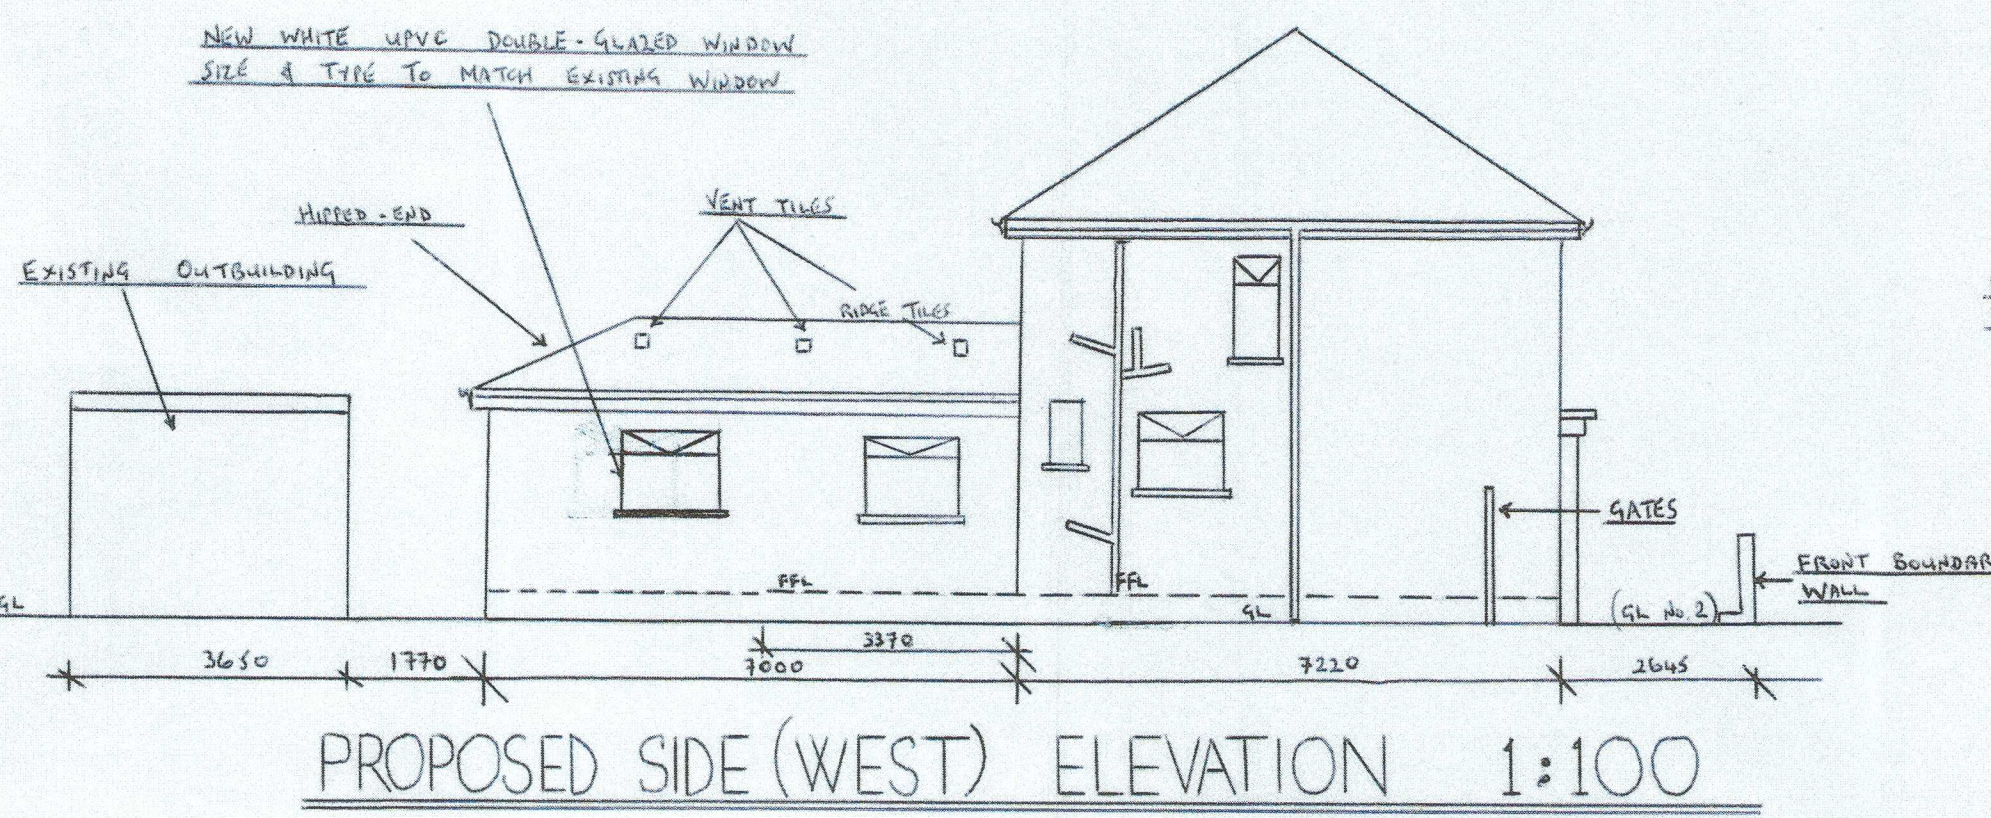
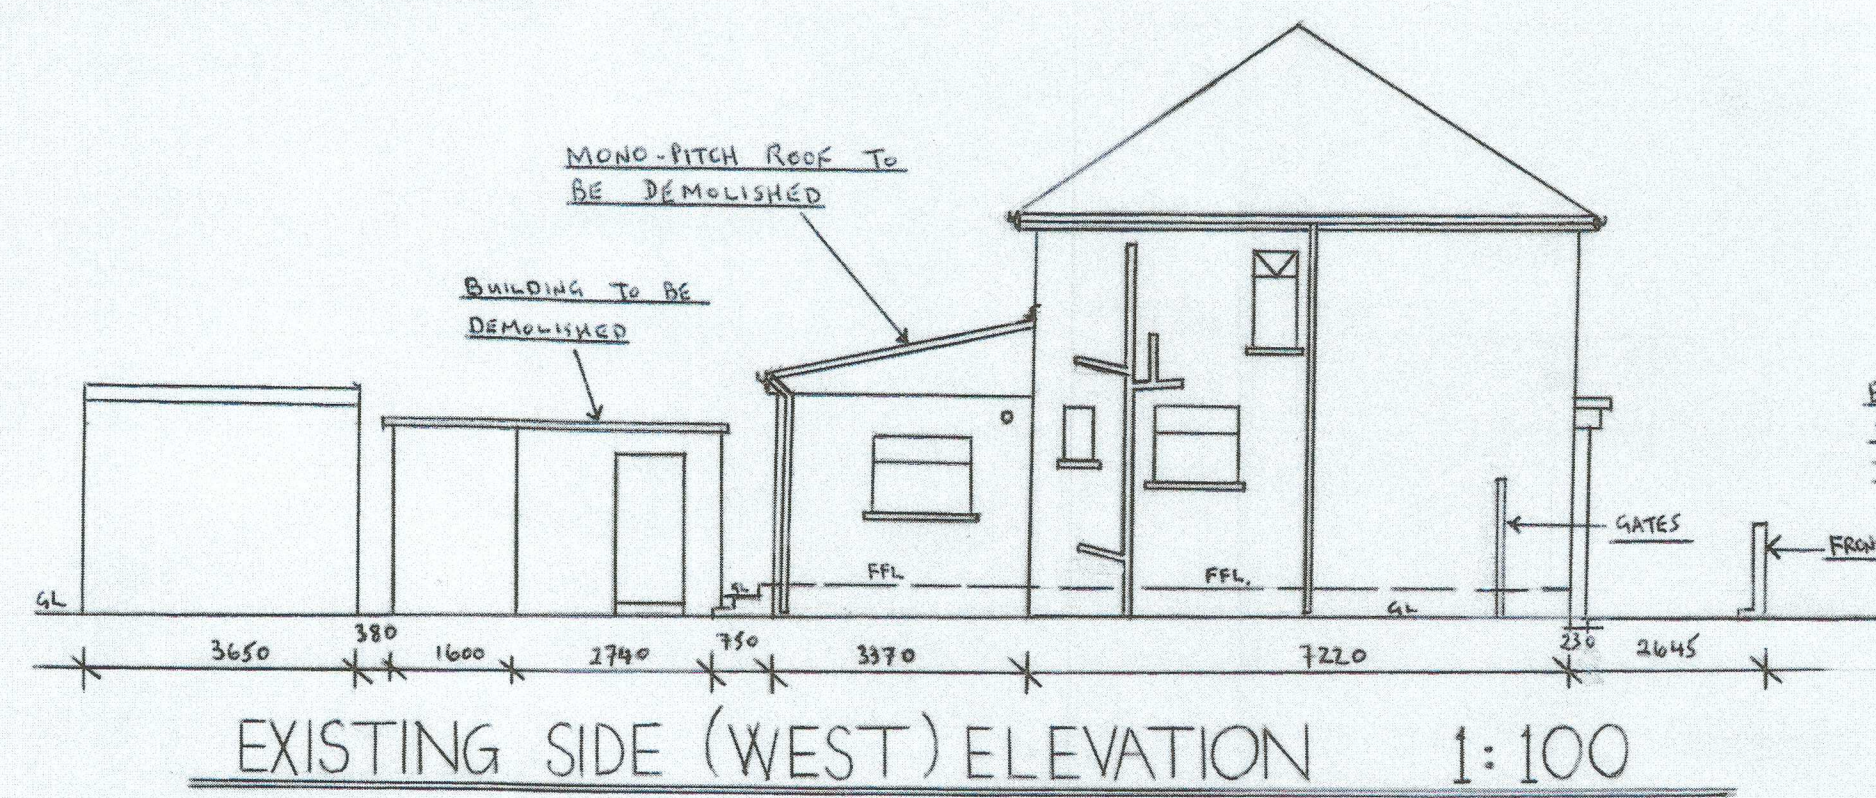


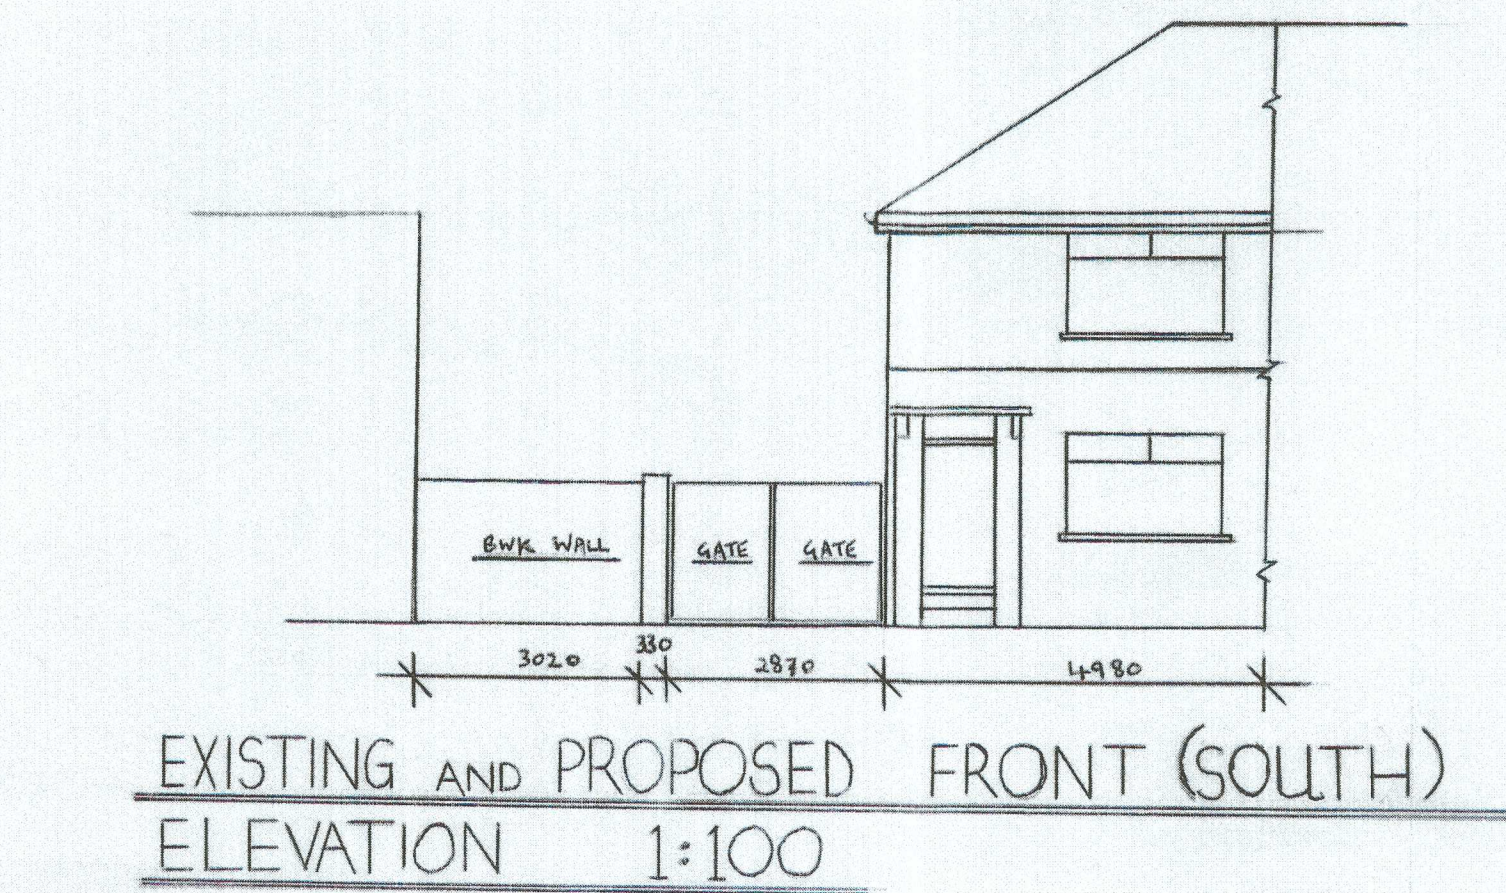

SCALES : 1:100, 1:500, 1:1250

CONSTRUCT SINGLE-STOREY REAR KITCHEN/DINING-ROOM EXTENSION WITH HIPPED-END TILED ROOF AT
THE RAMBLERS, CHURCH STREET, BRITON-FERRY, NEATH, SA11 2JD FOR MR. R.H. PERKINS

SHEET 1 OF 2