
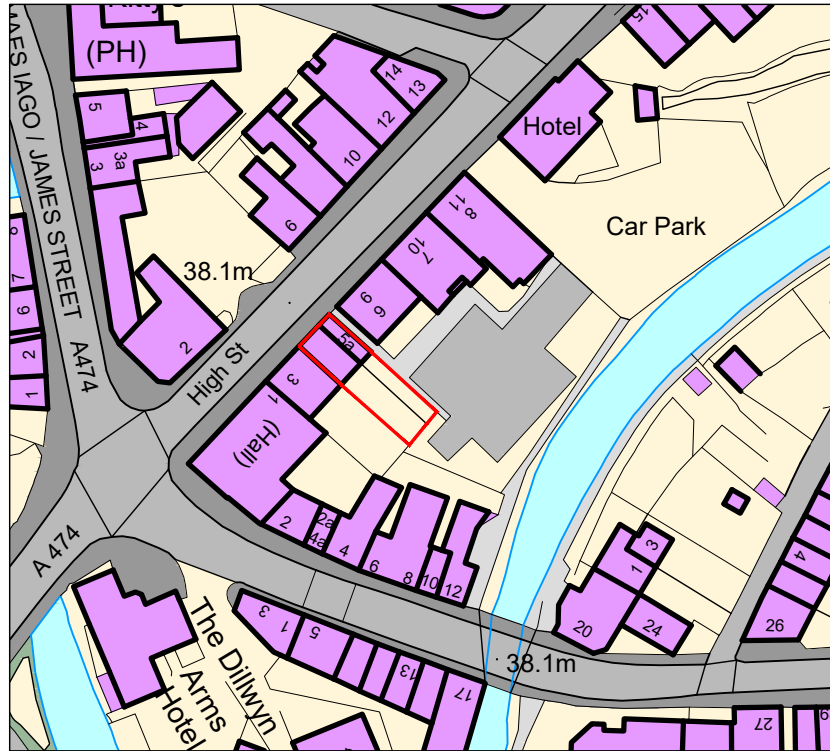


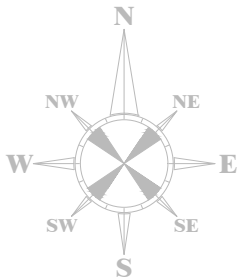

NOTES	REVISIONS				CLIENT: John Penquet					
	Rev	Comment	By	Date	PROJECT TITLE: Commercial Refurbishment					
					PROJECT ADDRESS 1: 5 & 5a High Street				A4	
					PROJECT ADDRESS 2: Pontardawe, SA8 4HU				CHECKED BY: DLD	
					DRAWING TITLE: Site Location Plan				APPROVED BY: DLD	
Ordnance Survey, (c) Crown Copyright 2020. All rights reserved. Licence number 100022432 					DATE: 23.11.2020	SCALE: 1:1250	DRAWN BY: SJC	REF: RC213	DRAWING NO: 001	REV: C
A Site Boundary Amended SJC 16.02.2021 B Project Address Amended SJC 29.07.2021 C Boundary Line Amended SJC 04.08.2021 THIS DRAWING IS THE COPYRIGHT OF DARKIN ARCHITECTS AND MAY NOT BE COPIED, ALTERED OR REPRODUCED IN ANY FORM OR PASSED TO A THIRD PARTY WITHOUT THEIR CONSENT. DIMENSIONS MUST BE CHECKED AND VERIFIED ON SITE AND ANY DISCREPANCIES SHOULD BE REPORTED TO THE ARCHITECT. THIS DRAWING MUST NOT BE SCALED AND SHOULD BE READ IN CONJUNCTION WITH ALL OTHER CONSULTANT'S DRAWINGS. IF IN DOUBT ASK FOR CONFIRMATION.					CARDIFF 02921 197 196 LLANELLI 01554 778 730 NEATH 01639 368 000 info@darkinarchitects.com © Copyright Darkin Architects 2020 RIBA  Chartered Practice				darkin architects drawing on experience	