


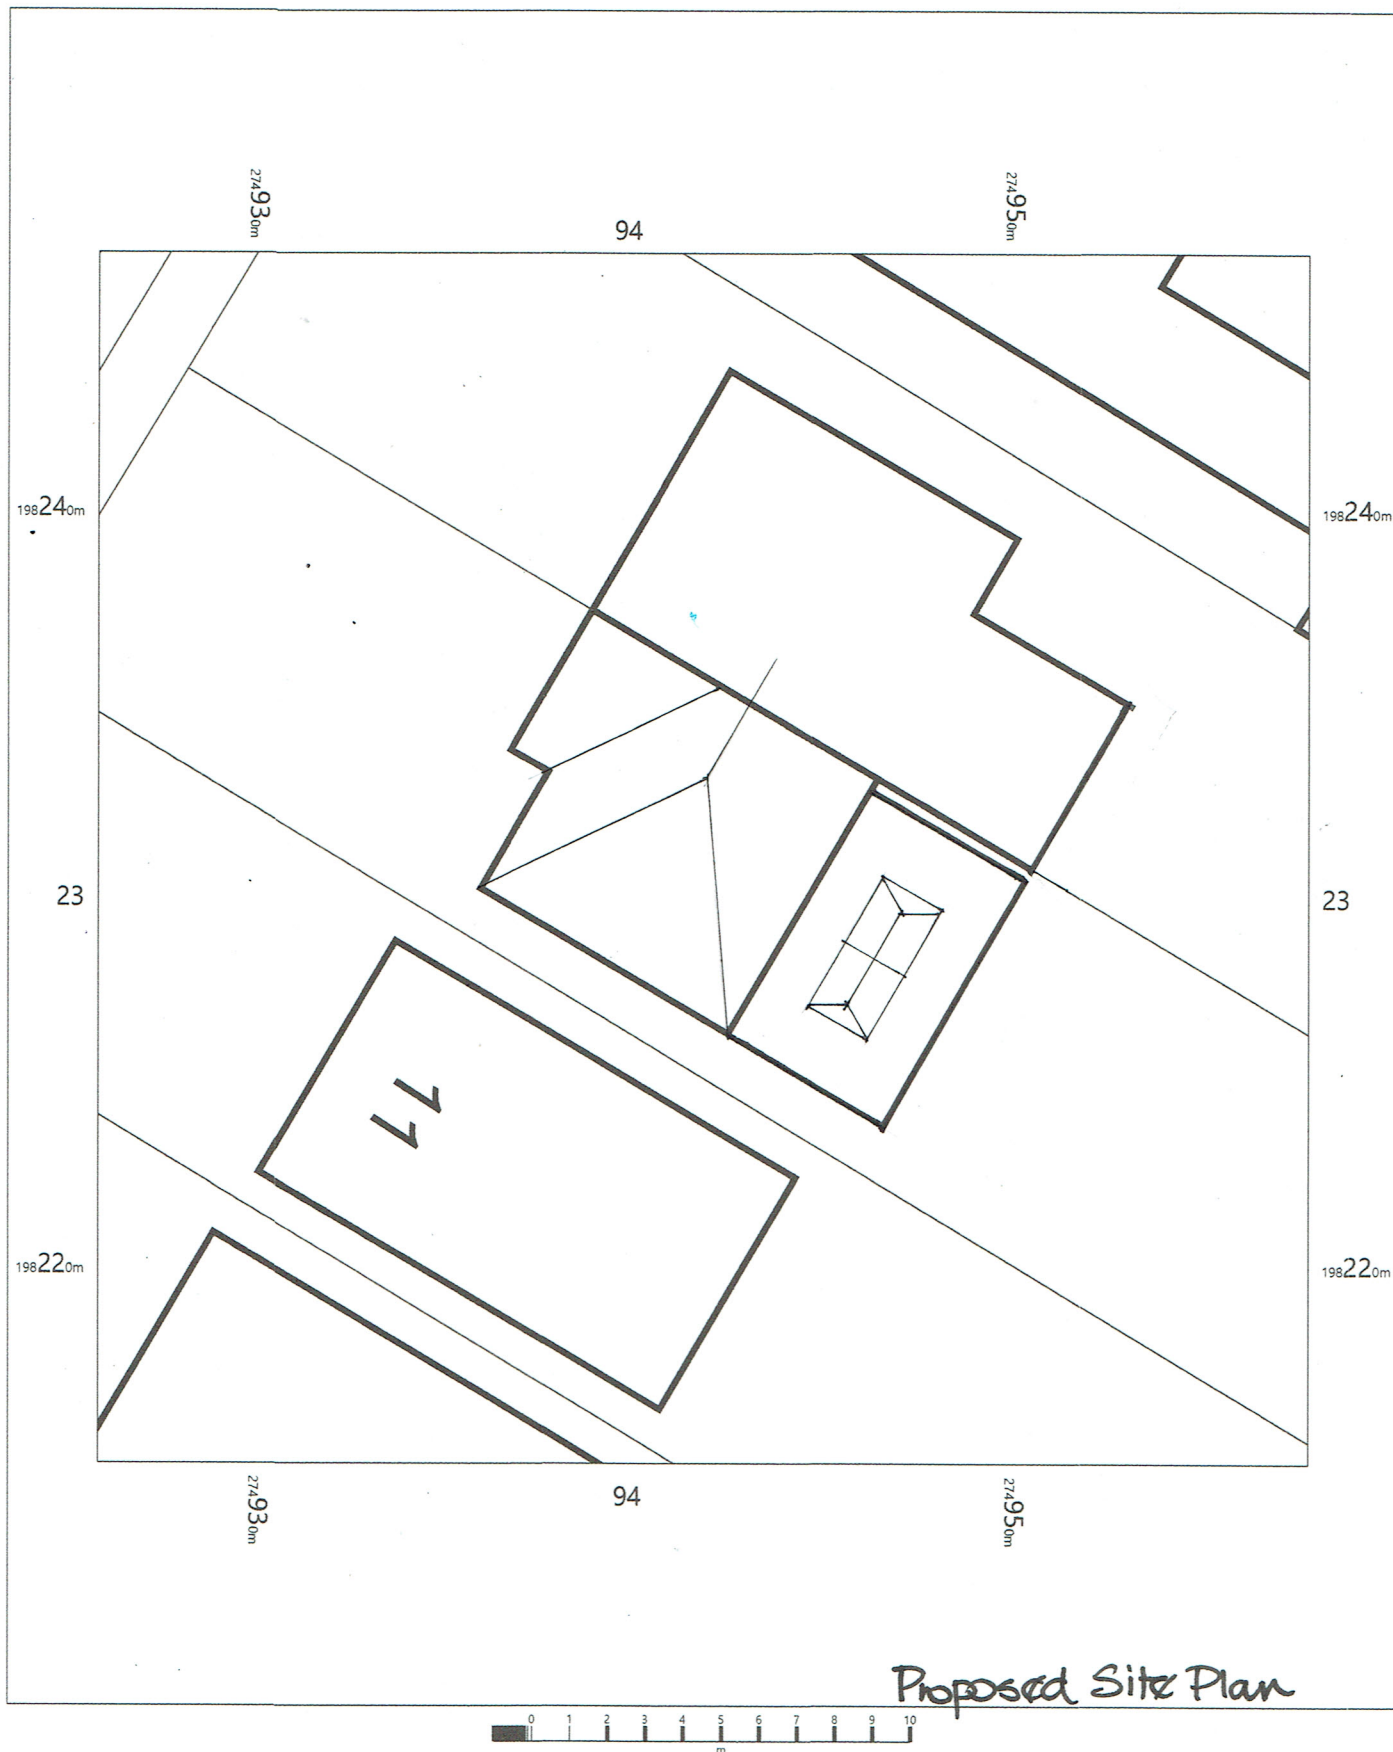

13 Llewellyn Avenue,
Neath,
SA10 7AL

OS MasterMap 1250/2500/10000 scale
Sunday, August 22, 2021, ID: MPMBW-00985510
www.blackwellmapping.co.uk

1:200 scale print at A4, Centre: 274942 E, 198231 N

©Crown Copyright Ordnance Survey. Licence no. 100041041



BLACKWELL'S
MAPPING SERVICES
PERSONAL & PROFESSIONAL MAPPING
www.blackwellmapping.co.uk

TEL: 0800 151 2612
maps@blackwell.co.uk