



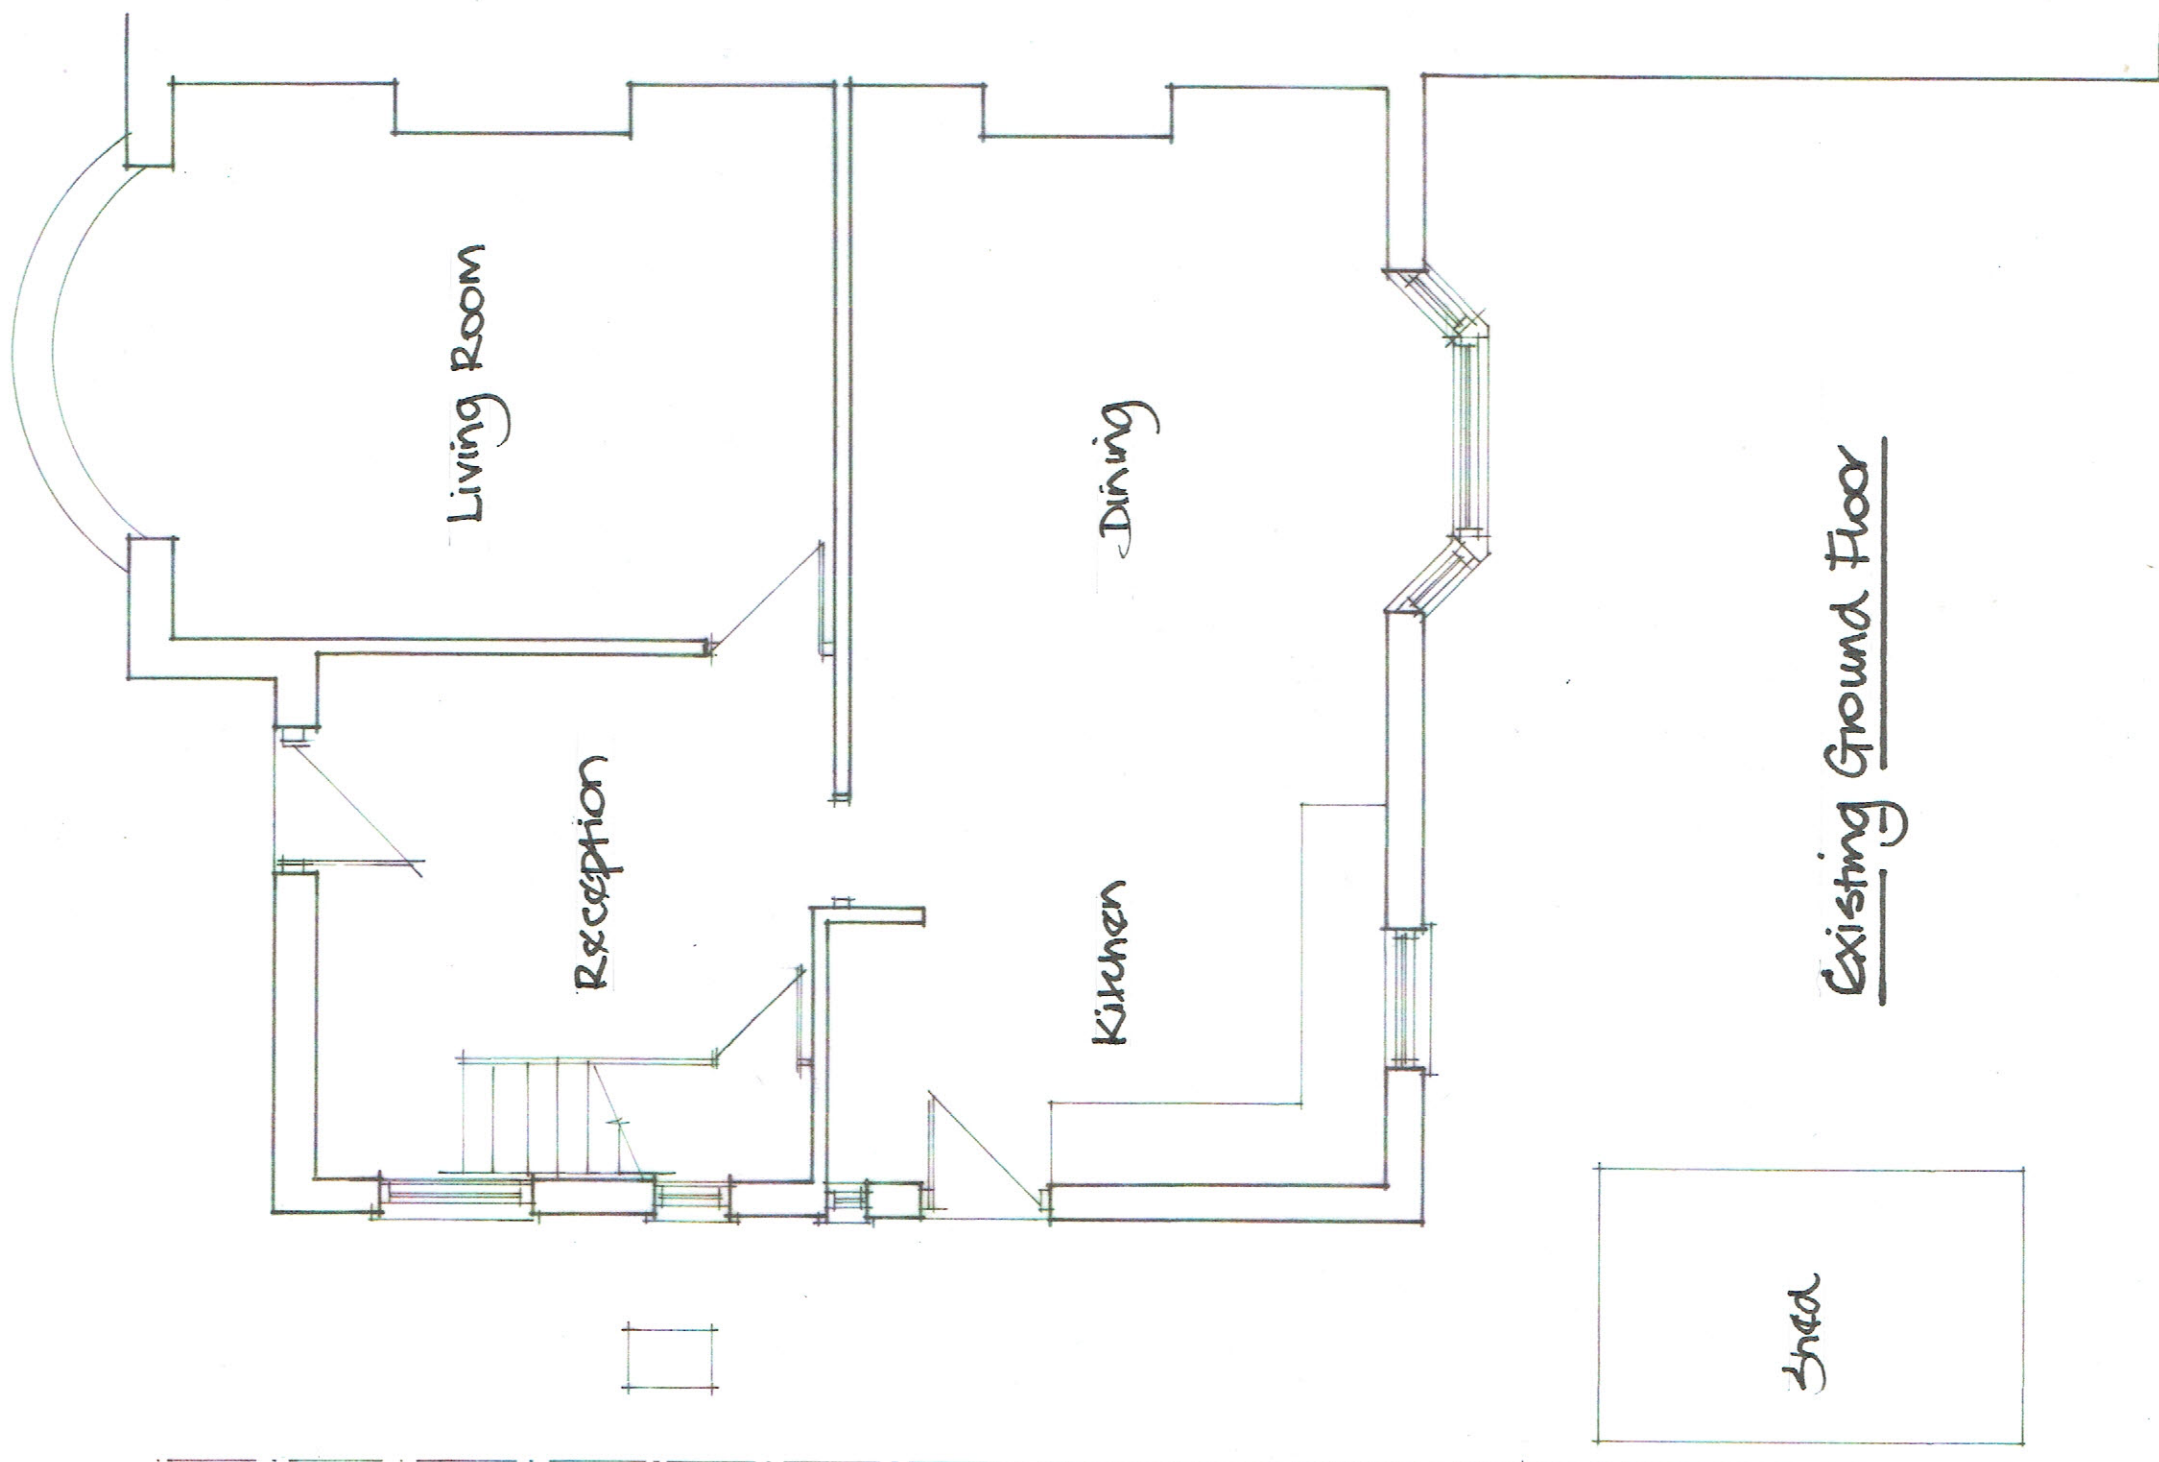


Existing Ground Floor

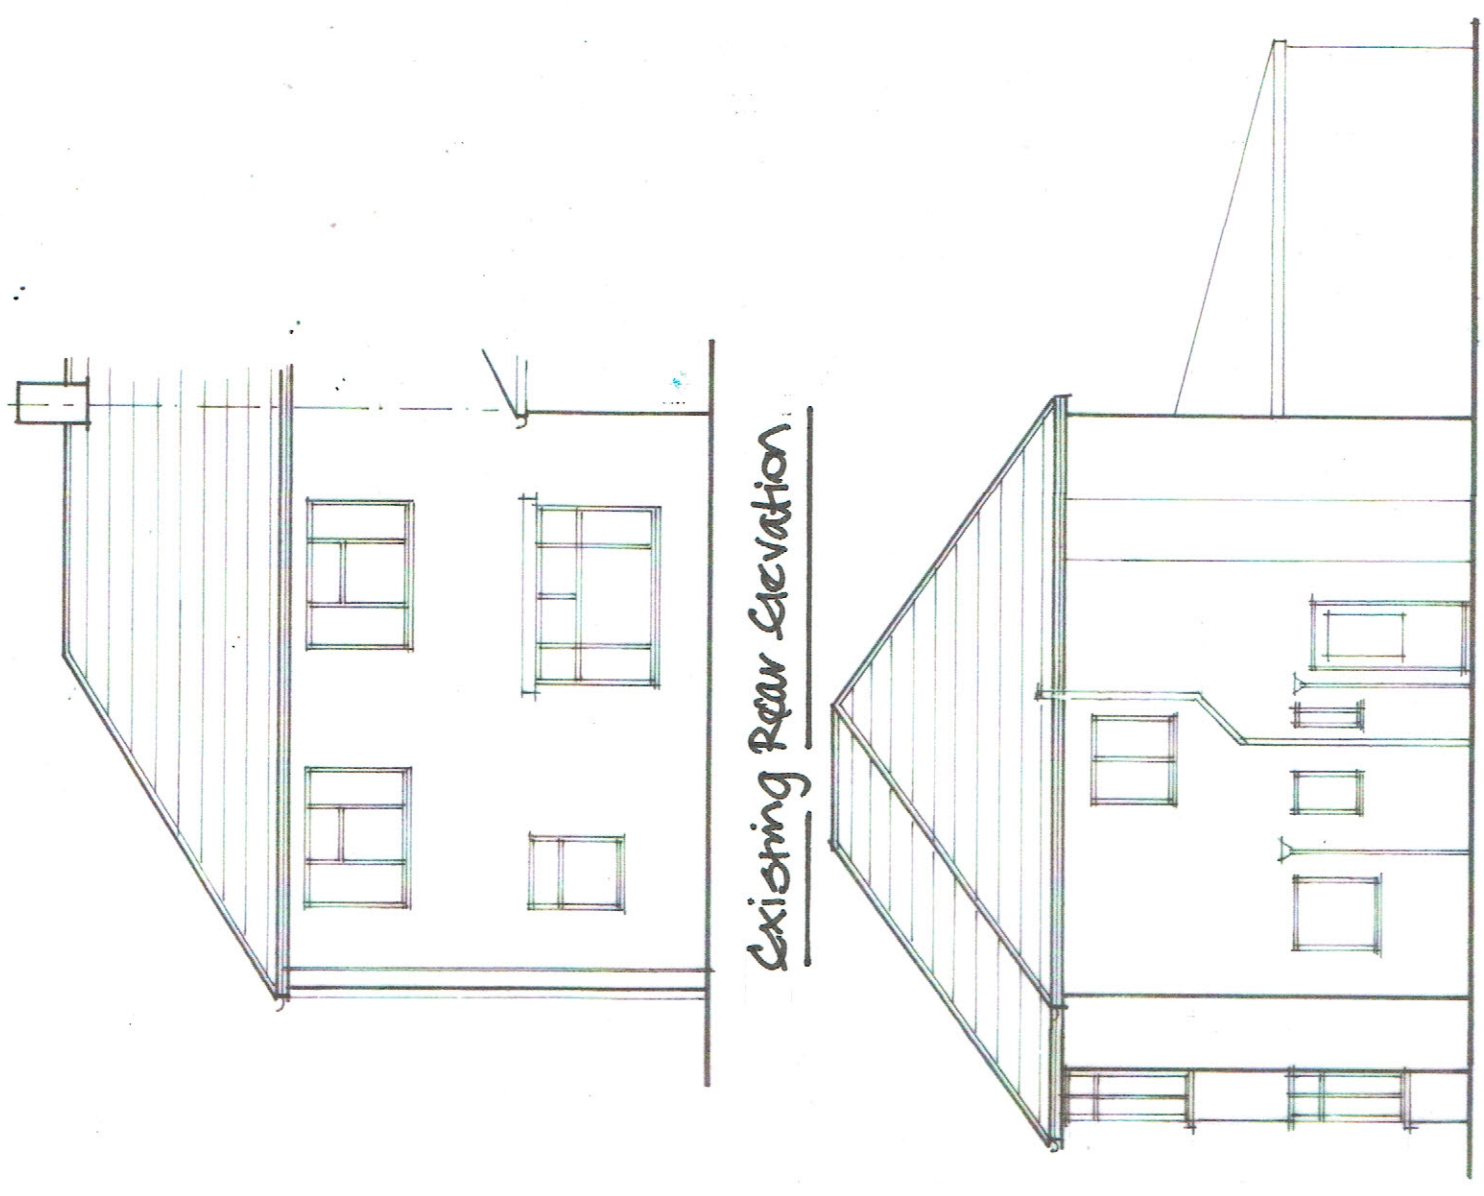

Existing Rear Elevation

Existing Side Elevation

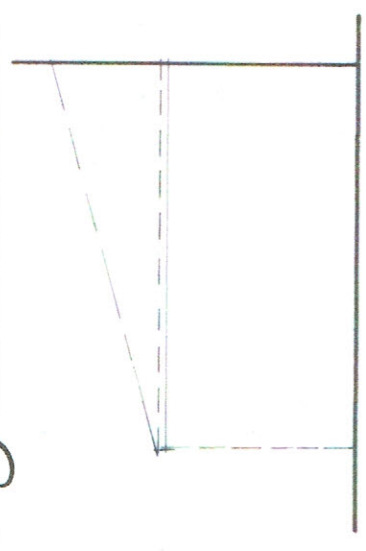

Existing Side Elevation

Scale : 1/50 & 1/100