
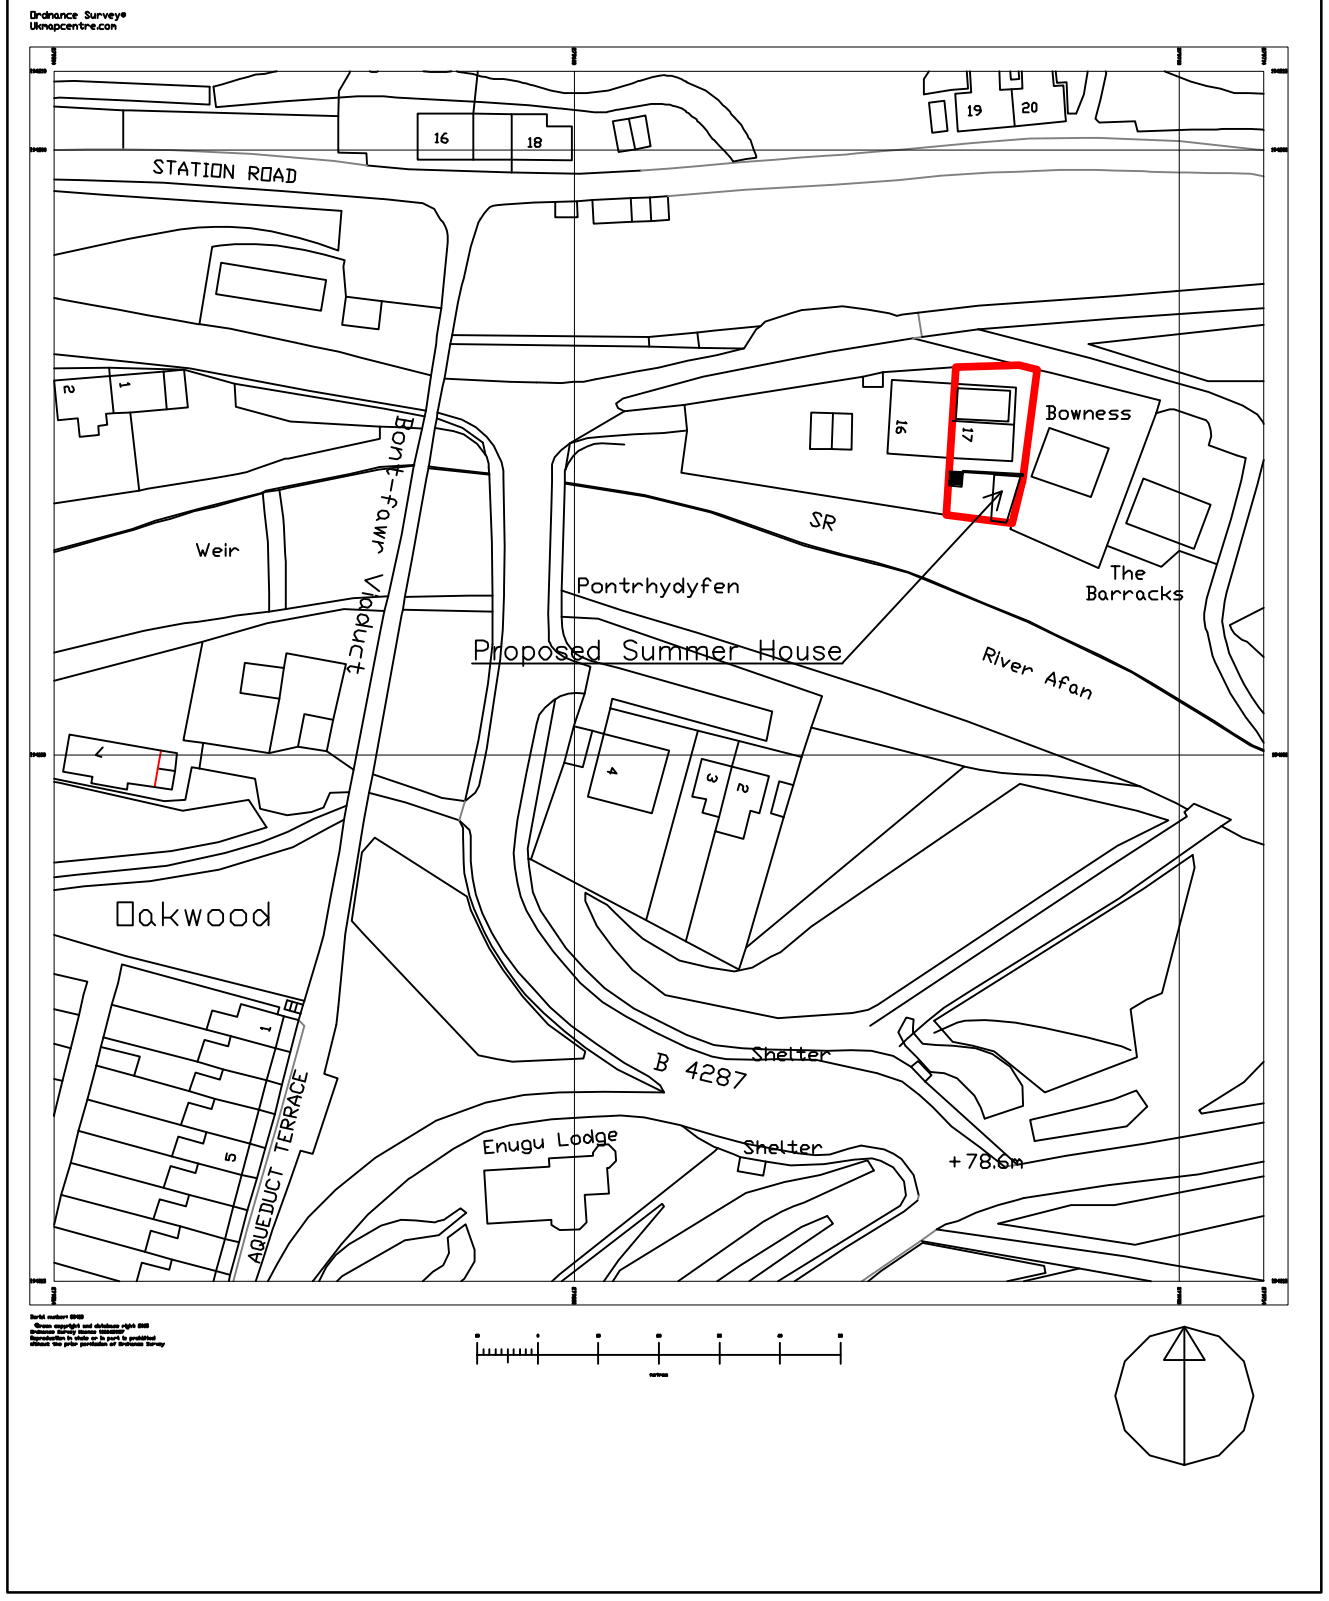



LOCATION PLAN 1:1250

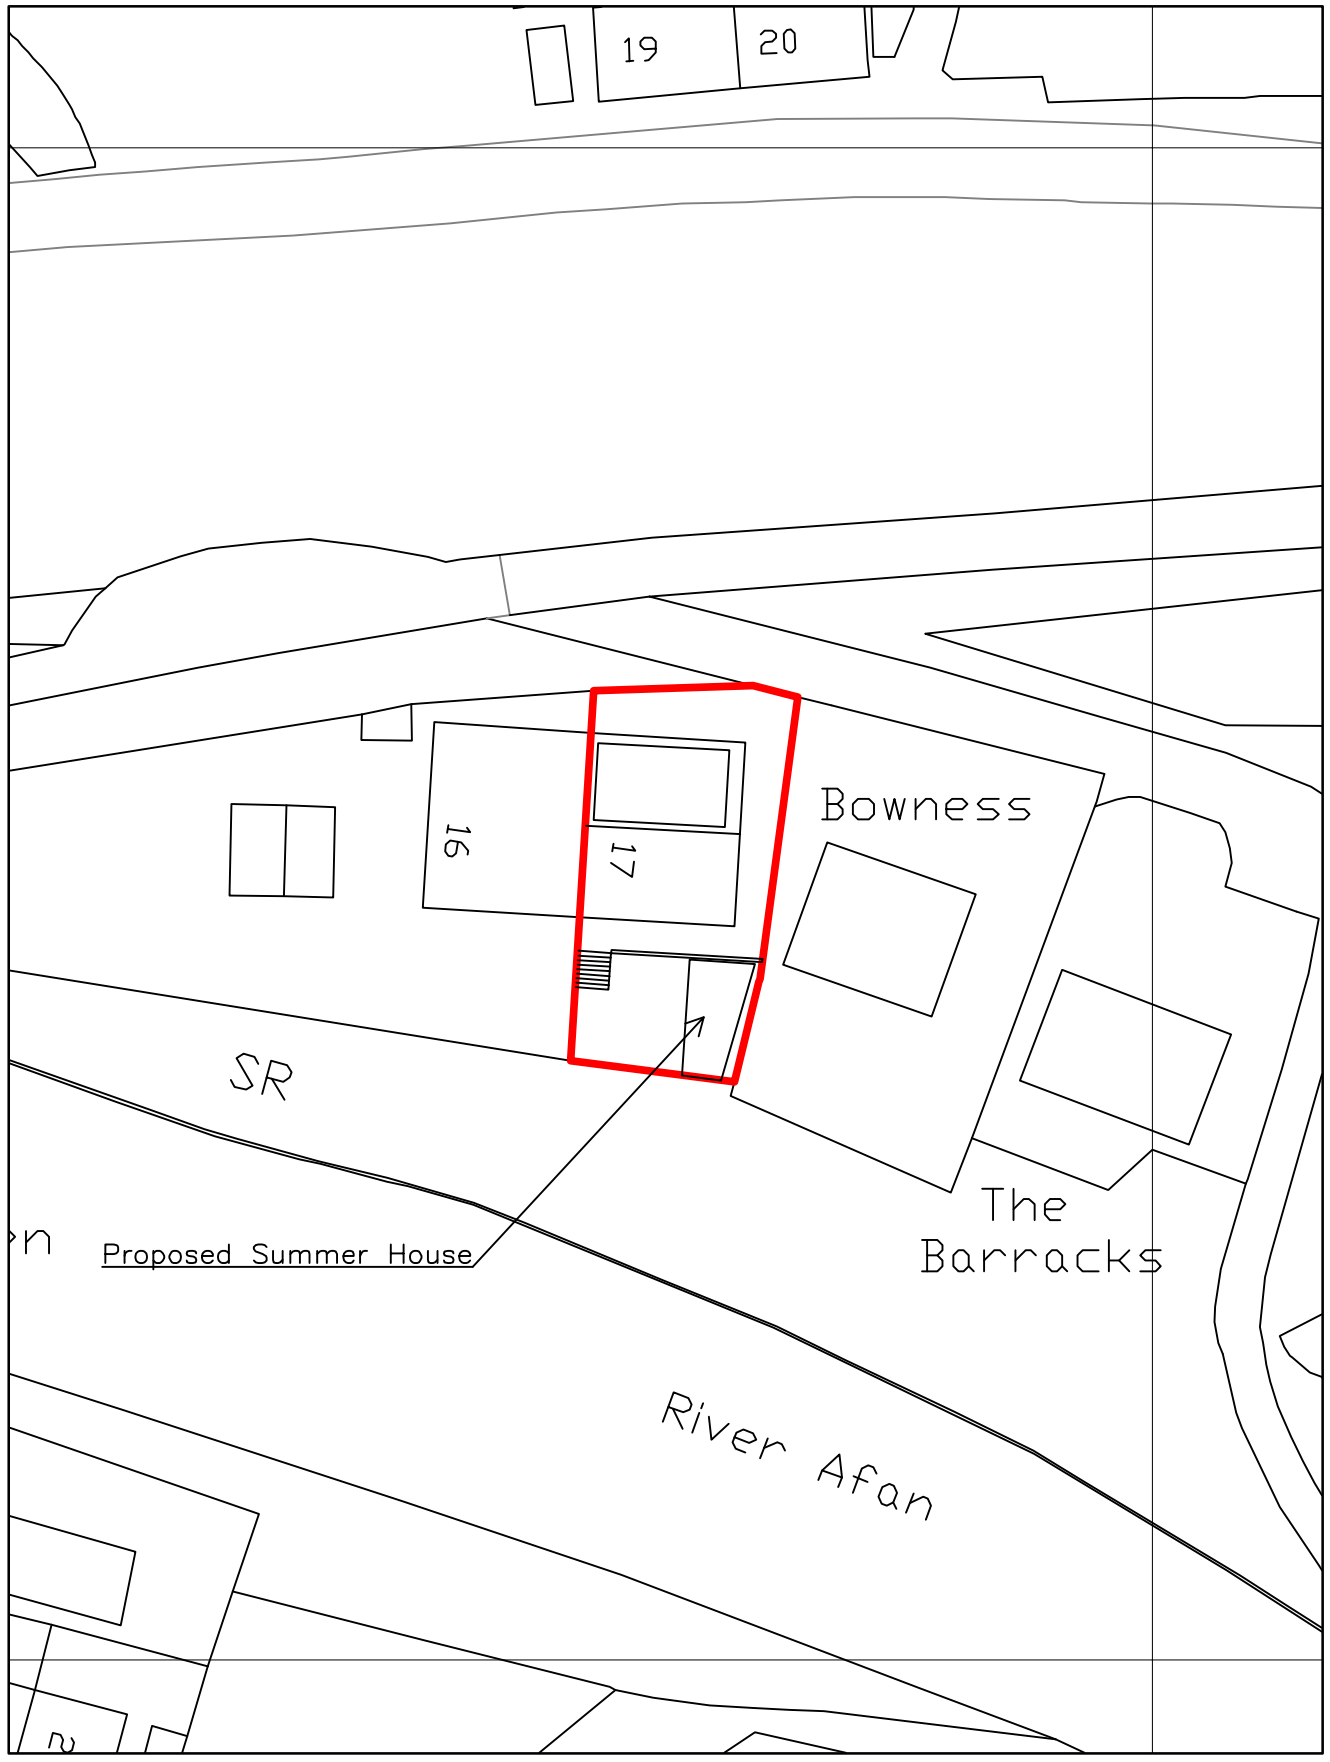


BLOCK PLAN 1:500

Rev. a - North Point & Label Added

*Solutions to Structures ltd.*

44 Depot Road, Tel 01639 766 935
Cwmafan, Mob 07890 525 014
Port Talbot
www.solutionstostructures.co.uk

Title: *17 Dan Y Bont, Pontrhydyfen SA12 9RP*
*Proposed Summer House - Location/Block Plan*

Drawn: J.M.Davies.
Scale: as shown @A3
Date: 12/08/21
Drawing No: 21-120-A3-01a