



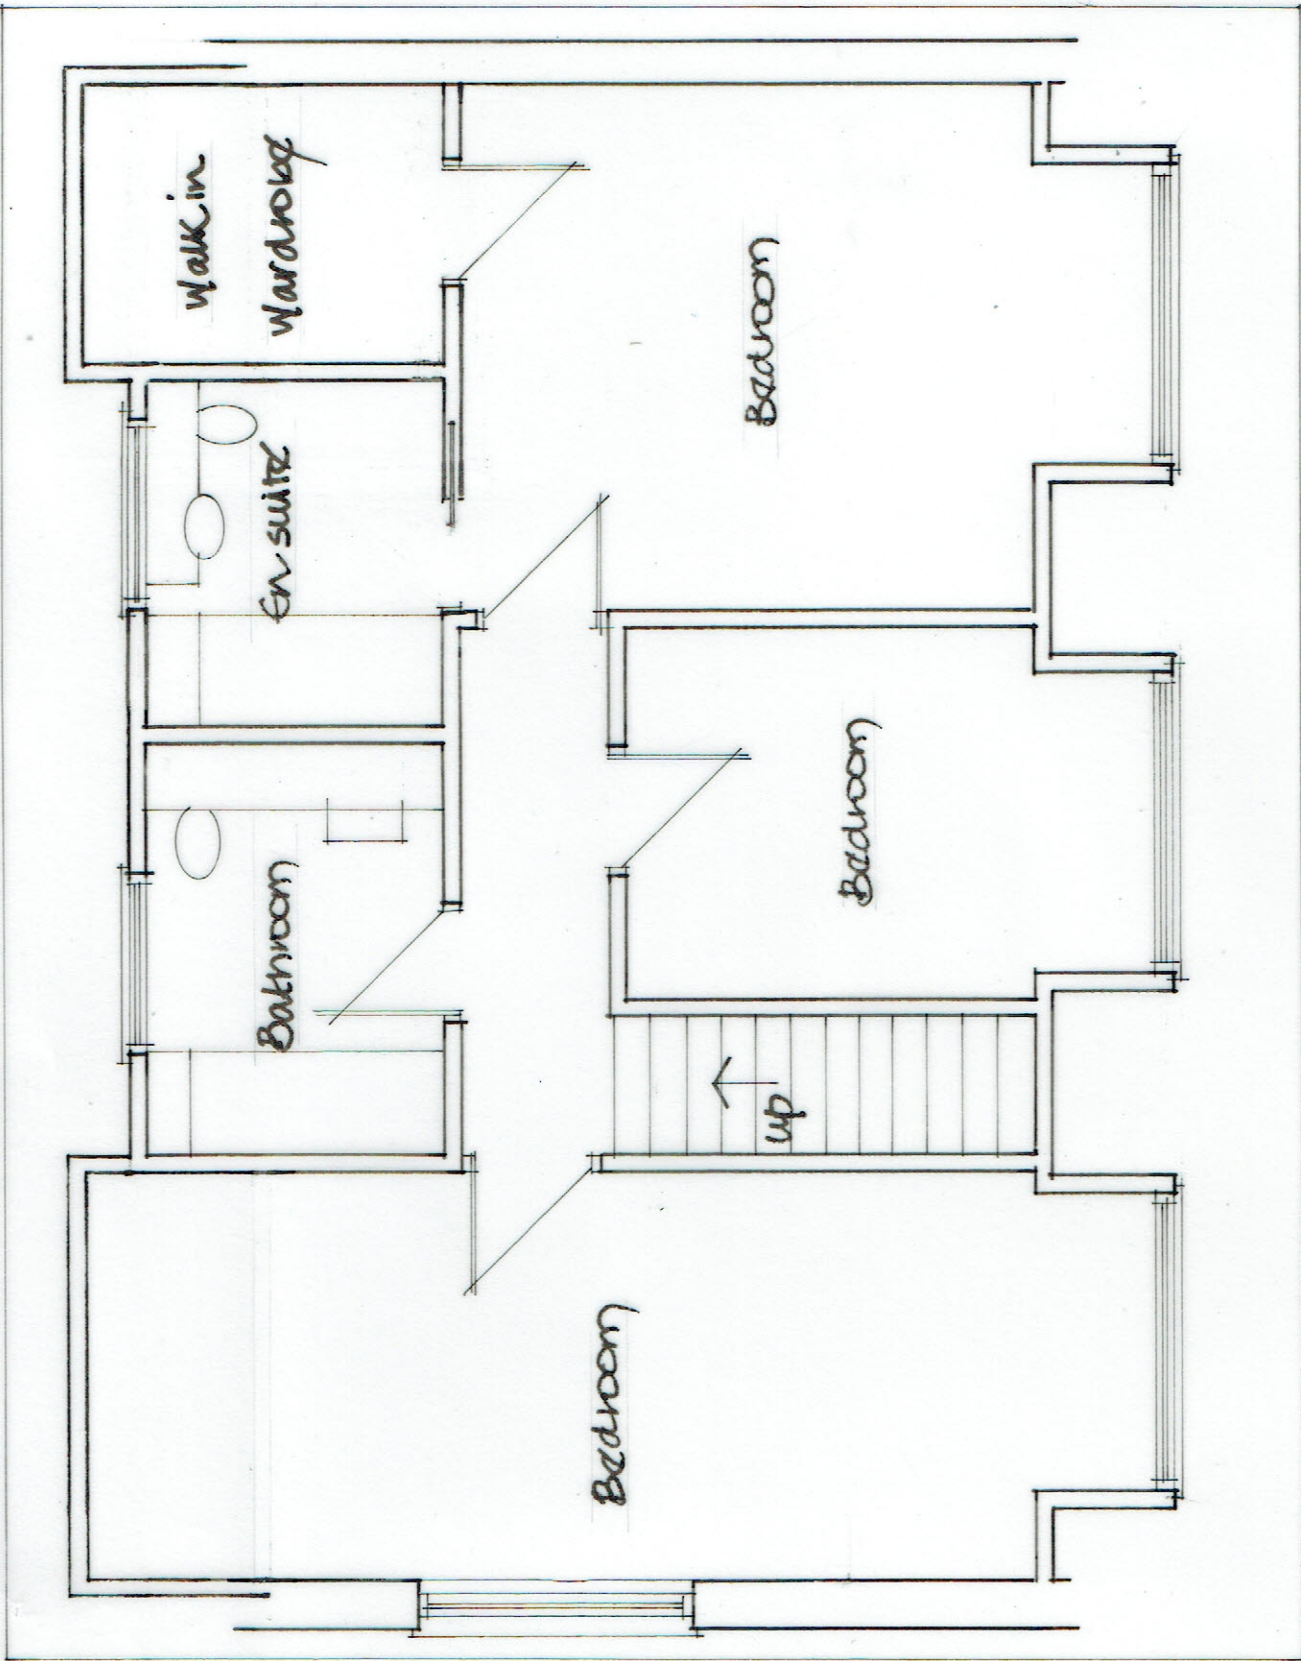


Proposed Layouts


Scales: 1/50 & 1/100

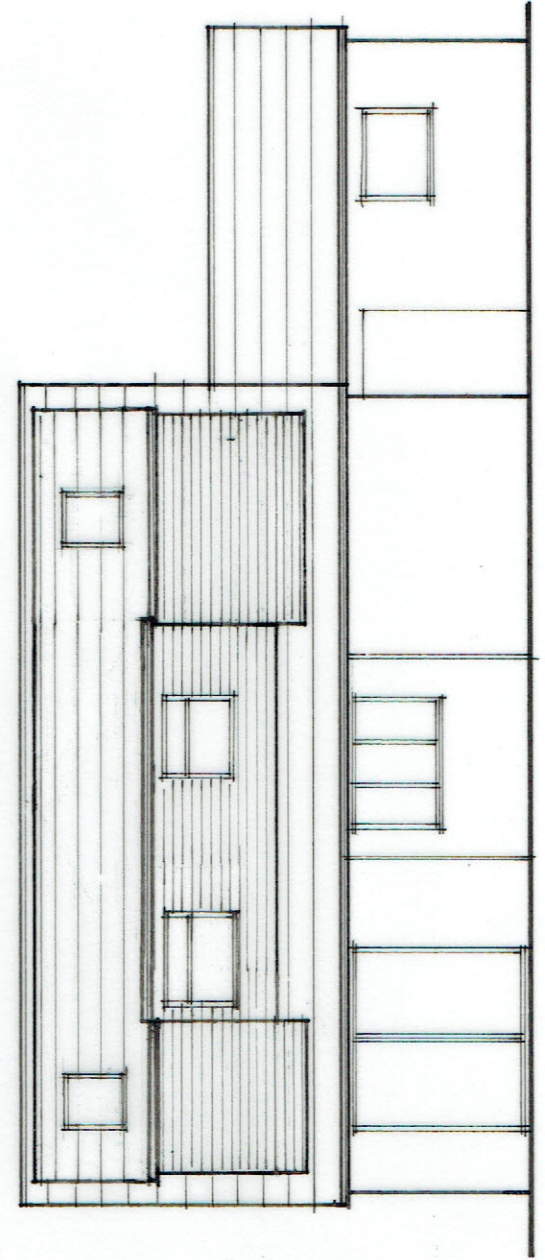

Proposed Rear Elevation

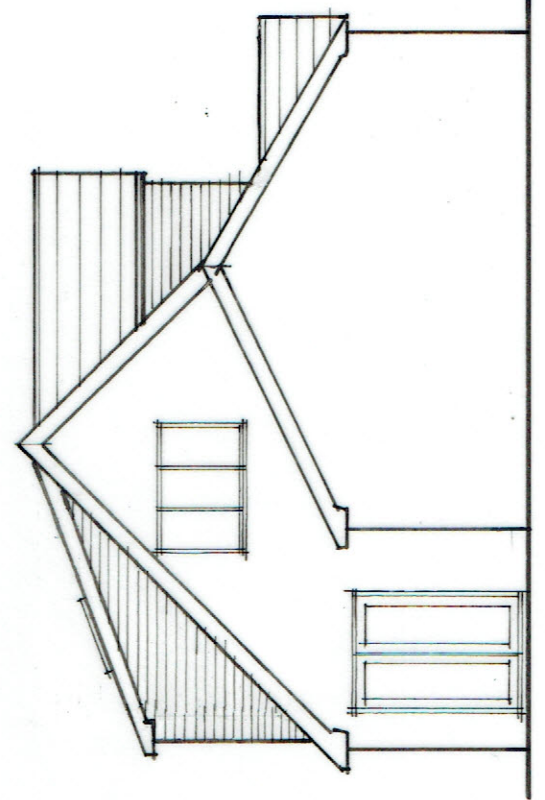

Proposed Side Elevation

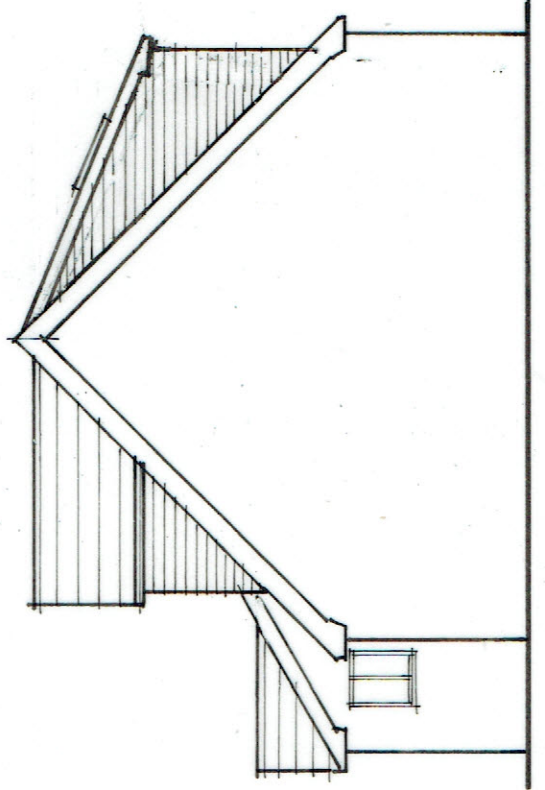

Proposed Side Elevation