


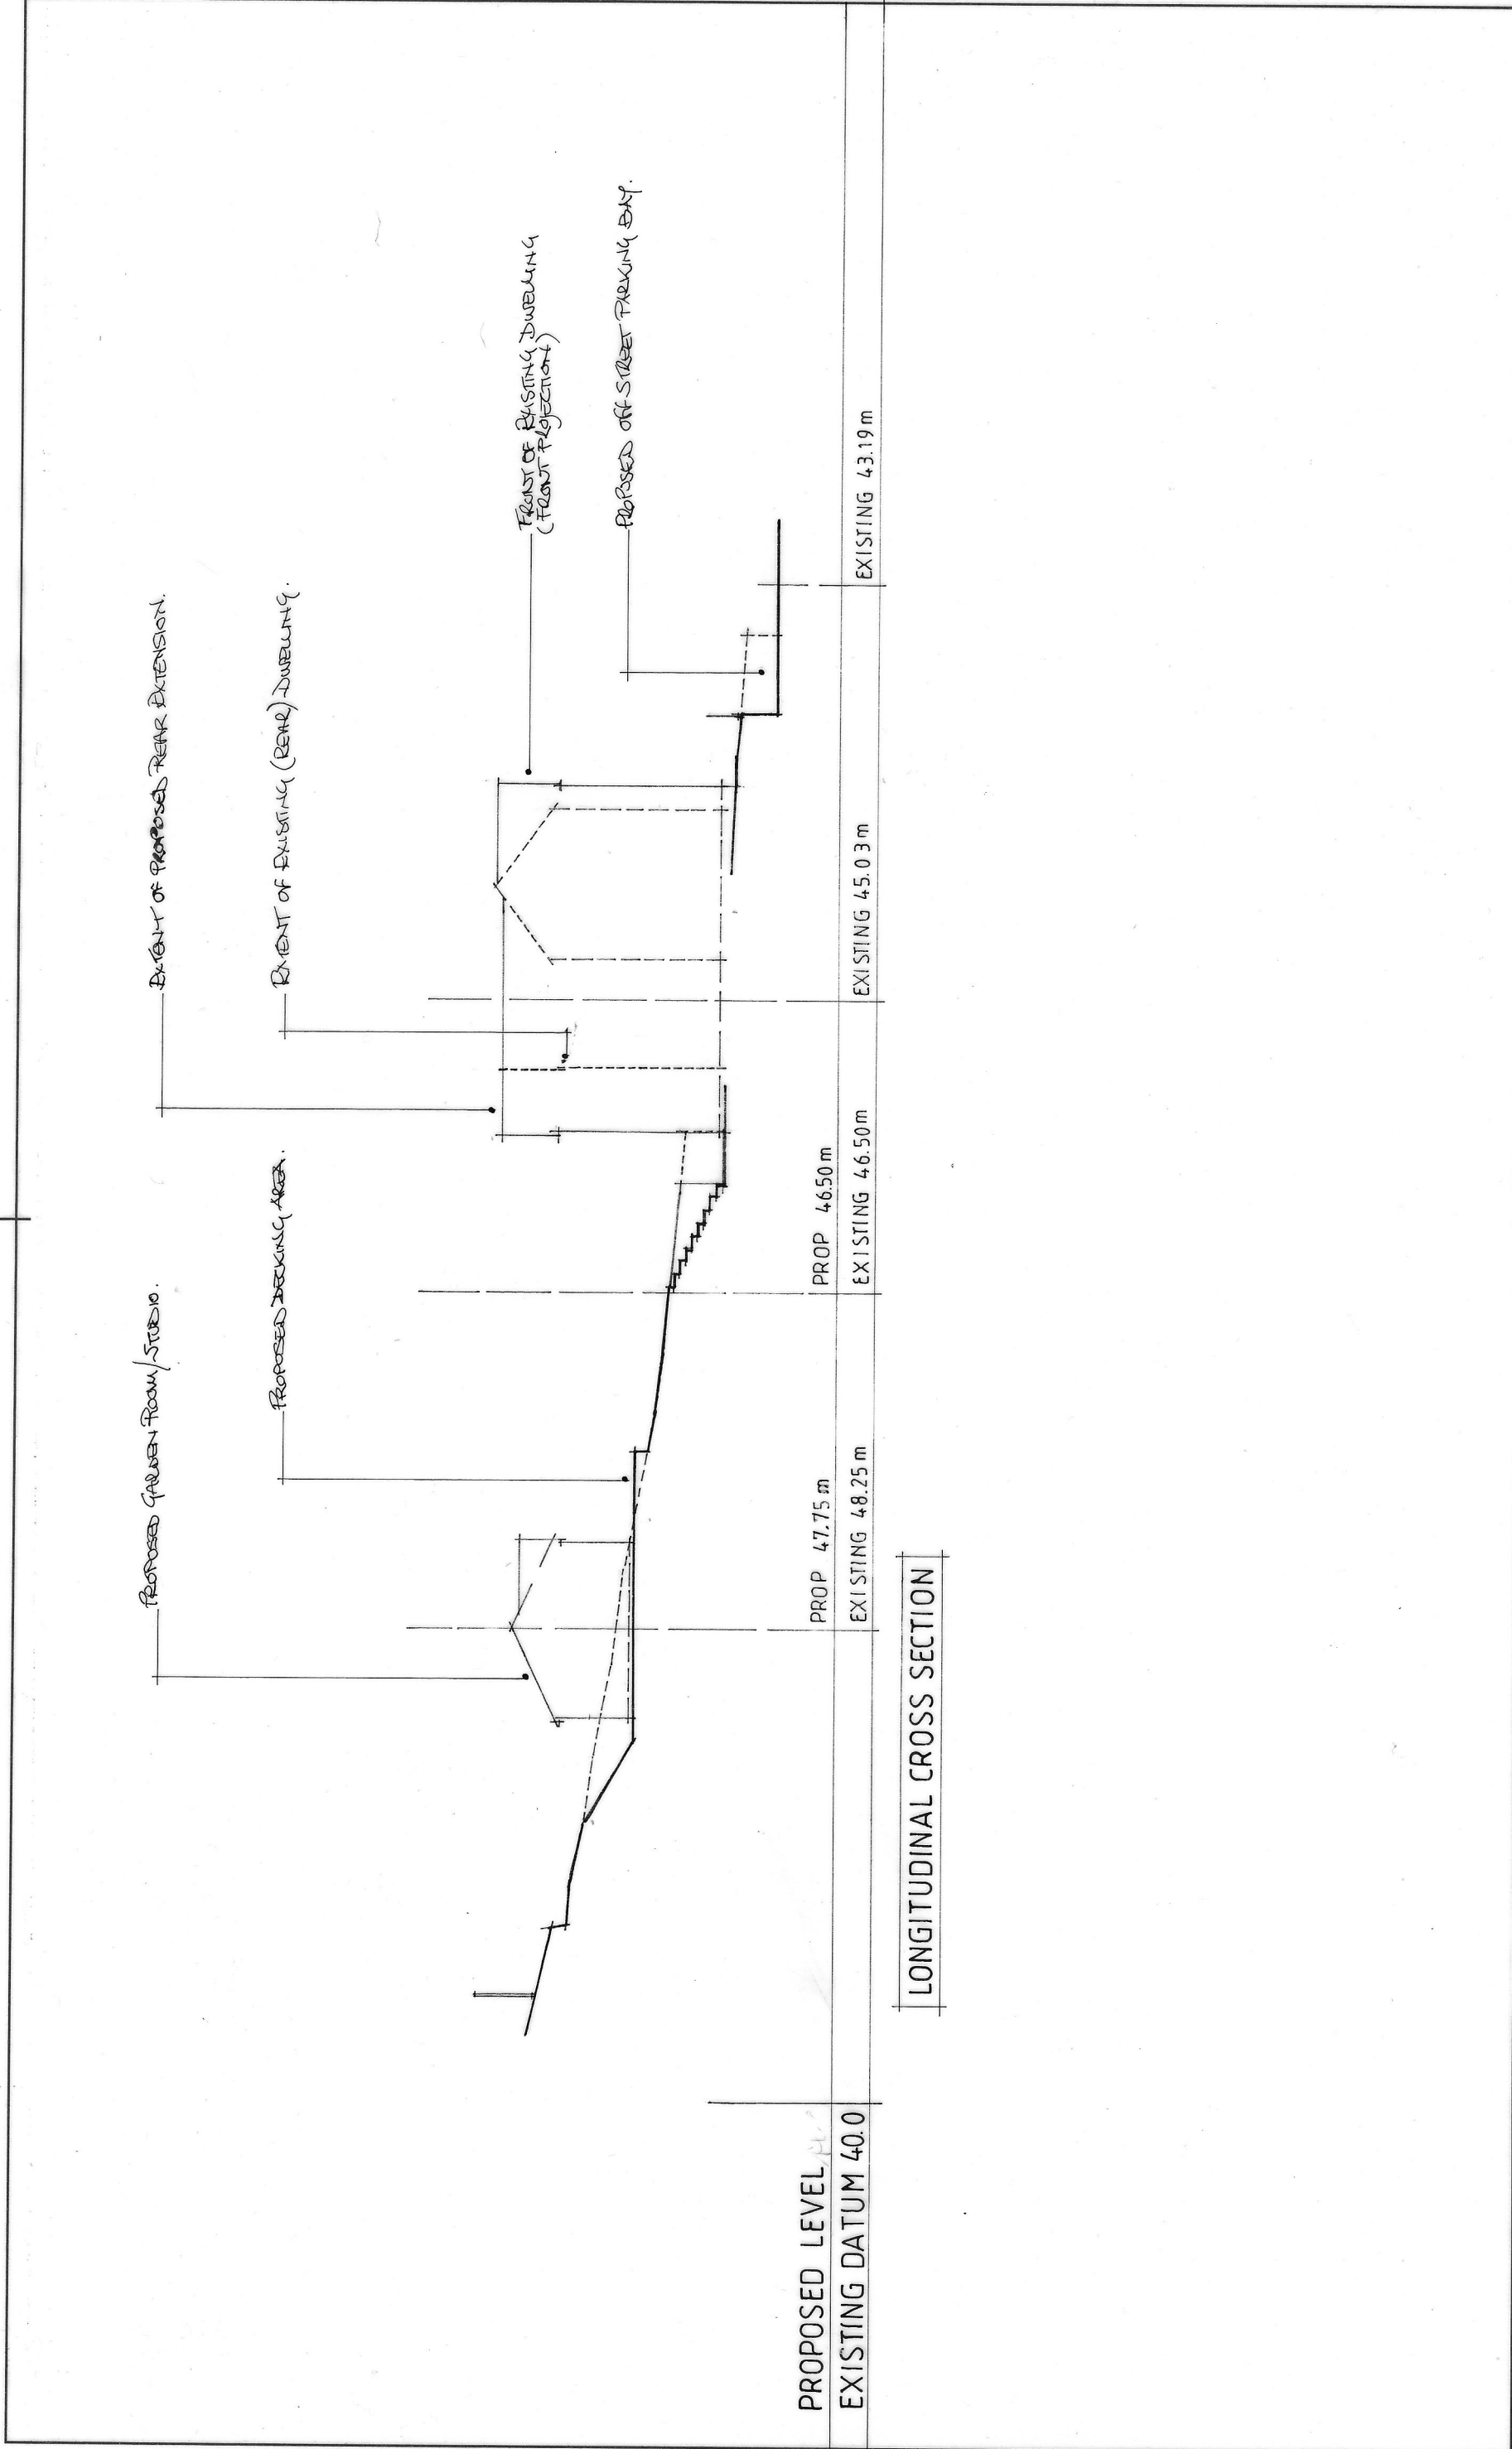

mjs designs (cymru) ltd architectural design-project management 07530 134442	Client Paulette Eynon Job Title 8 Morgan Street, Trebanos, SA8 4DW	Scale 1:200 @ A3 Drawn by Date 08.2021	Drawing Title SITE SECTION Drg No. 212202.07 Rev