




LOCATION PLAN SCALE 1:1250

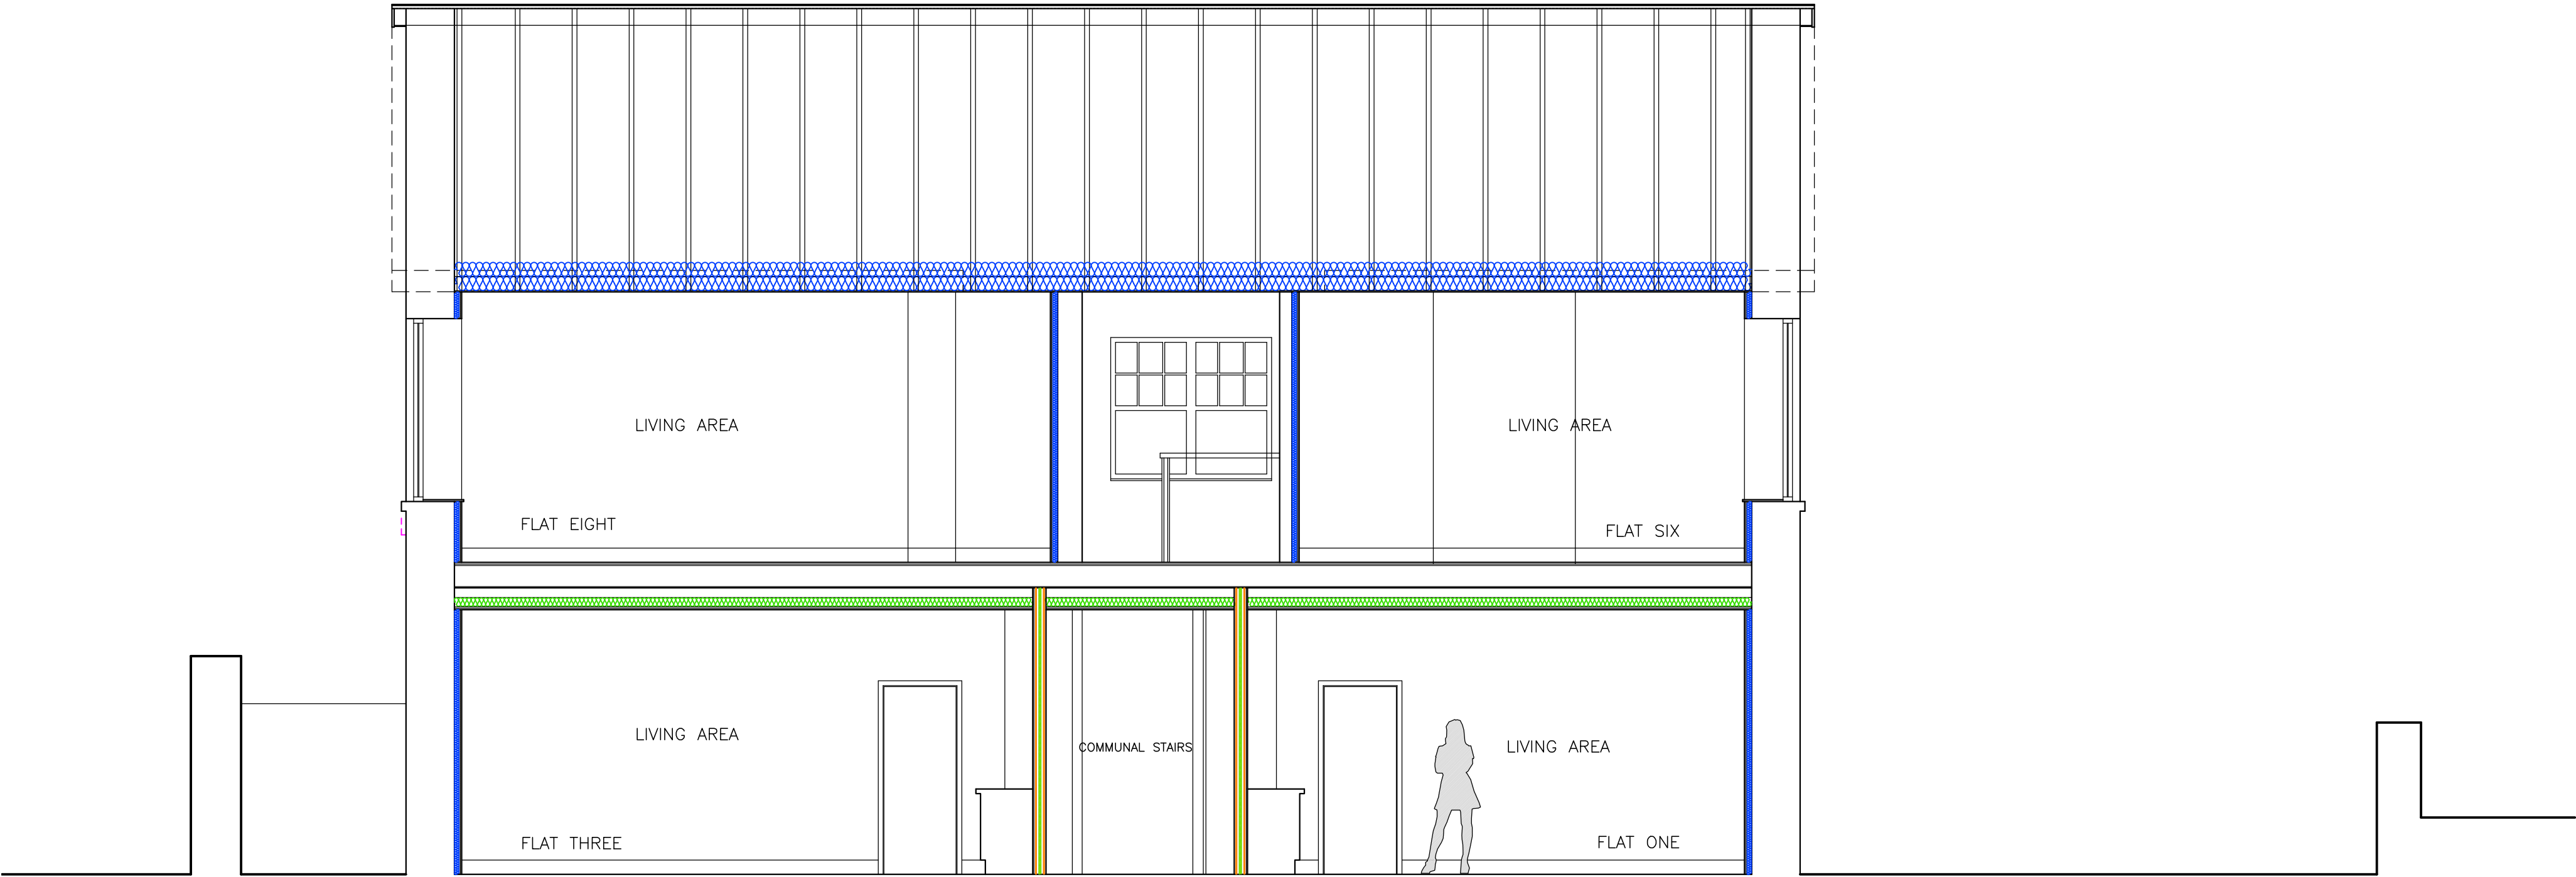

Do not scale this drawing. Report discrepancies in figured dimensions on site visit. This drawing is copyright.	Revisions:	Chk:
	Rev No.	Date:
	Revision:	

Project:
DYNEVOR ARMS
DYNEVOR TERRACE
SWANSEA SA8 4HX

Title:
PROPOSED SECTIONS

Scale: 1:50
Date: 0821
Project No. 4478

Drawn: RWJ
Checked: RWJ
Drawing No. (---)08 A
Rev.

BEACON ARCHITECTURAL SERVICES

Chartered Institute of
Architectural Technologists
Registered Practice