
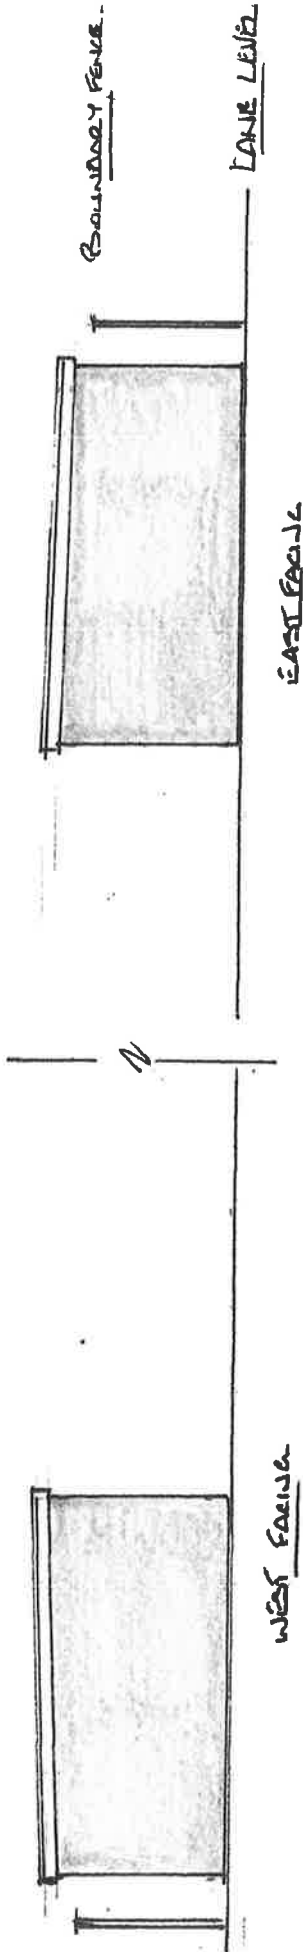


Superseded

ELEVATIONS - PROPOSED

Customer: D.T. WILLIAMS
Address: 11-12 GELLI HOUSES
CYMMER
Scale: 1:100 @ A4.

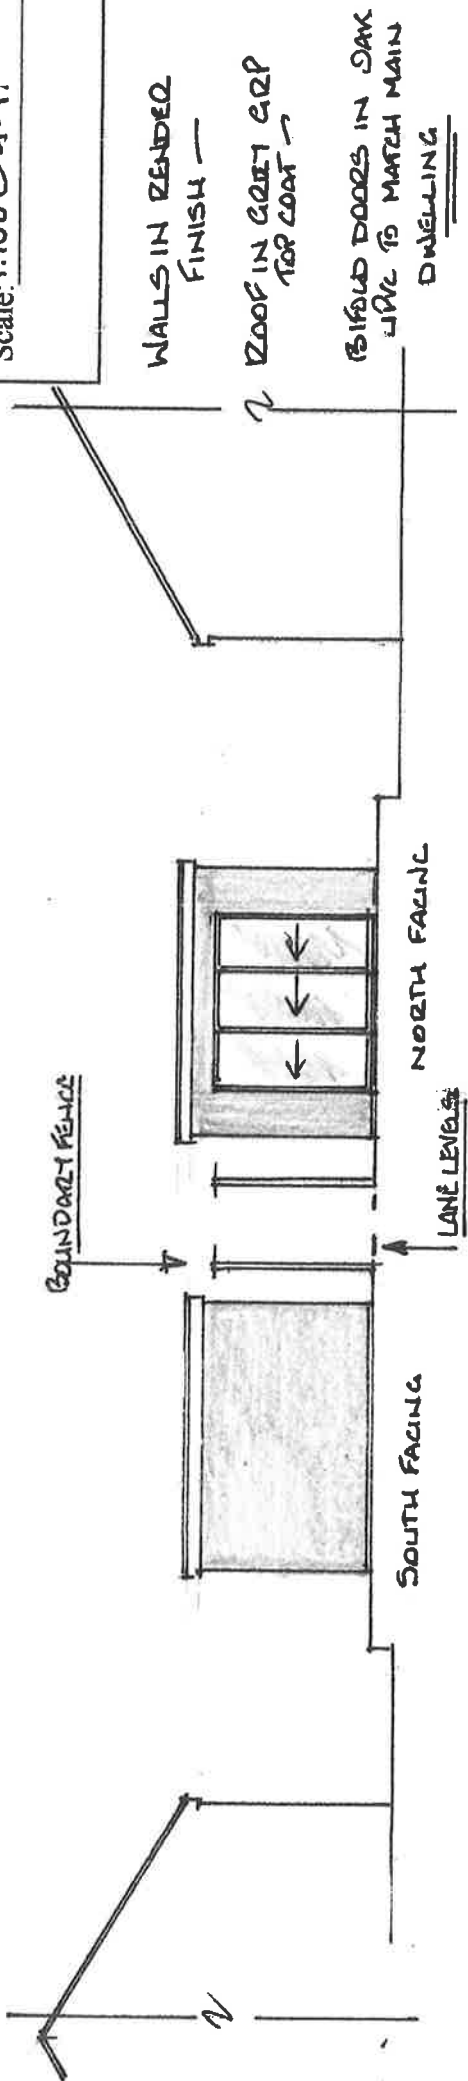

FENCE LINE OMITTED FOR CLARITY

Dwg No. 4W