




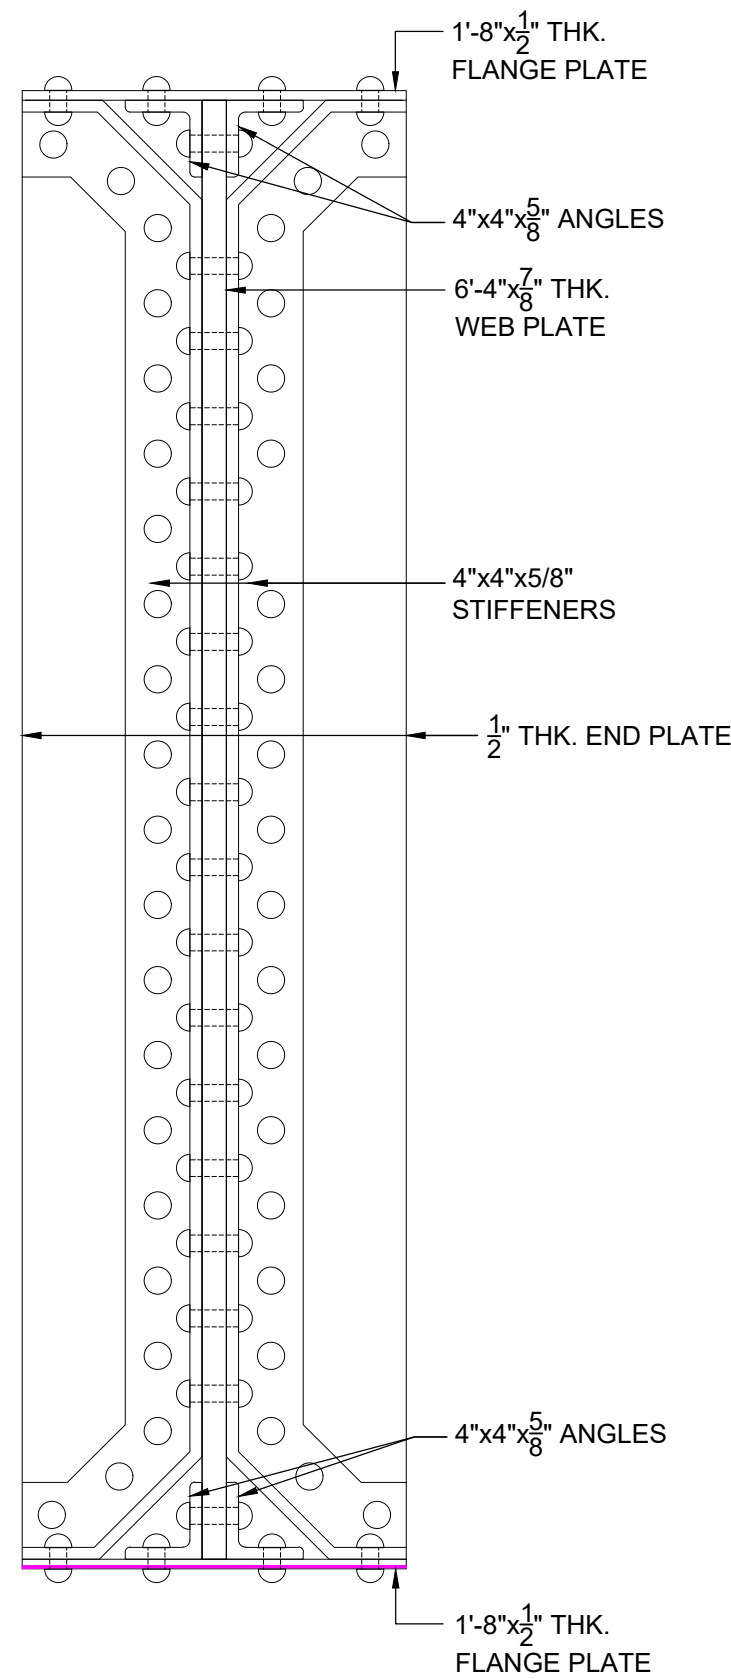


MAIN GIRDER TYPICAL END SECTION
SCALE: 1:5

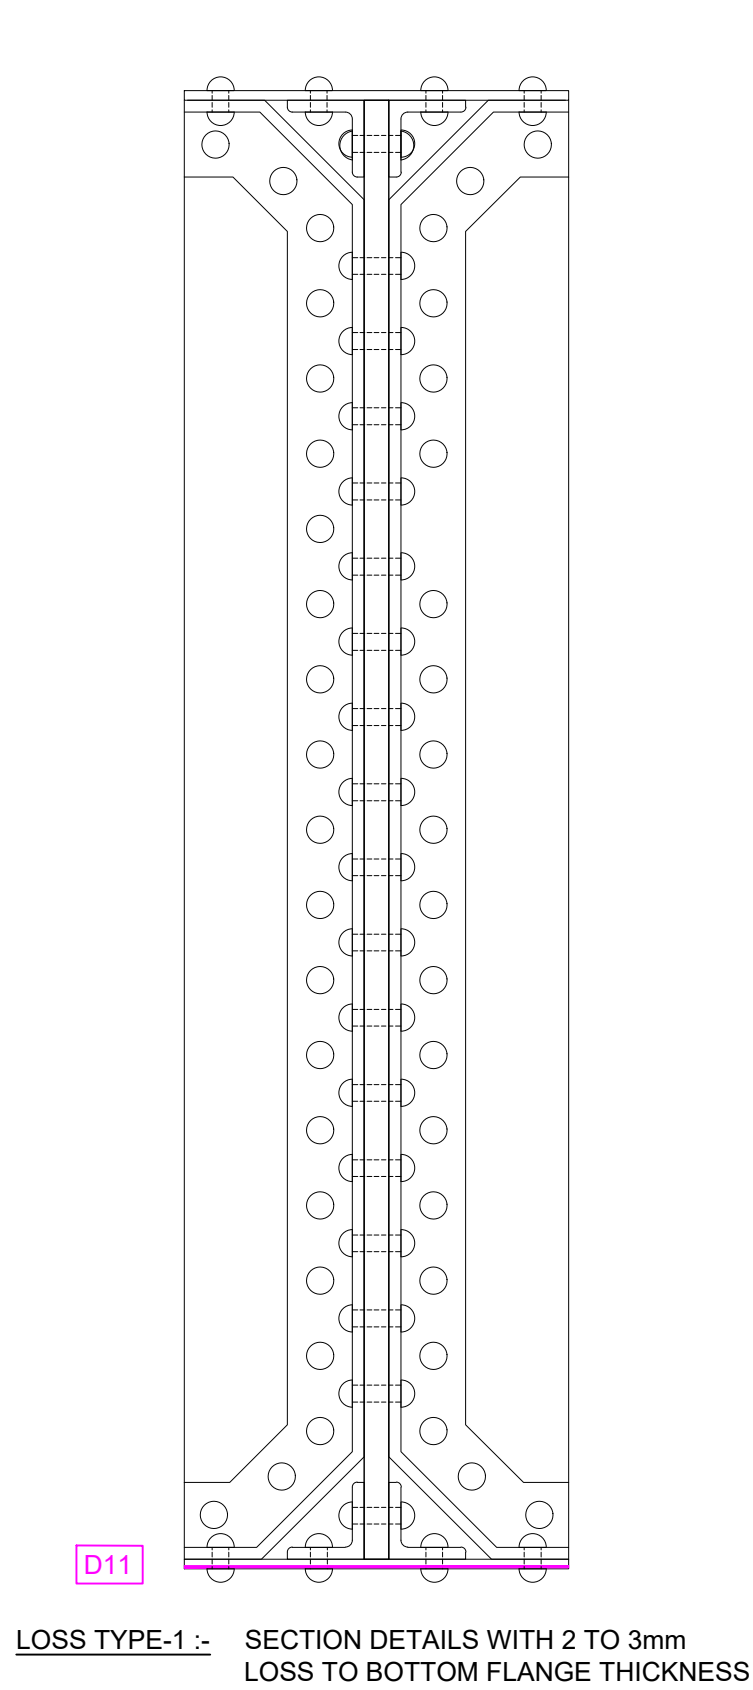


MAIN GIRDER TYPICAL END SECTION
SCALE: 1:5

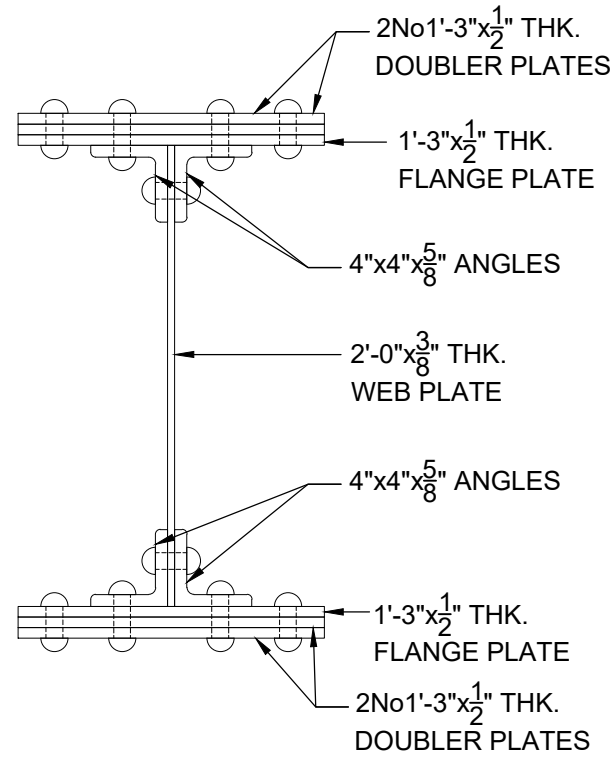


CROSS GIRDER TYPICAL MID SECTION
SCALE: 1:5

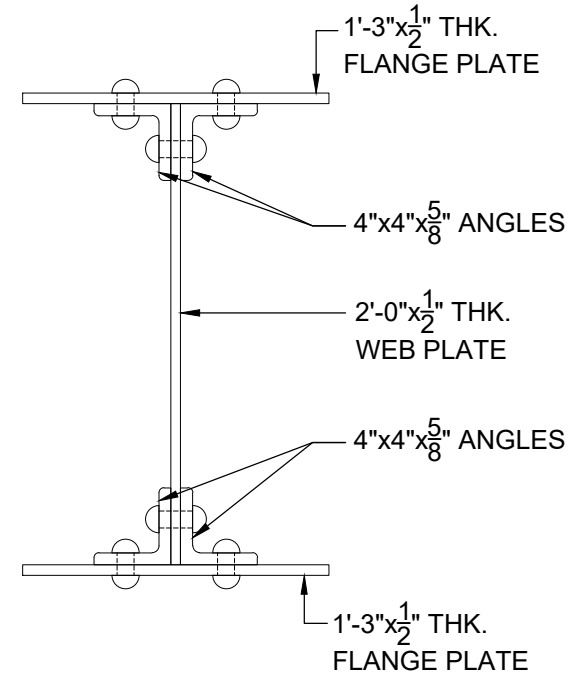


CROSS GIRDER TYPICAL END SECTION
SCALE: 1:5

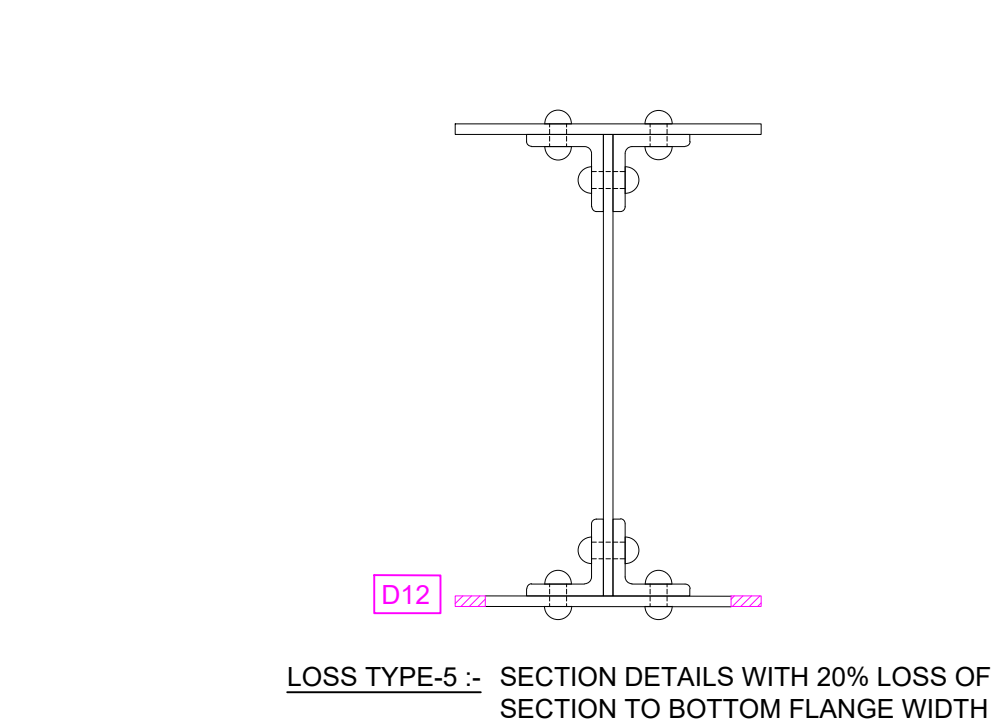


CROSS GIRDER TYPICAL END SECTION
SCALE: 1:5

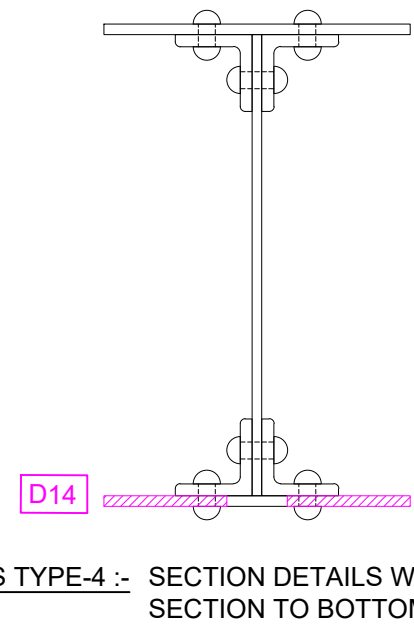


CROSS GIRDER TYPICAL END SECTION
SCALE: 1:5

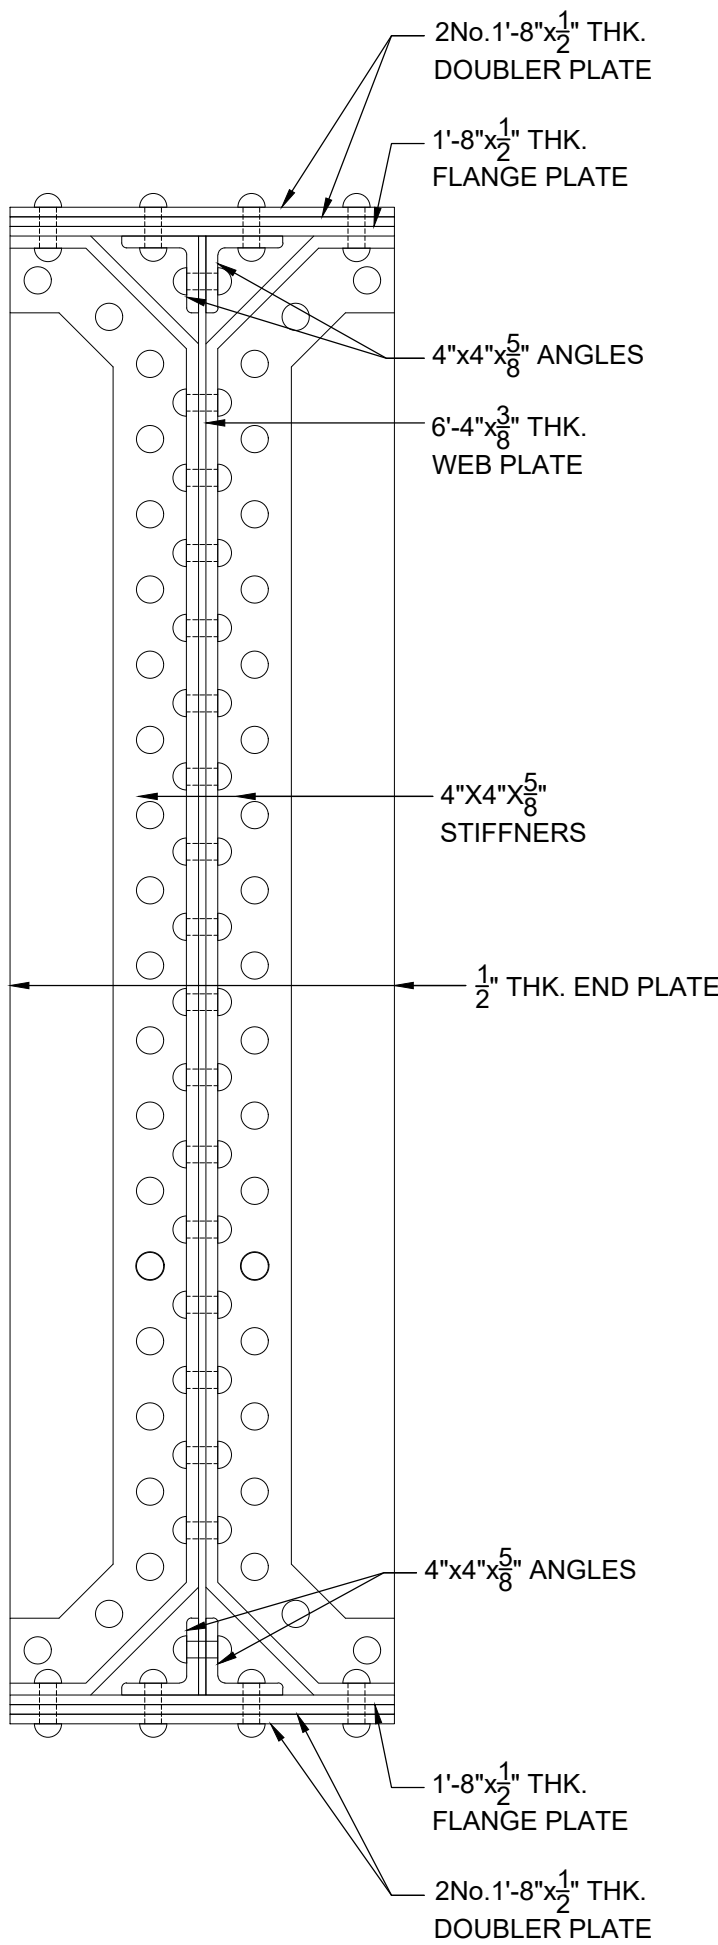

MAIN GIRDER TYPICAL MID SECTION
SCALE: 1:5

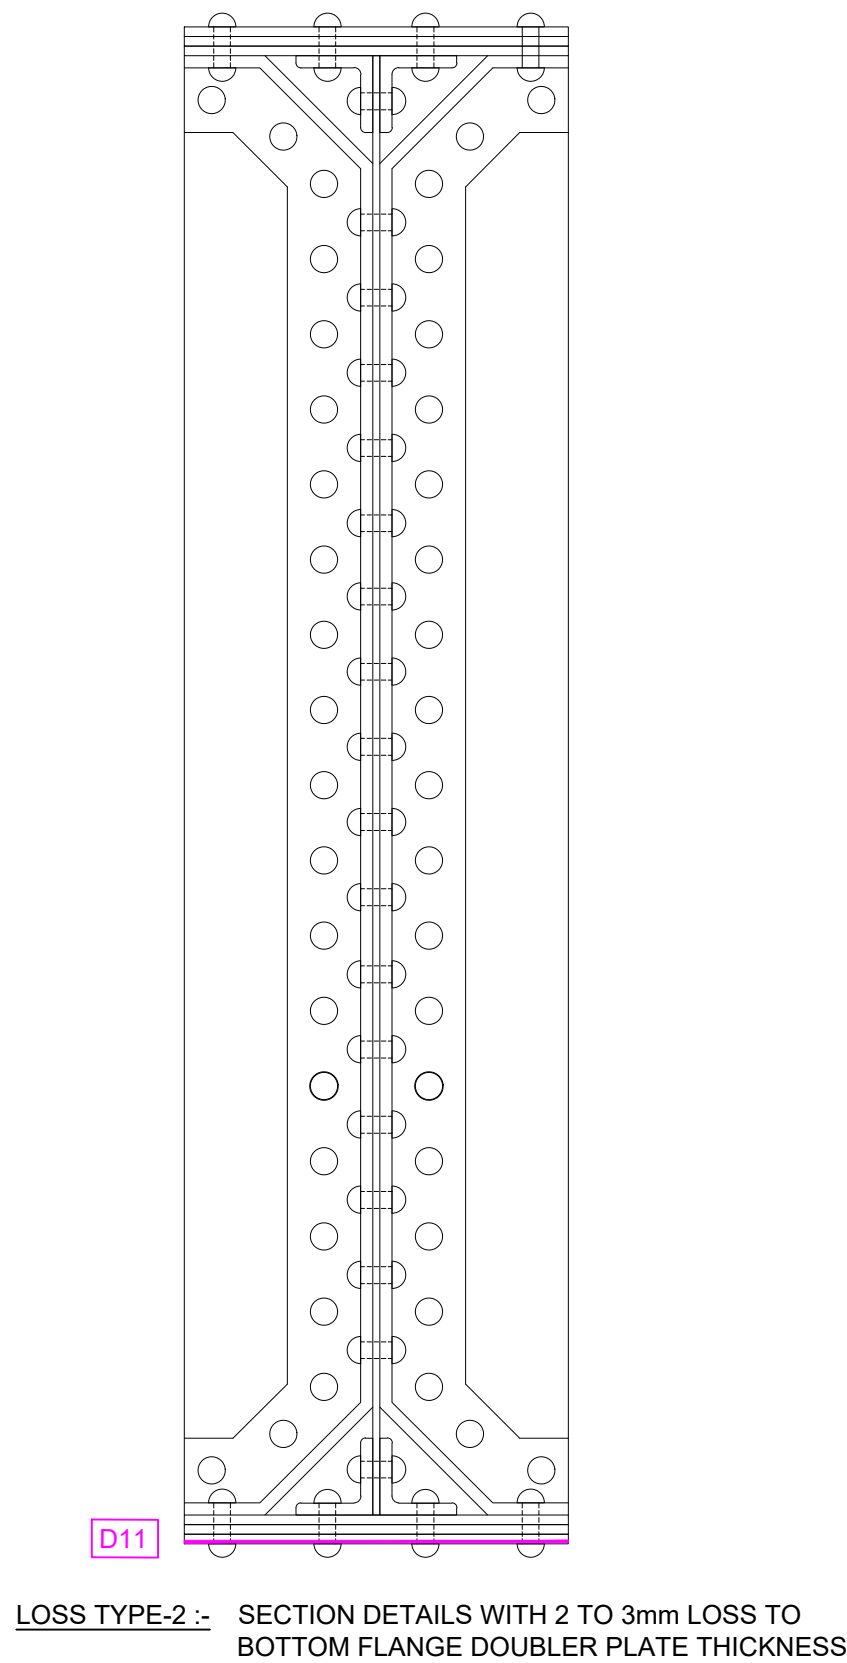

MAIN GIRDER TYPICAL MID SECTION
SCALE: 1:5

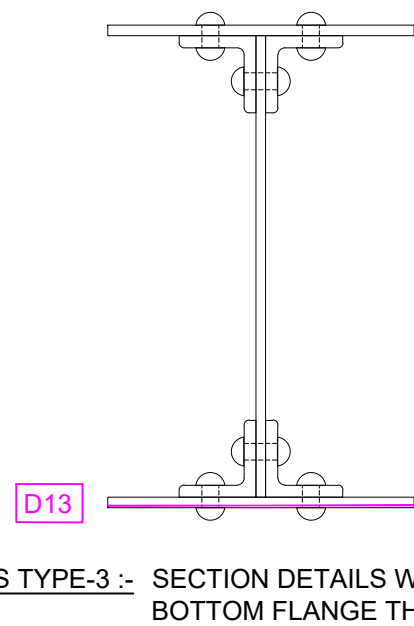

CROSS GIRDER TYPICAL END SECTION
SCALE: 1:5


NOTES:

- ALL DIMENSIONS ARE IN MILLIMETRES AND LEVELS ARE IN METRES AOD UNLESS NOTED OTHERWISE.
- DO NOT SCALE OFF THIS DRAWING, USE FIGURED DIMENSION ONLY.
- THIS DRAWING HAS BEEN PREPARED BASED ON NETWORK RAIL ASSESSMENT REPORT REF HBR43367A BY PB LTD (DECEMBER-2005).
- THIS DRAWING SHALL BE READ IN CONJUNCTION WITH DRAWINGS:
152093-ARC-DRG-ECV-000002,
152093-ARC-DRG-ECV-000003,
152093-ARC-DRG-ECV-000004 &
152093-ARC-DRG-ECV-000005.
- REFER TO DRAWING NO. 152093-ARC-DRG-ECV-000030 FOR TABLE OF DEFECTS.

LEGEND:-

PART OF SECTION NOT CONSIDERED TO BE EFFECTIVE STRUCTURALLY

NOTE: D1, D2, ... - DEFECT NUMBERING

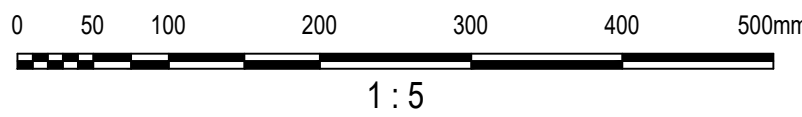

A03	24.04.2020	FOR FORM 001 REVIEW	K.S	B.K	J.L
A02	05.02.2020	FOR FORM BA REVIEW	D.K	B.K	J.L
A01	29.01.2019	FOR FORM AA REVIEW	D.K	B.K	J.L
Rev	Date	Description of Revisions	Drawn	Chkd	Appr
Status	FOR FORM 001 REVIEW				Suitability

S3



Contractor(s):



Project:

RIVER NEATH SWING
BRIDGE GRIP 4

Drawing Title:

SPAN1 DEFECTS

Designed	S. ALURU	Signed	S.A	Date	24.04.2020
Drawn	K. SRILEKHA	Signed	K.S	Date	24.04.2020
Checked	B. KING	Signed	B.K	Date	24.04.2020
Approved	J. LYNN	Signed	J.L	Date	24.04.2020

Scale(s)	AS SHOWN @ A1	ELR & Mileage	SDI1 207m 63ch
----------	---------------	---------------	----------------

Alternative Reference	152093	Sheet	1 of 1
Drawing Number	152093-ARC-DRG-ECV-000006	Revision	A03