




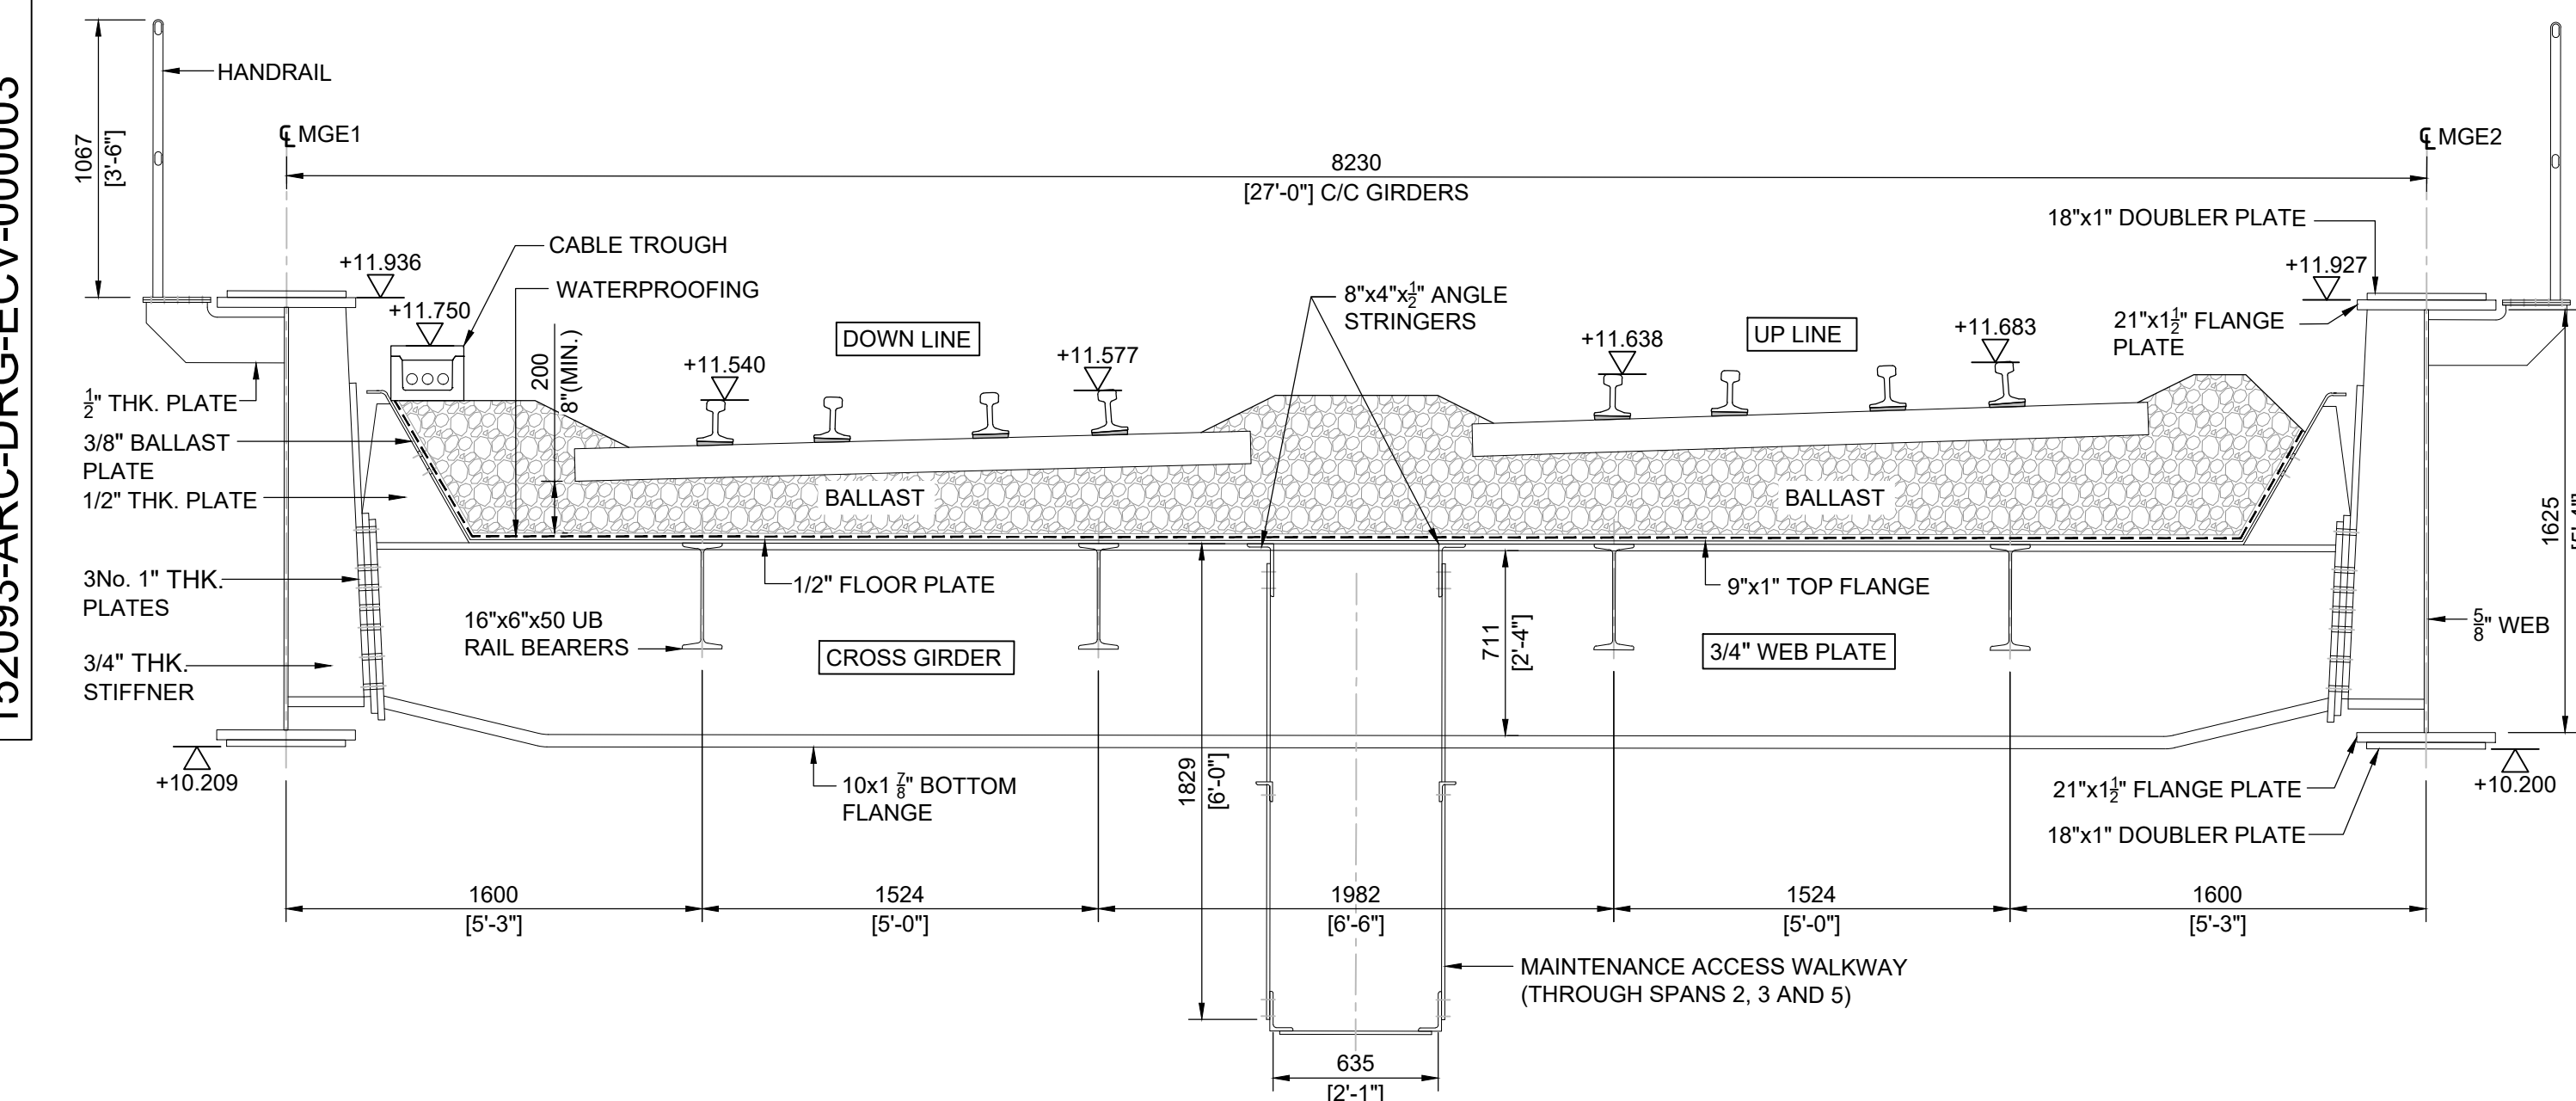


SECTION B
000002 SCALE: 1:25

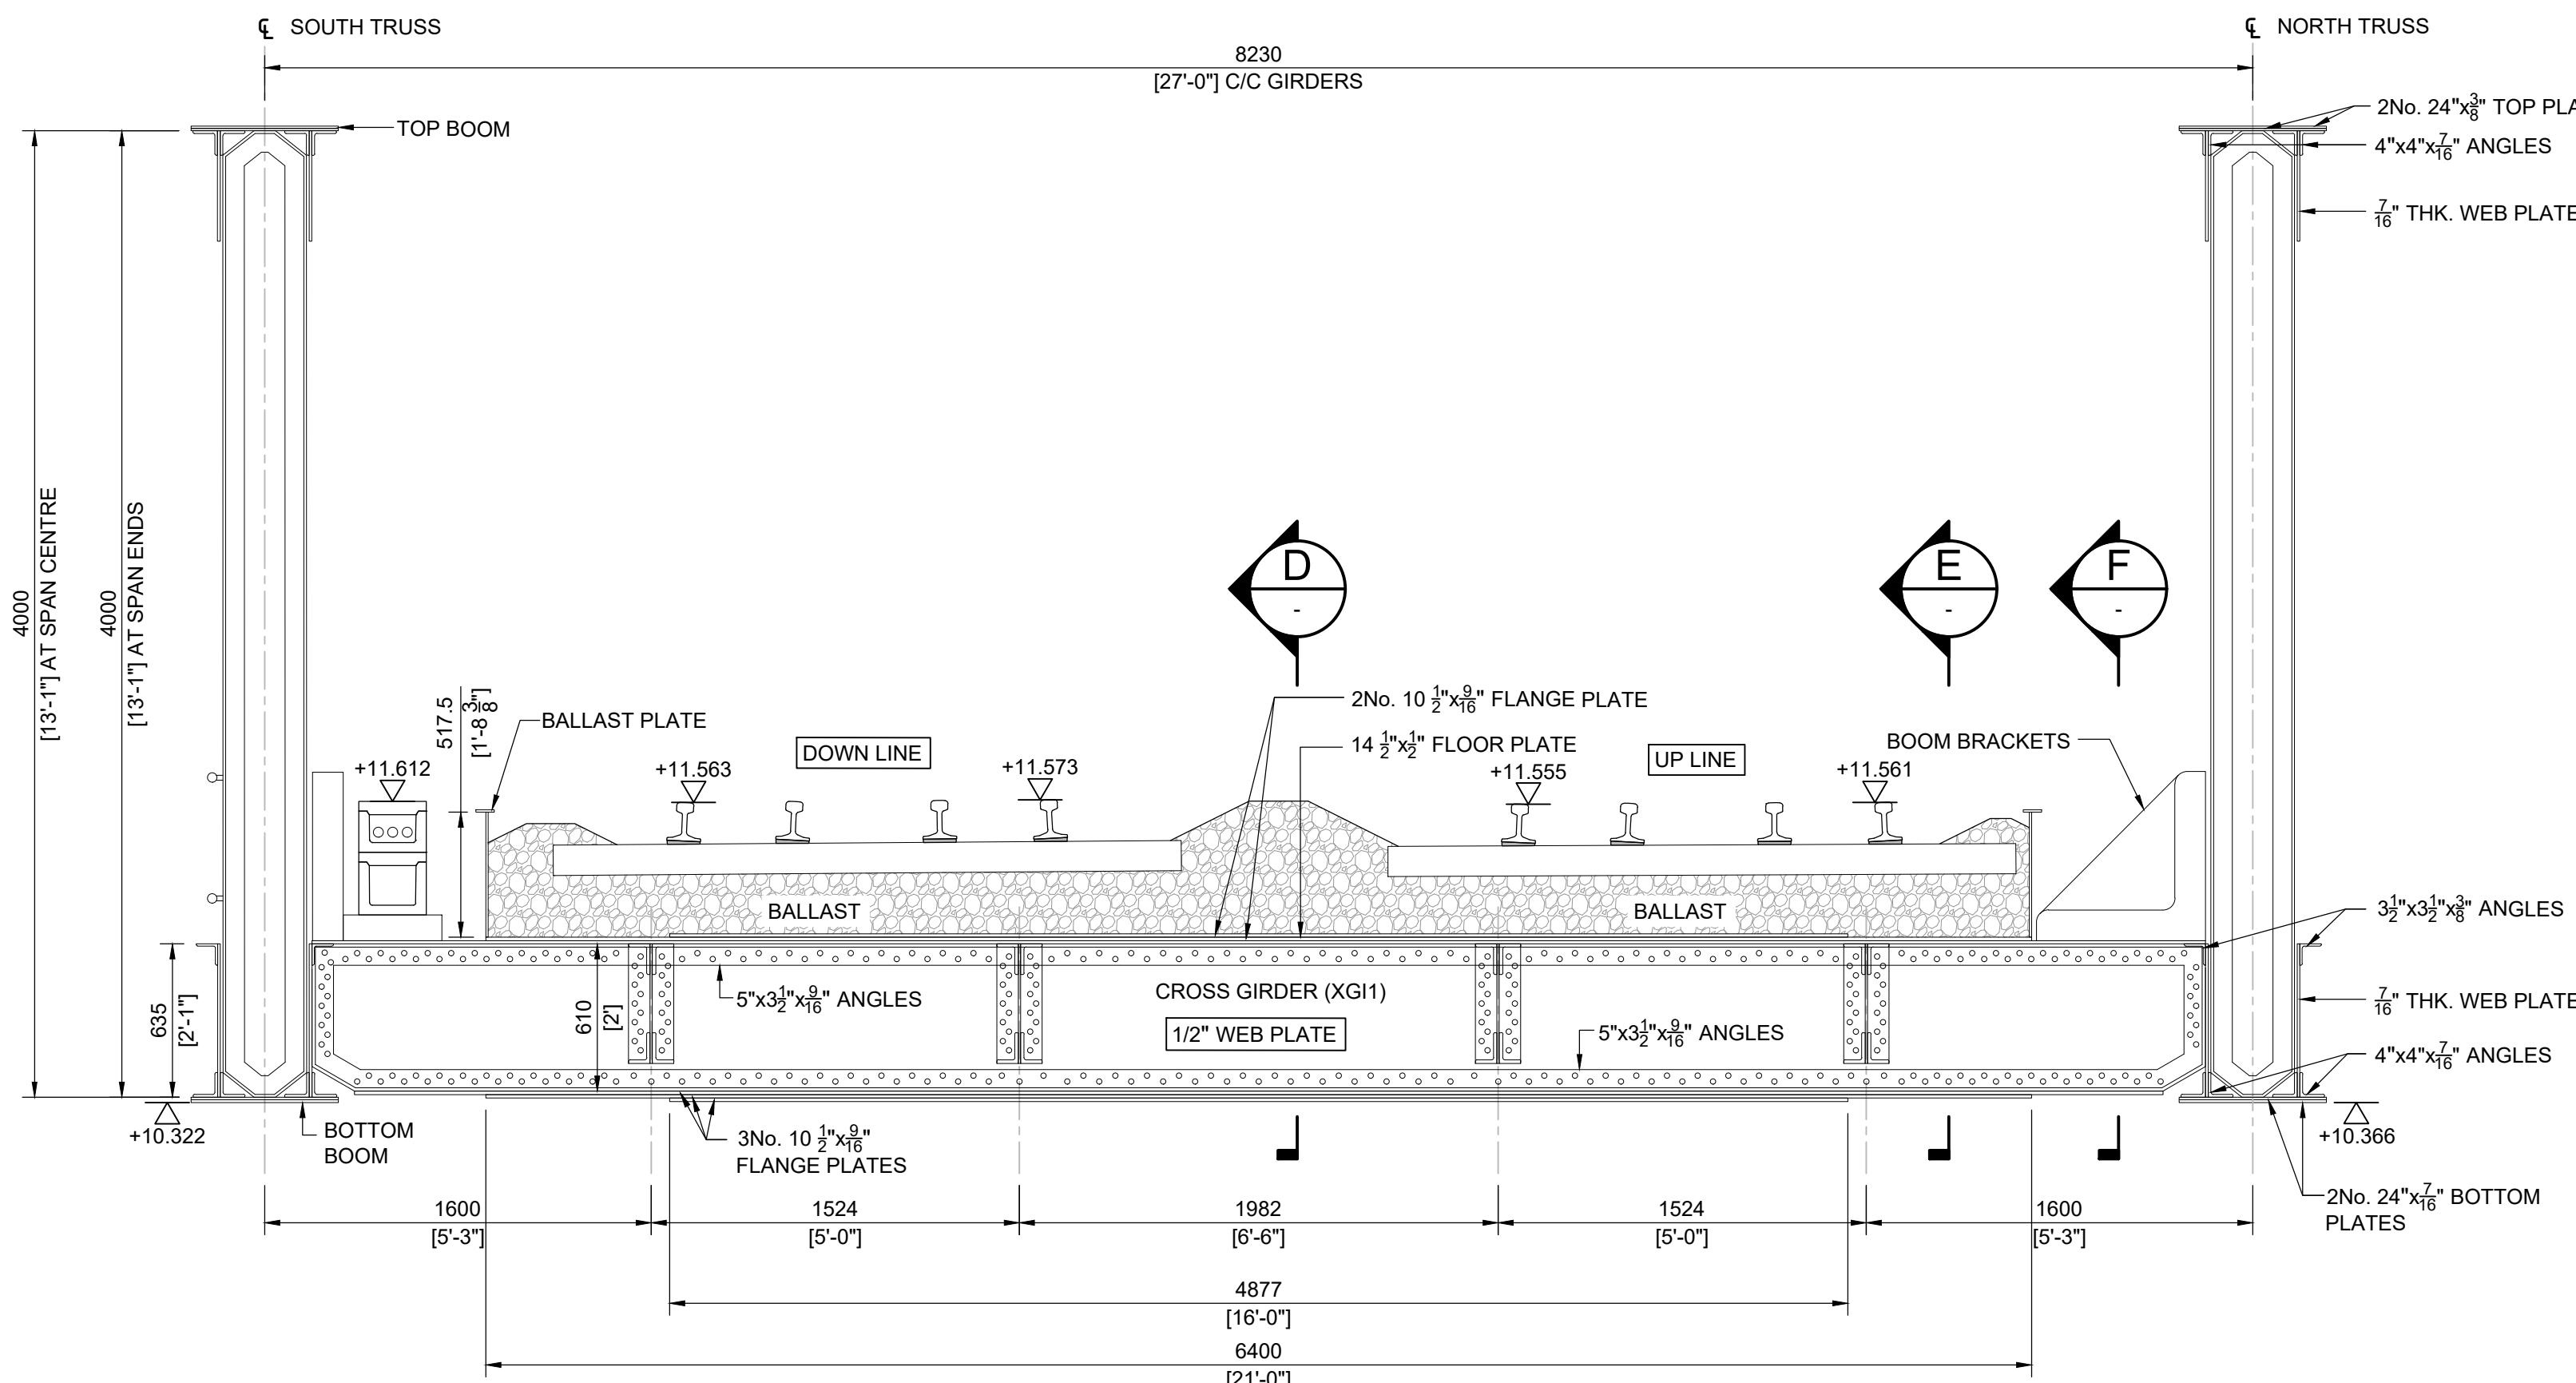


SECTION C
000002 SCALE: 1:25

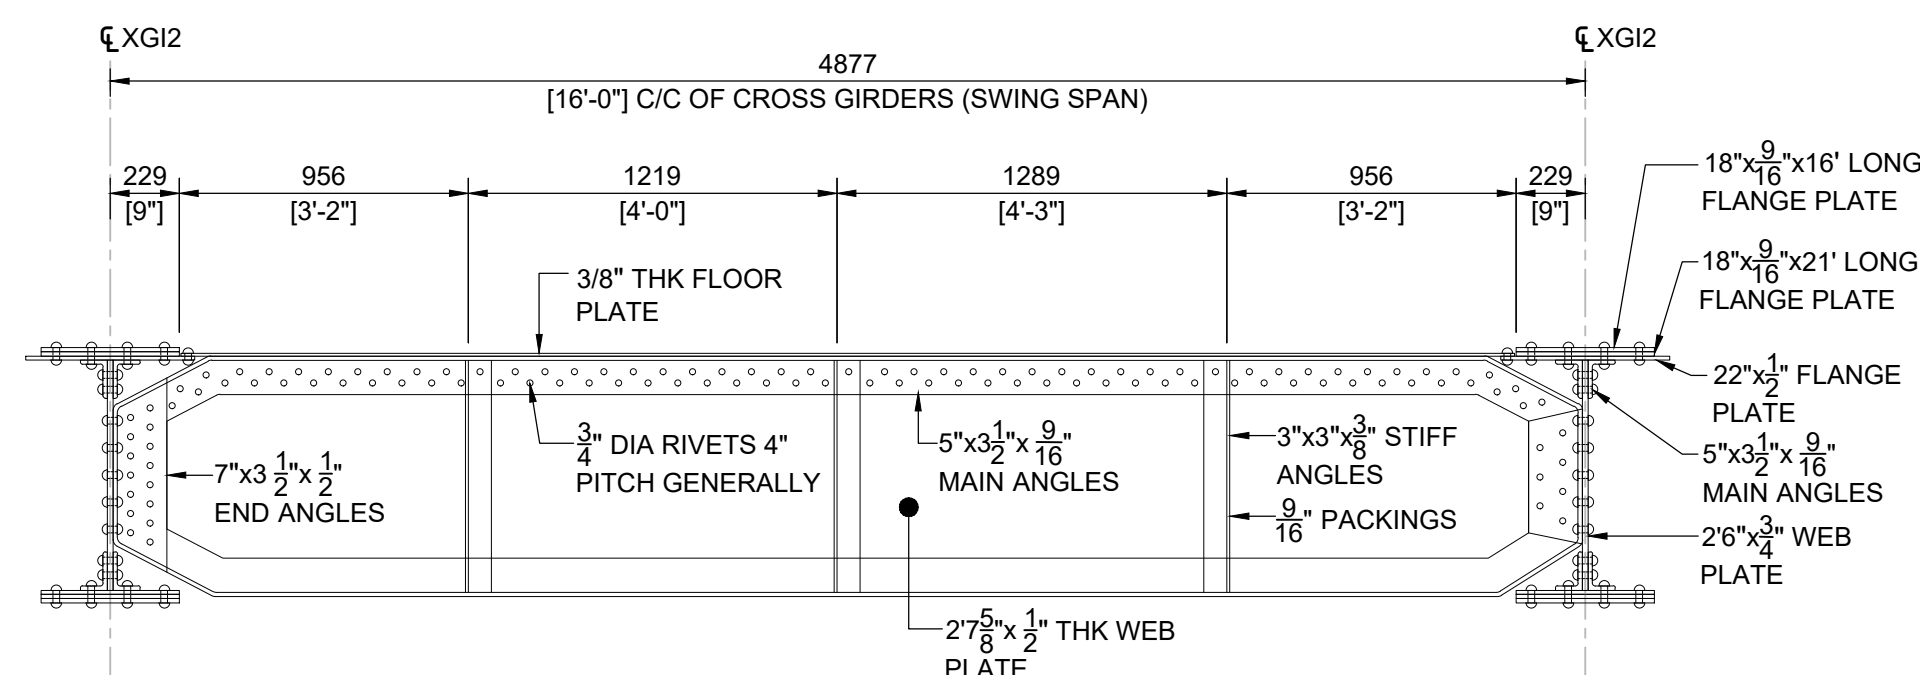


SPECIAL RAILBEARER OVER ROLLER RING Z* (SWING SPAN)
SCALE: 1:25

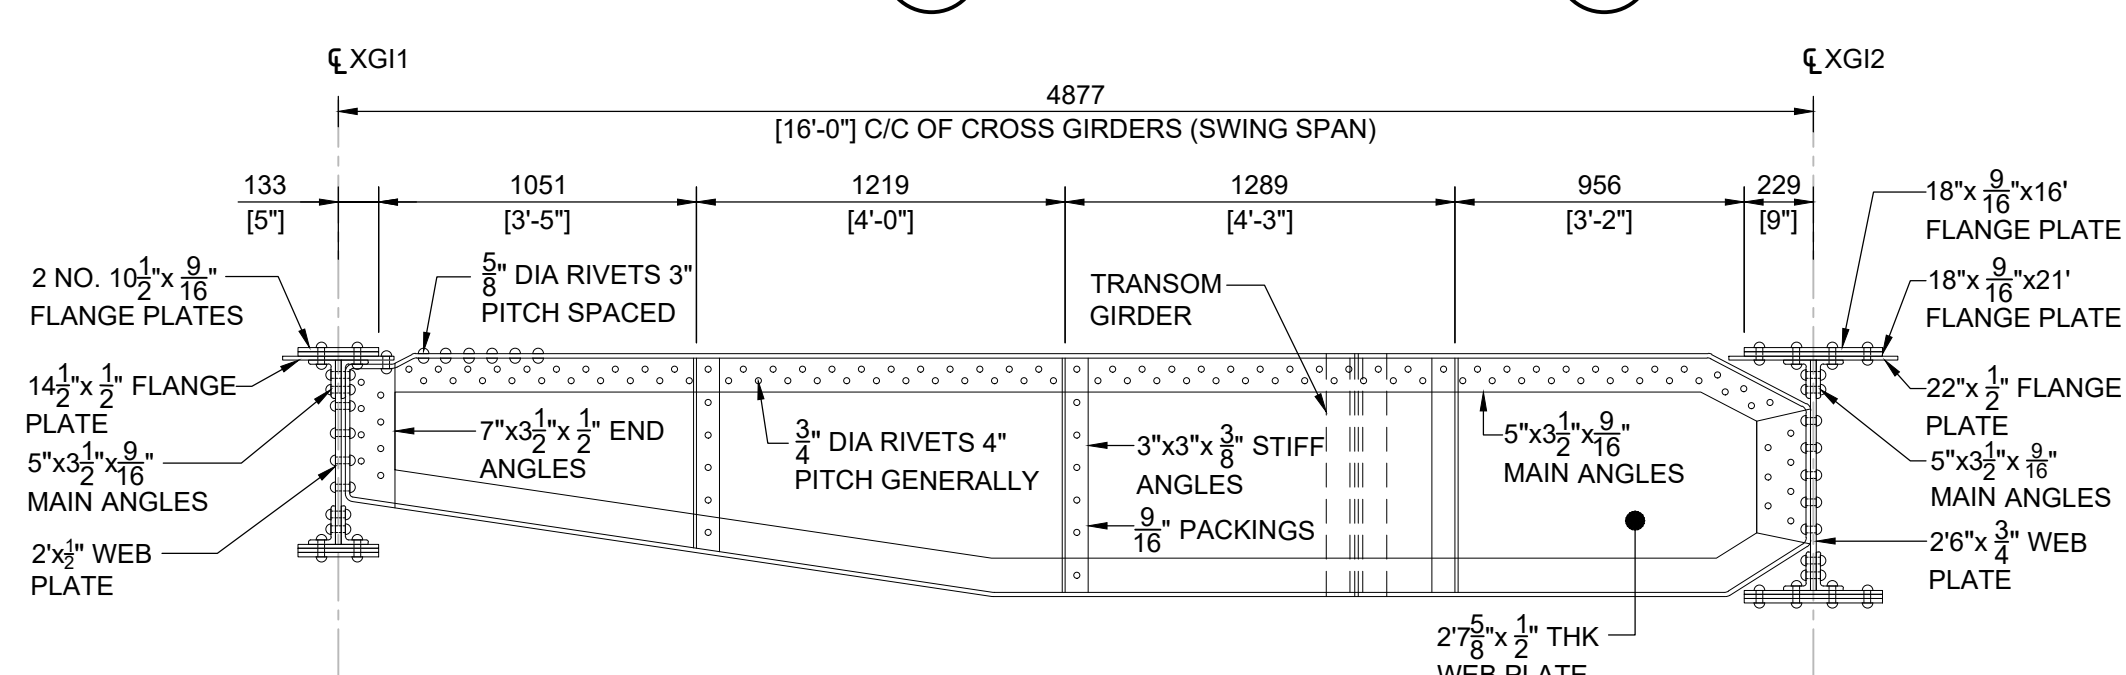


SPECIAL RAILBEARER 'Z' (SWING SPAN)
SCALE: 1:25

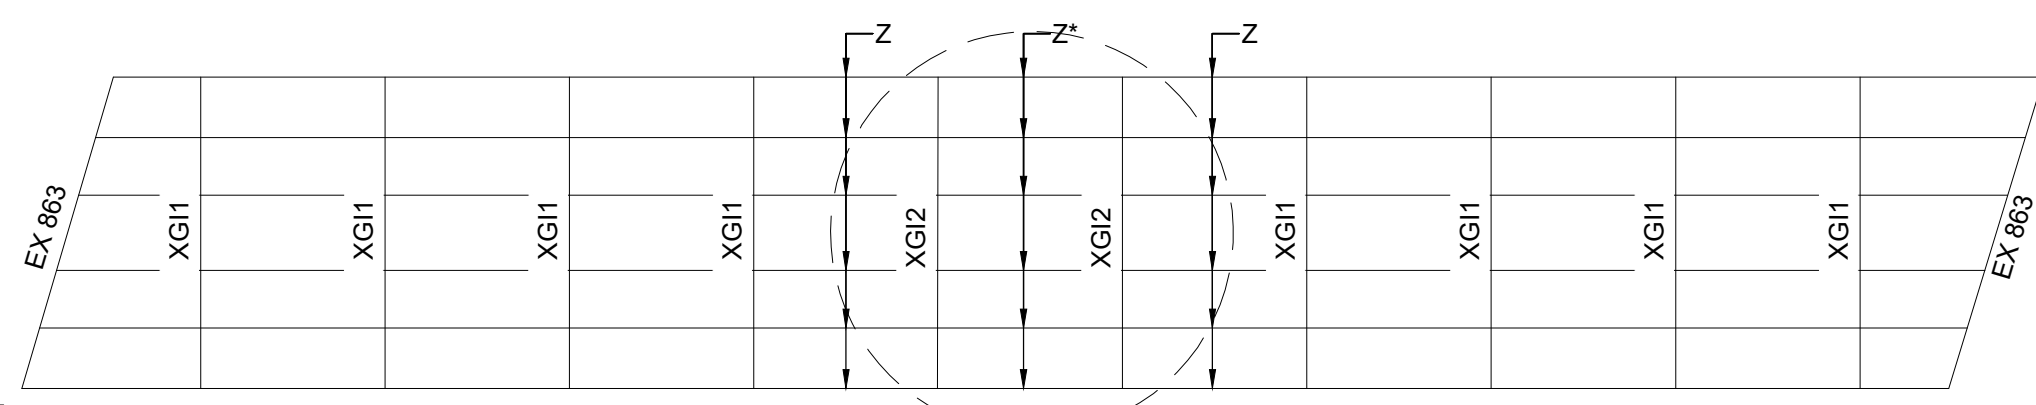


KEY PLAN - SPAN 4 CROSS GIRDERS
SCALE: 1:25

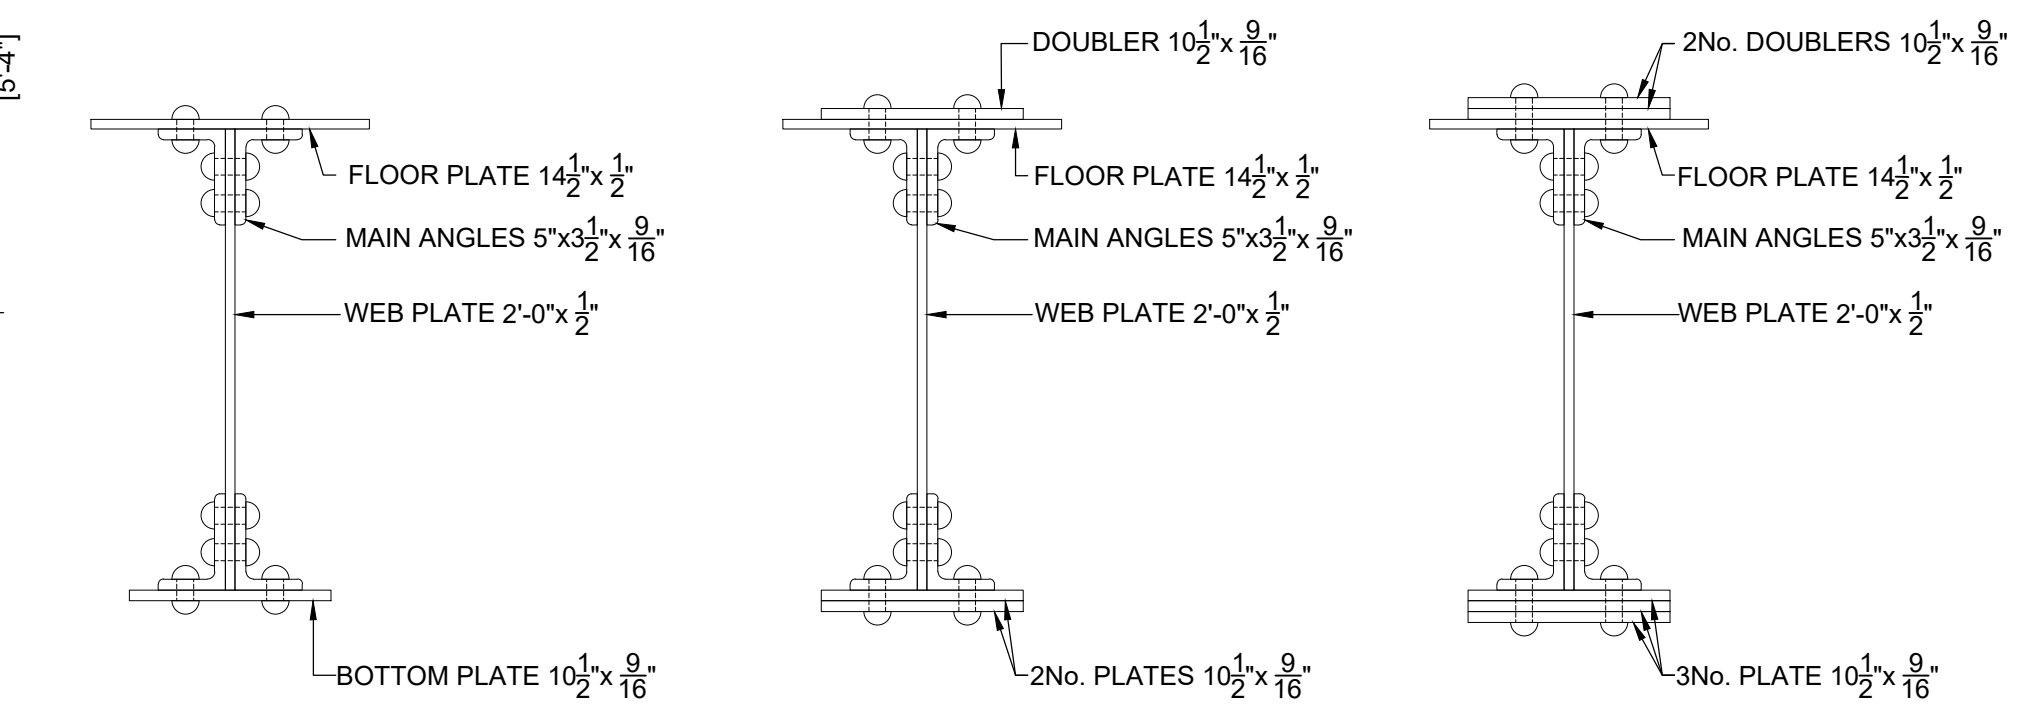

XG11 AT ENDSPAN SCALE: 1:10
XG11 AT CF1 (CURTAILMENT FLANGE) SCALE: 1:10
XG11 AT MIDSPAN SCALE: 1:10

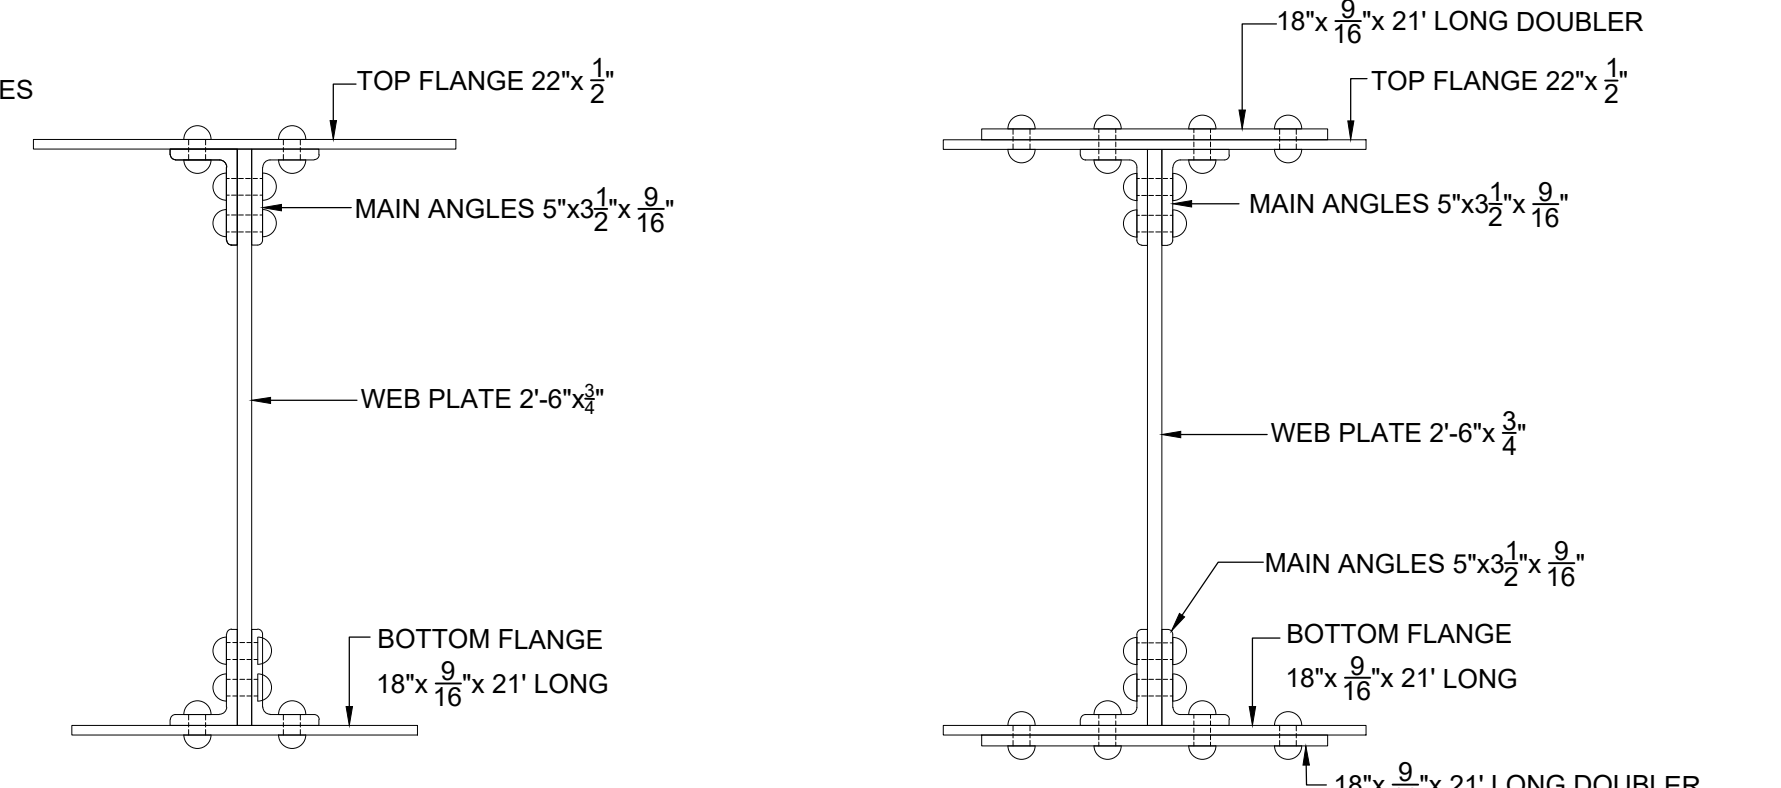


XG12 AT ENDSPAN SCALE: 1:10
XG12 AT CF1 (CURTAILMENT FLANGE) SCALE: 1:10

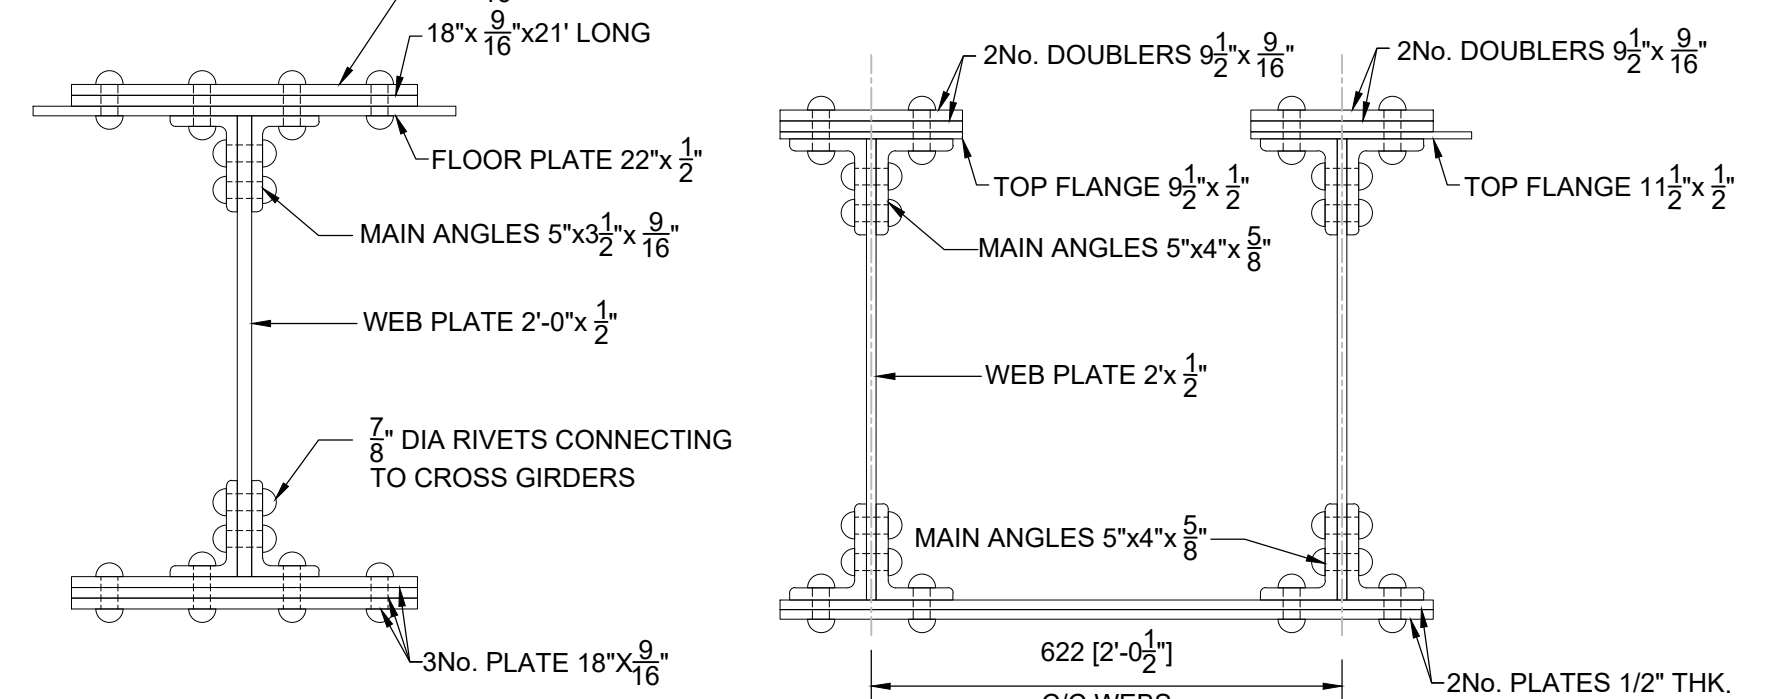

XG12 AT MIDSPAN SCALE: 1:10
END CROSS GIRDER OF SWING SPAN SCALE: 1:10

NOTES:

- ALL DIMENSIONS ARE IN MILLIMETRES AND LEVELS ARE IN METRES ADD UNLESS NOTED OTHERWISE.
- DO NOT SCALE OFF THIS DRAWING, USE FIGURED DIMENSION ONLY.
- THIS DRAWING HAS BEEN PREPARED BASED ON TOPOGRAPHICAL SURVEY UNDERTAKEN BY JOHN VINCENT SURVEYS LTD. IN NOVEMBER 2018 ON BEHALF OF ARCADIS CONSULTING (UK) LTD.
- THIS DRAWING HAS BEEN PREPARED BASED ON NETWORK RAIL ARCHIVE DRAWING No.MF39241A, MF13789, MF38862A.
- THIS DRAWING HAS BEEN PREPARED BASED ON TOPOGRAPHICAL SURVEY UNDERTAKEN BY PBH SURVEYS IN JANUARY 2020 ON BEHALF OF ARCADIS CONSULTING (UK) LIMITED.

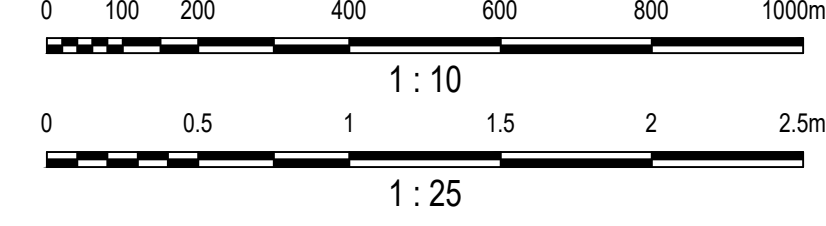

A03	24.04.2020	FOR FORM 001 REVIEW	K.S	B.K	J.L
A02	05.02.2020	FOR FORM BA REVIEW	D.K	B.K	J.L
A01	29.01.2019	FOR FORM AA REVIEW	D.K	B.K	J.L
Rev	Date	Description of Revisions	Drawn	Chkd	Appr
Status					Suitability

FOR FORM 001 REVIEW

S3



Project:

RIVER NEATH SWING
BRIDGE GRIP 4

Drawing Title:

EXISTING
GENERAL ARRANGEMENT
(SHEET 2 OF 2)

Designed	S. ALURU	Signed	S.A	Date	24.04.2020
Drawn	K. SRILEKHA	Signed	K.S	Date	24.04.2020
Checked	B. KING	Signed	B.K	Date	24.04.2020
Approved	J. LYNN	Signed	J.L	Date	24.04.2020

Scale(s)	AS SHOWN @ A1	ELR & Mileage	SDI1 207m 63ch
Alternative Reference	152093	Sheet	2 of 2
Drawing Number	152093-ARC-DRG-ECV-000003	Revision	A03