
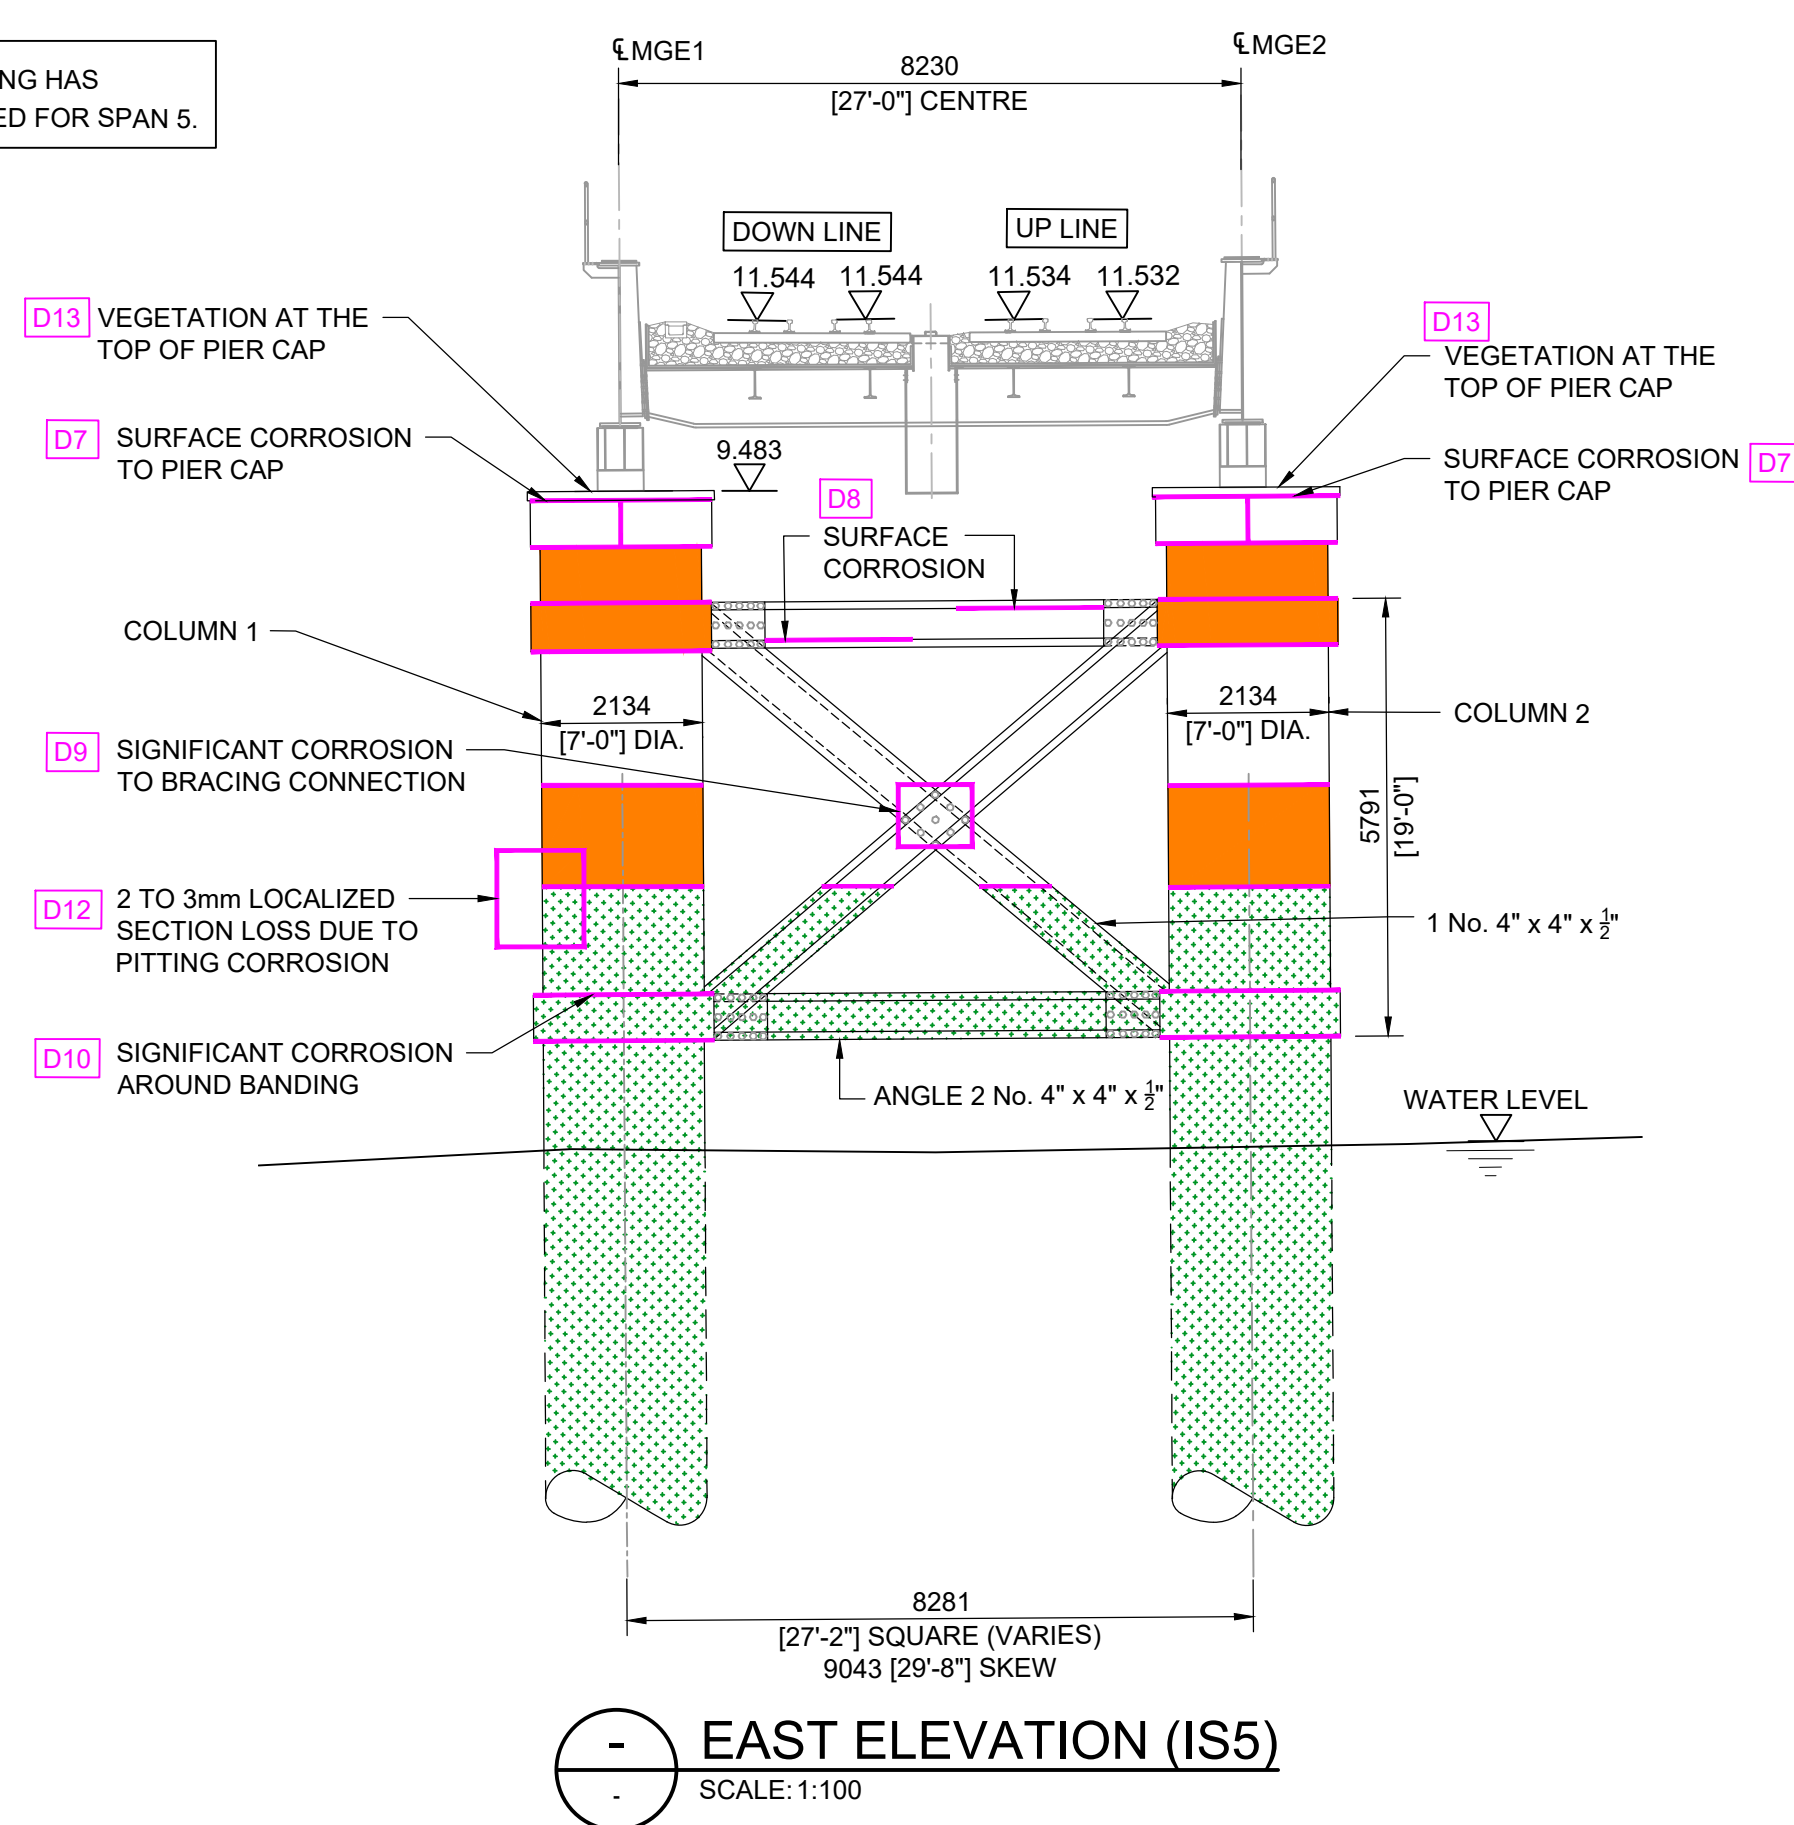
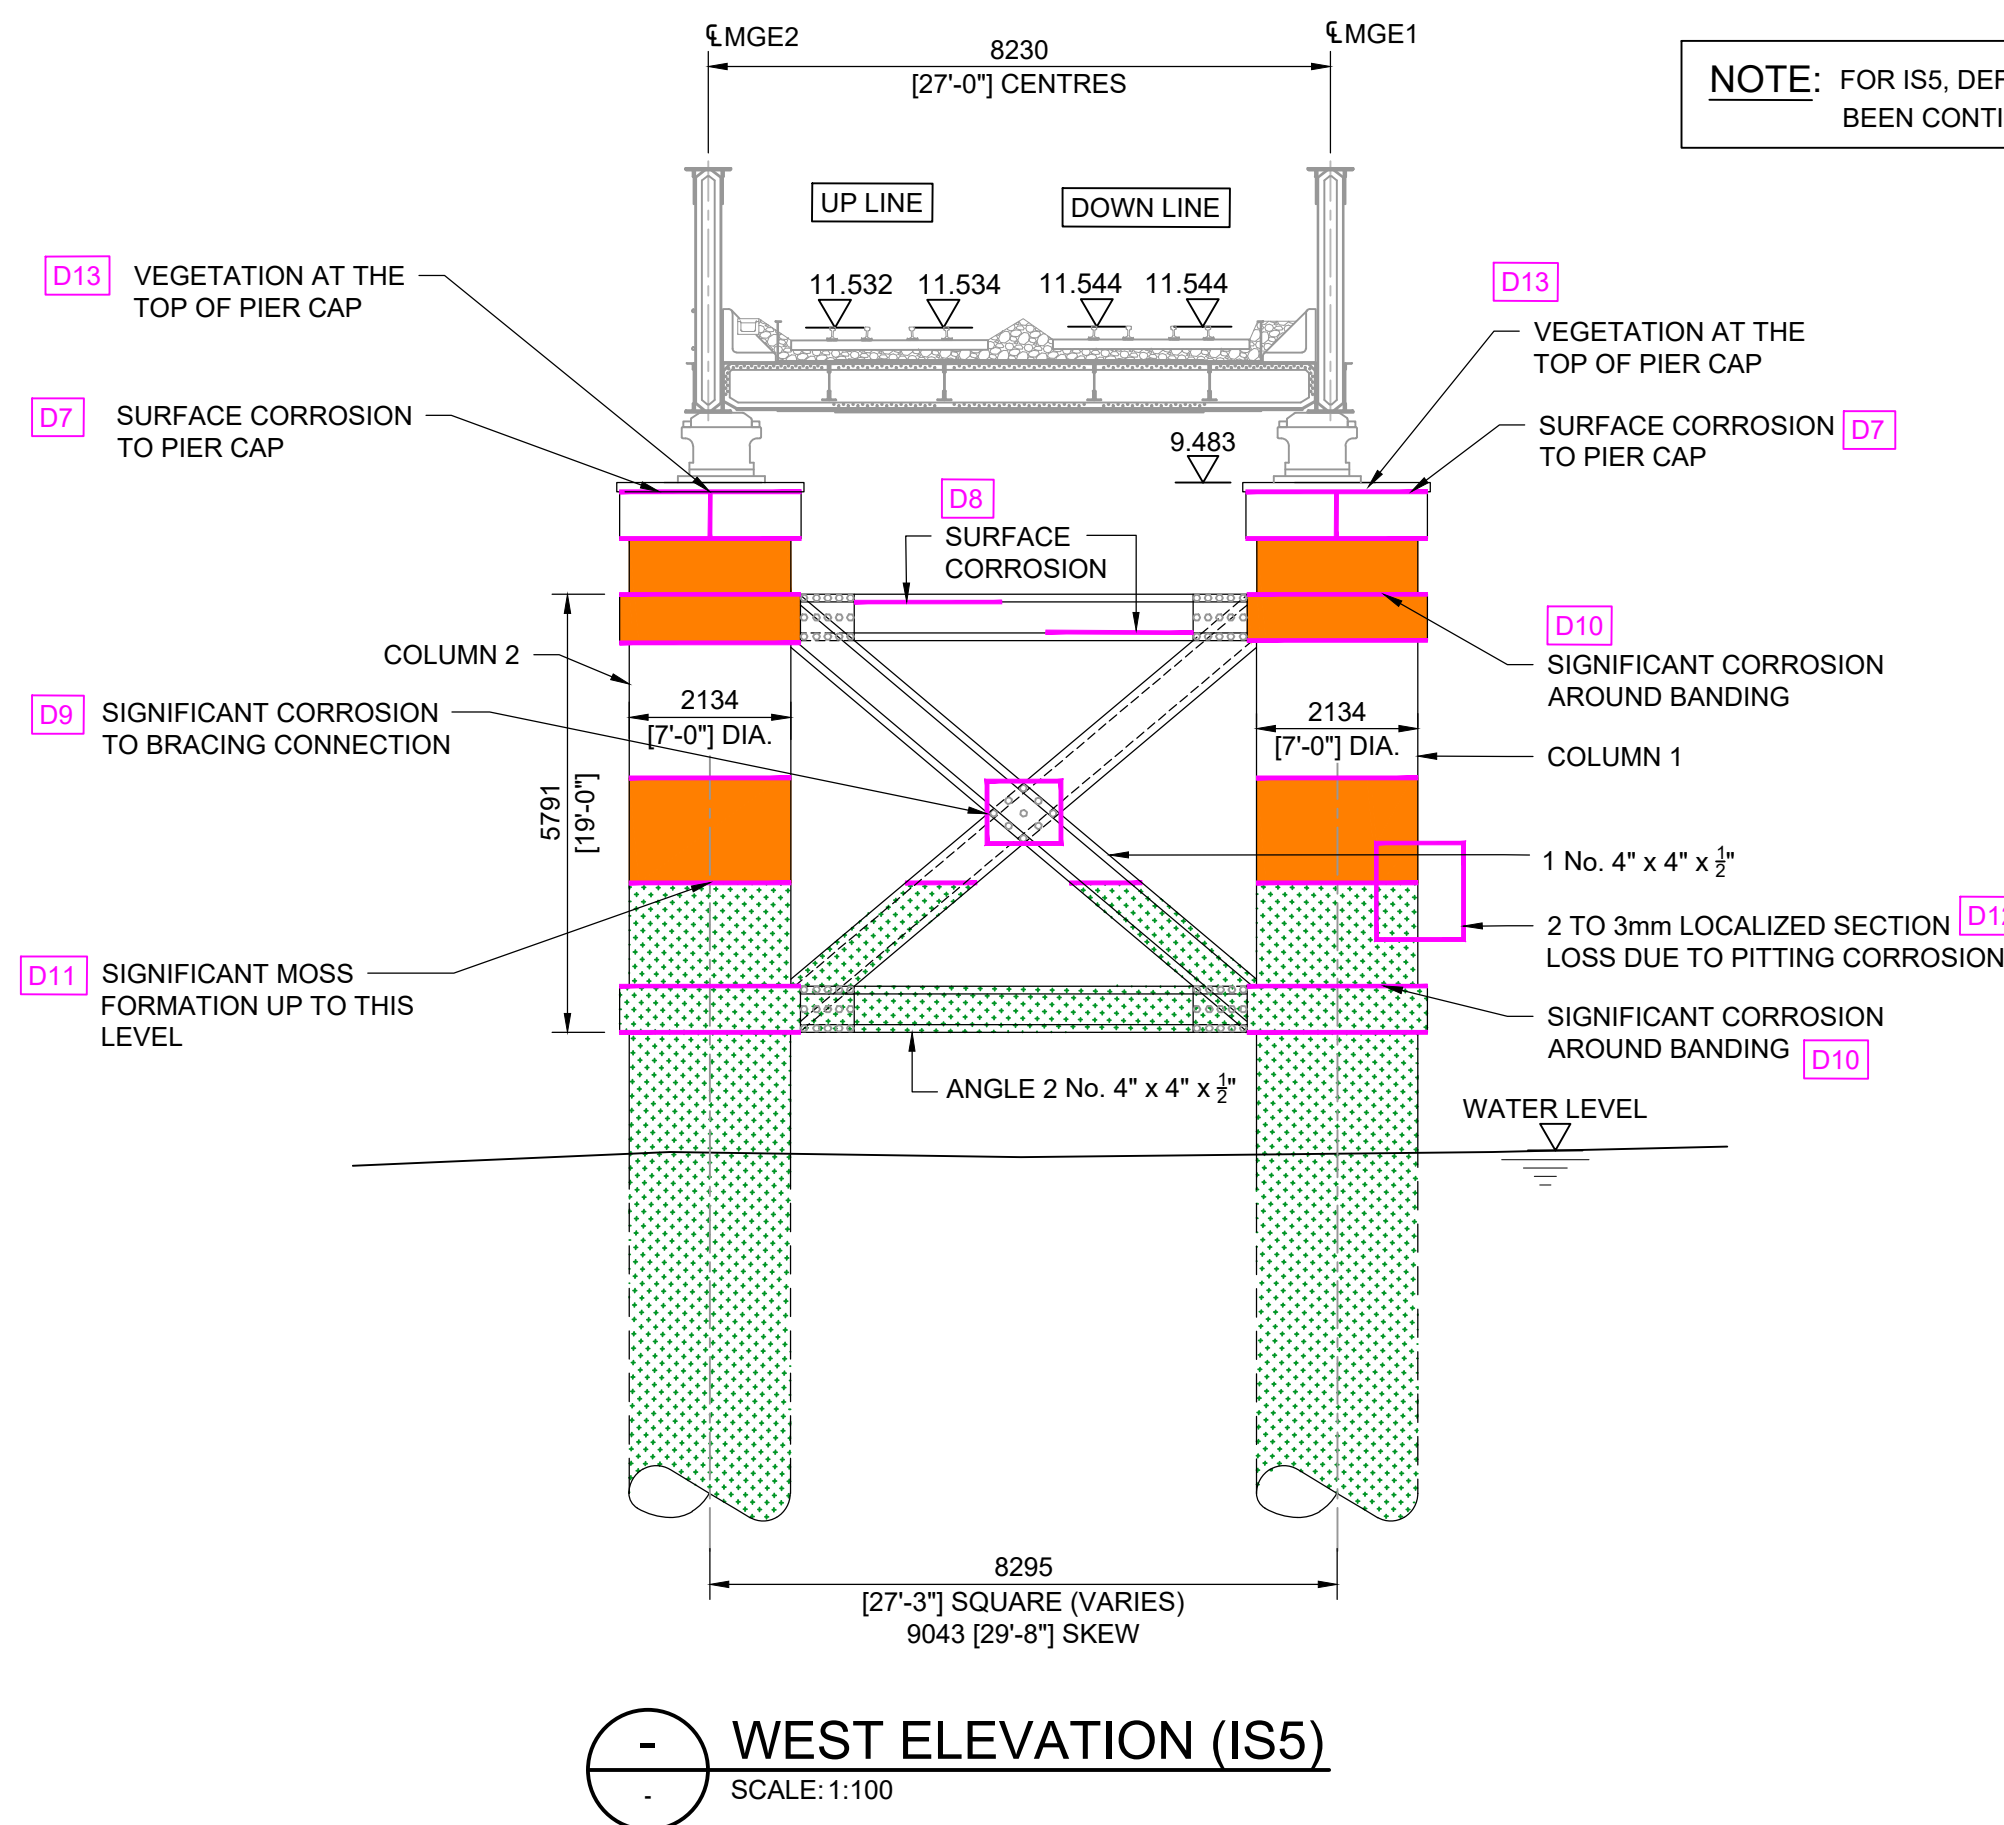
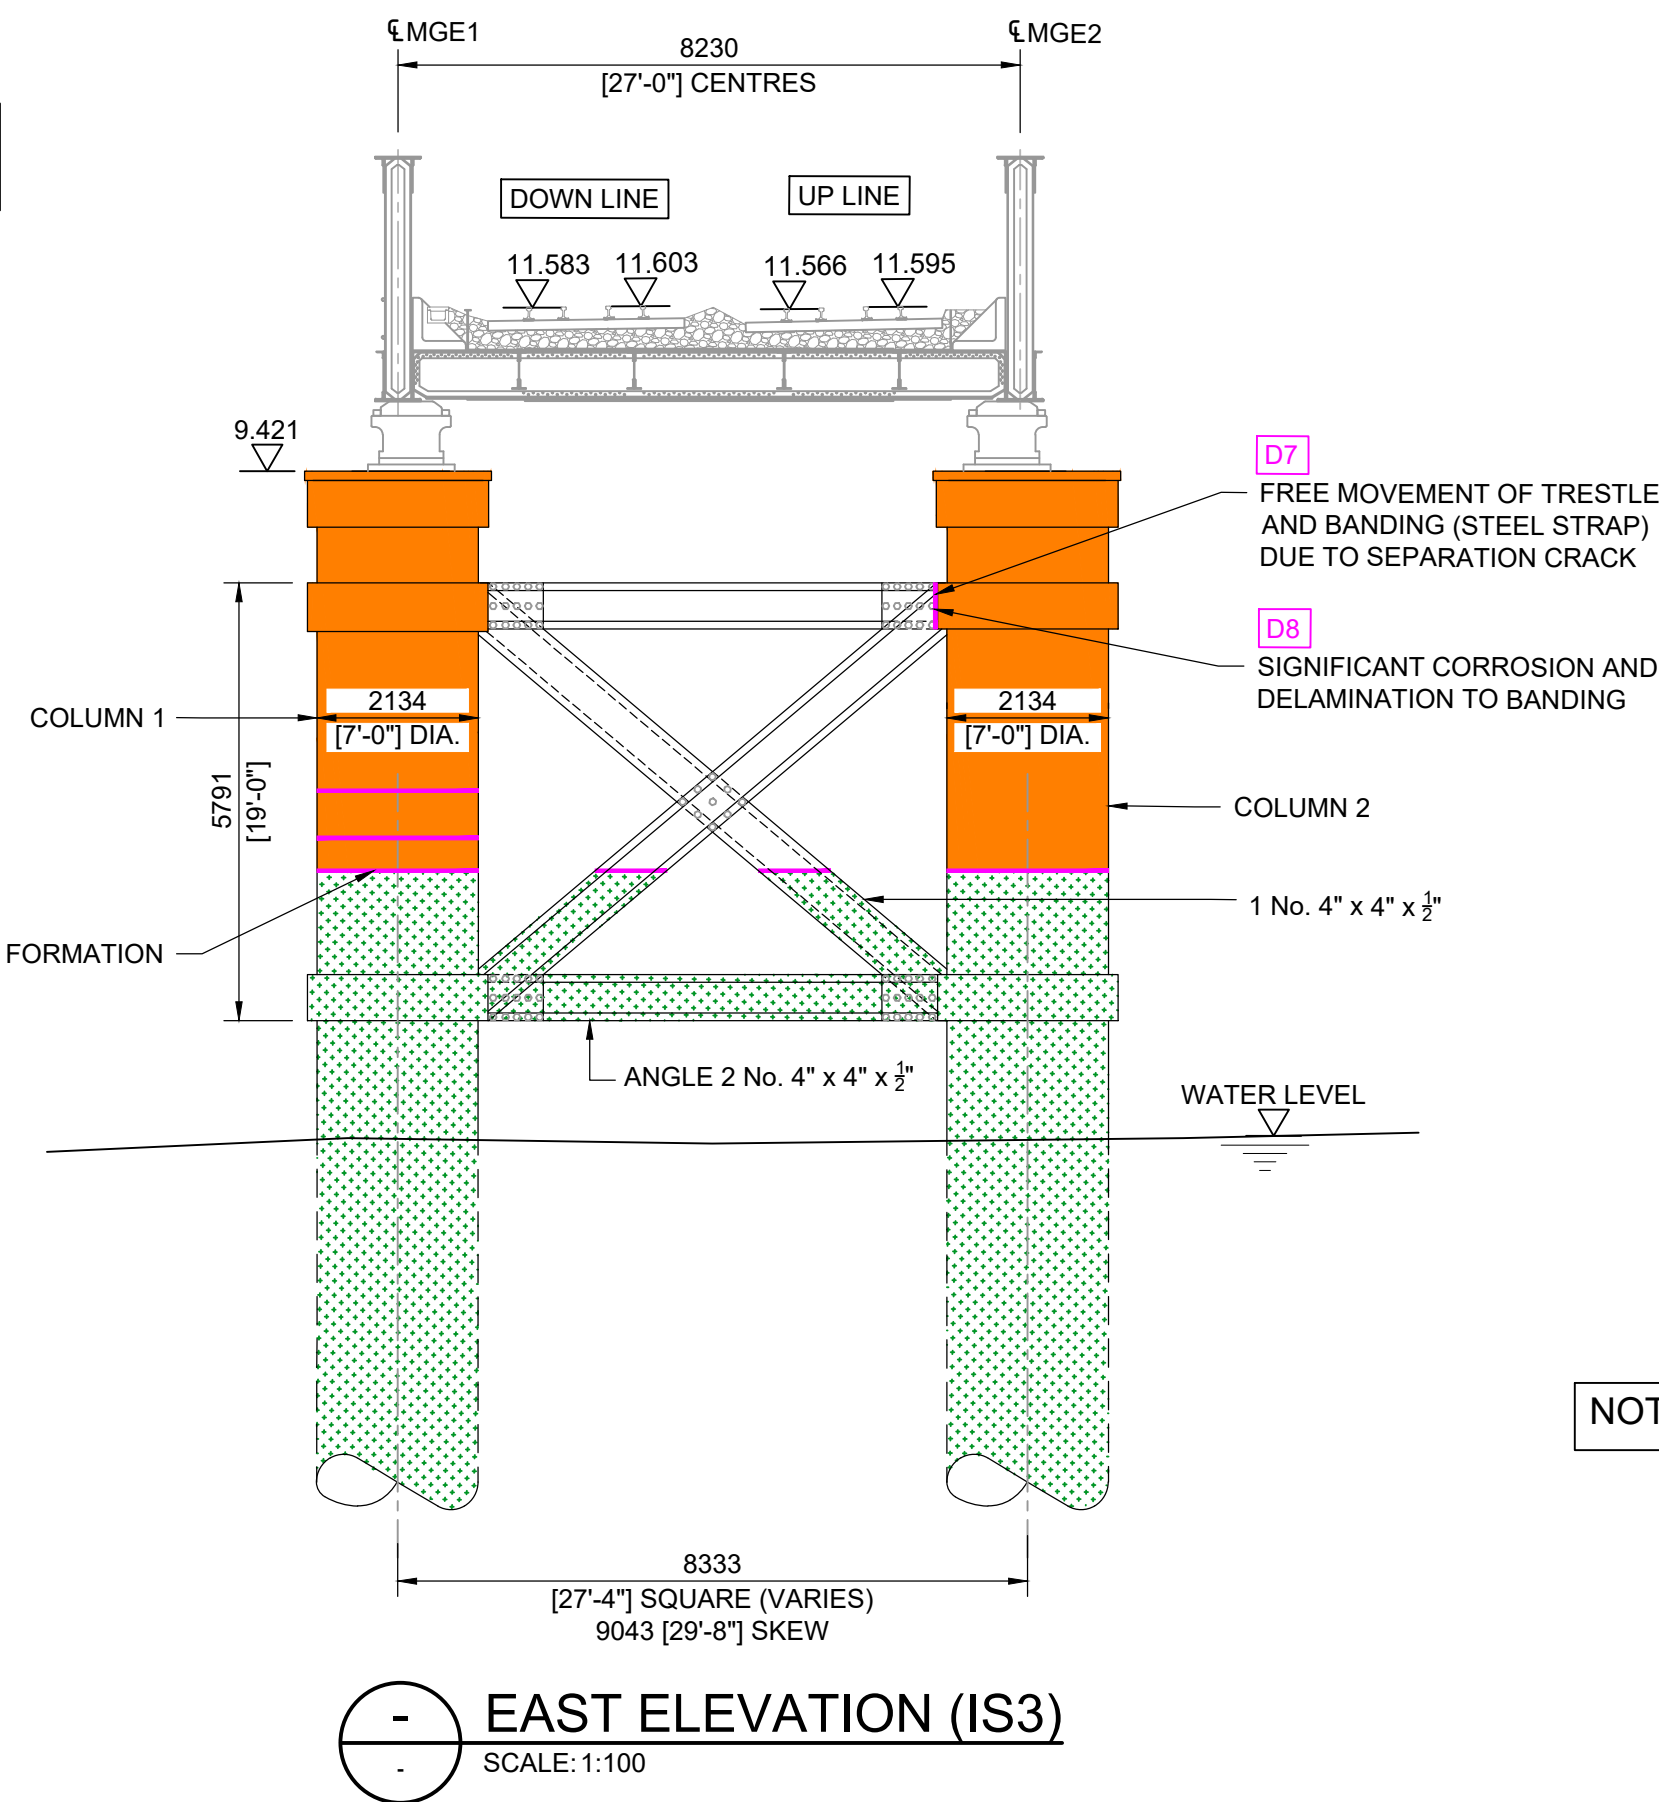


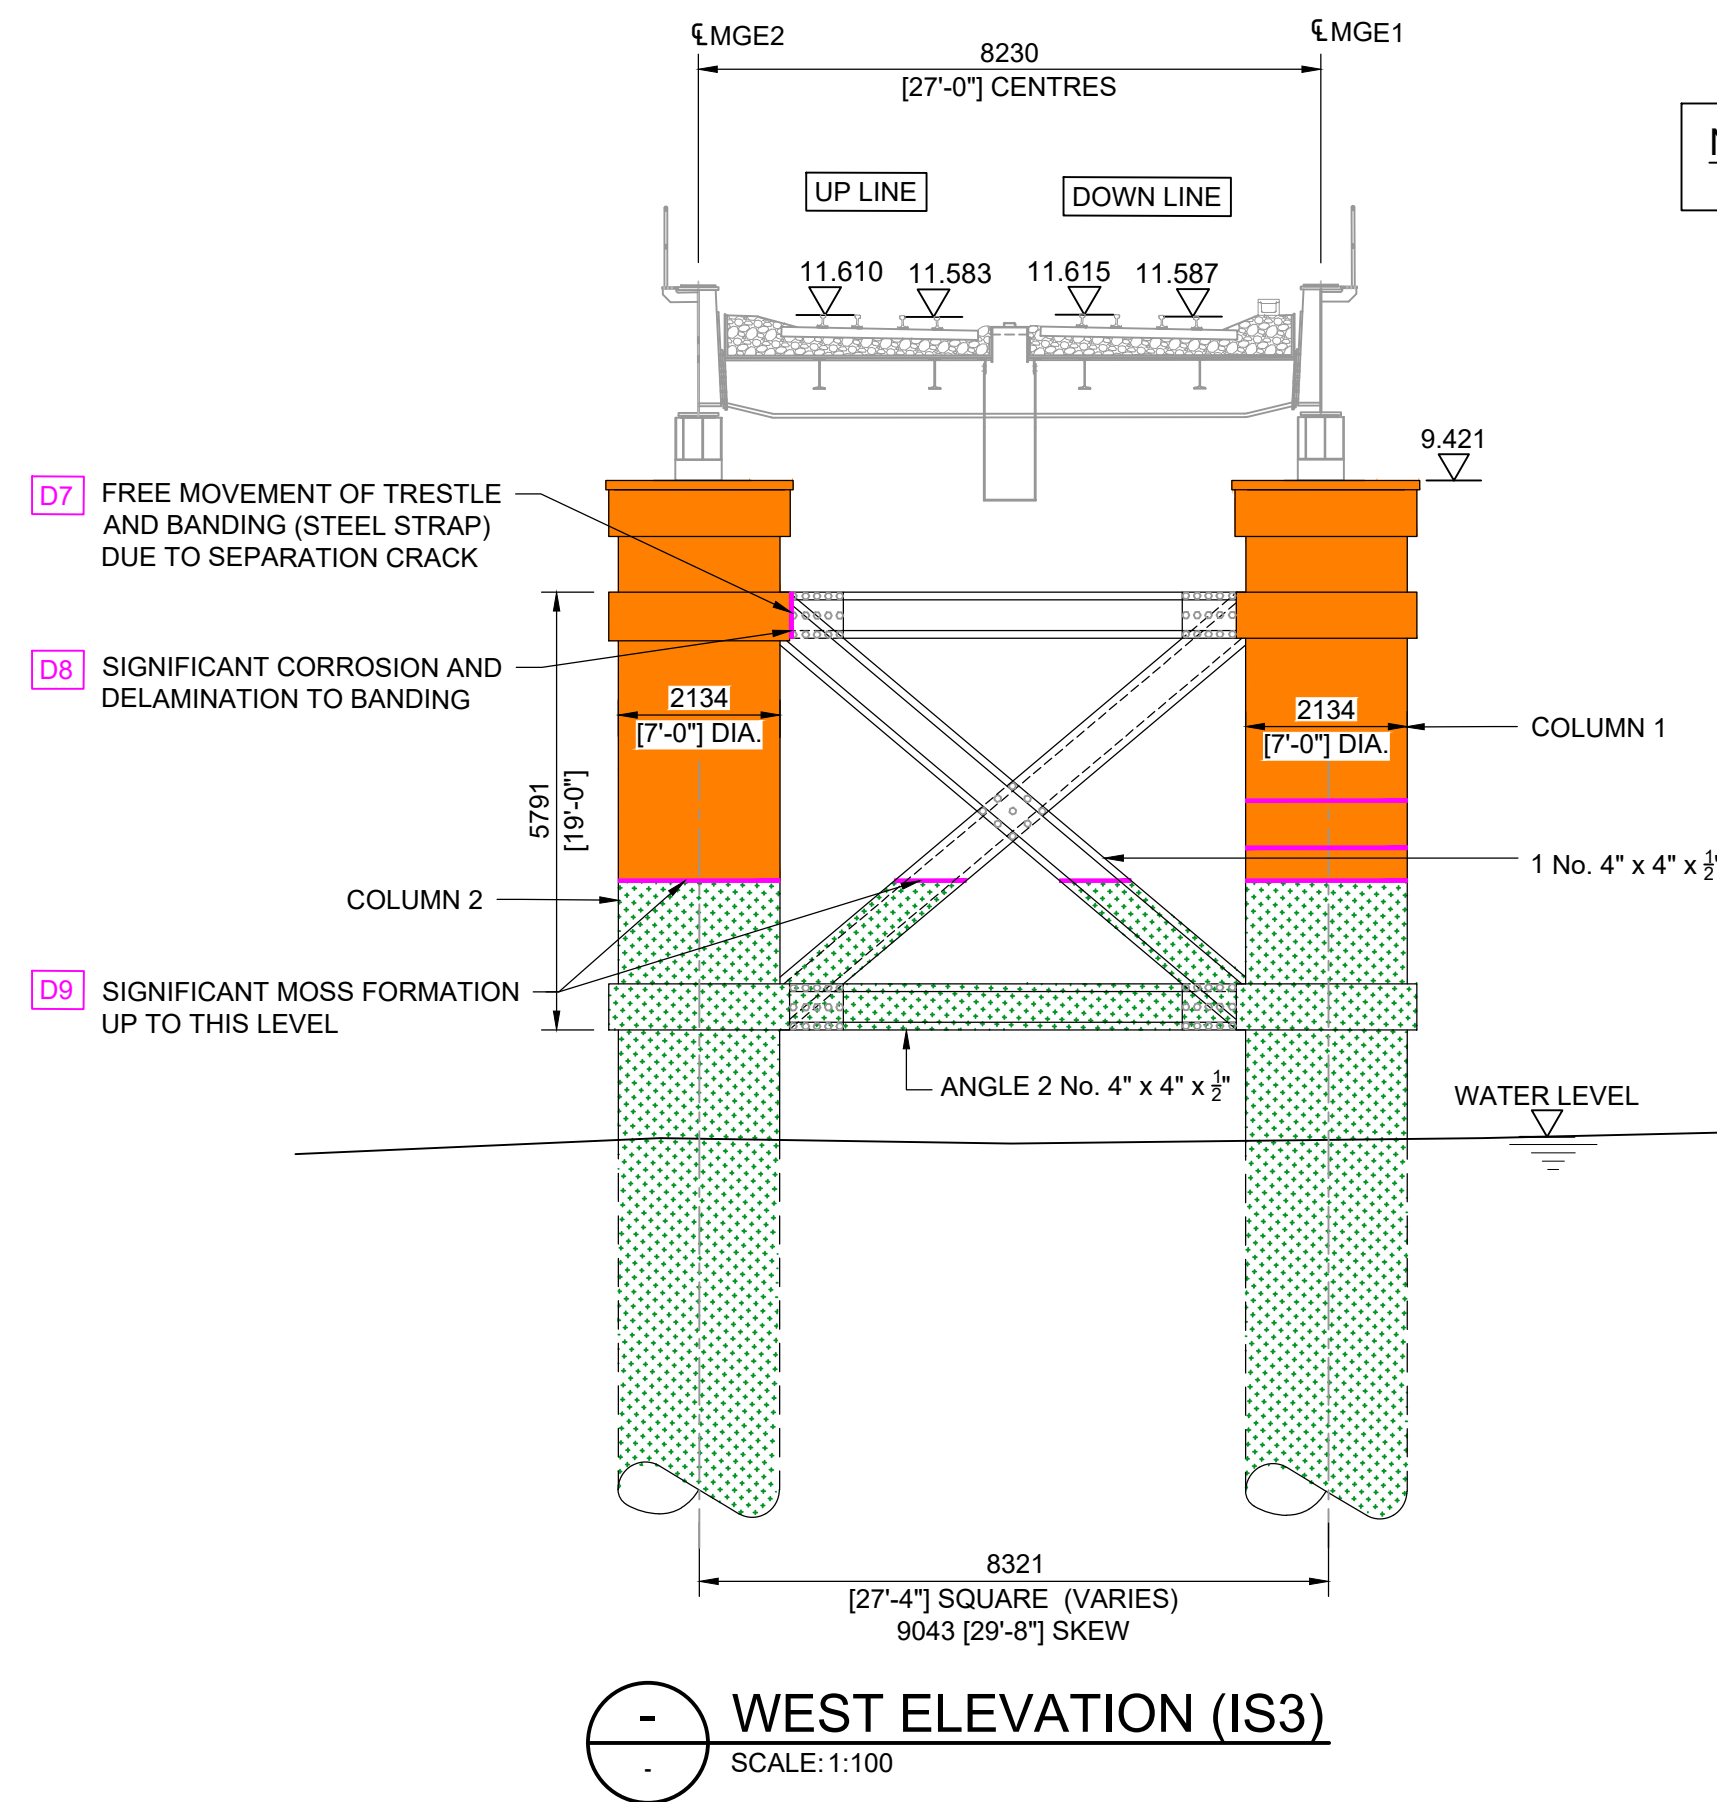

NOTES:


- ALL DIMENSIONS ARE IN MILLIMETRES AND LEVELS ARE IN METRES AOD UNLESS NOTED OTHERWISE.
- DO NOT SCALE OFF THIS DRAWING, USE FIGURED DIMENSIONS ONLY.
- THIS DRAWING HAS BEEN PREPARED BASED ON TOPOGRAPHICAL SURVEY UNDERTAKEN BY JOHN VINCENT SURVEYS LTD. IN NOVEMBER 2018 ON BEHALF OF ARCADIS CONSULTING (UK) LTD.
- THIS DRAWING HAS BEEN PREPARED BASED ON NETWORK RAIL ARCHIVE DRAWING NO'S: MF23521, C1856, C24478, MF38861A, MF38861B, MF38862A, MF38862B, MF38863A, MF38863B.
- THIS DRAWING SHALL BE READ IN CONJUNCTION WITH DRAWINGS: 152093-ARC-DRG-ECV-000002, 152093-ARC-DRG-ECV-000003, 152093-ARC-DRG-ECV-000010, 152093-ARC-DRG-ECV-000012 & 152093-ARC-DRG-ECV-000013.
- REFER TO DRAWING NO. 152093-ARC-DRG-ECV-000030 FOR TABLE OF DEFECTS.
- THIS DRAWING HAS BEEN PREPARED BASED ON TOPOGRAPHICAL SURVEY UNDERTAKEN BY PBH SURVEYS IN JANUARY 2020 ON BEHALF OF ARCADIS CONSULTING (UK) LIMITED.

LEGEND:-

	CORROSION
	SURFACE RUST RASH
	VEGETATION / MOSS GROWTH

GENERAL INSPECTION NOTES:-

- SLIGHT VEGETATION GROWTH ON PIER CAPS.
- FLAKED PAINTWORK THROUGHOUT ON BOTH COLUMNS.
- GENERAL SURFACE RUSTING TO CROSS BRACING MEMBERS.
- SURFACE CORROSION TO PIER CAP VERTICAL JOINTS.

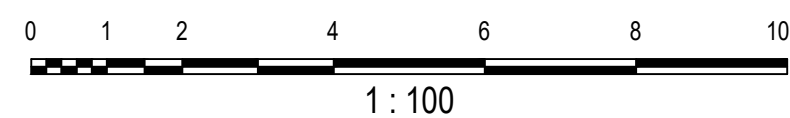

A03	24.04.2020	FOR FORM 001 REVIEW	K.S	B.K	J.L
A02	05.02.2020	FOR FORM BA REVIEW	D.K	B.K	J.L
A01	29.01.2019	FOR FORM AA REVIEW	D.K	B.K	J.L
Rev	Date	Description of Revisions	Drawn	Chkd	Appr
Status					Suitability

FOR FORM 001 REVIEW

S3



Contractor(s):



Project:

RIVER NEATH SWING
BRIDGE GRIP 4

Drawing Title:

PIER DEFECTS
(IS3 AND IS5)

Designed	S. ALURU	Signed	S.A	Date	24.04.2020
Drawn	K. SRILEKHA	Signed	K.S	Date	24.04.2020
Checked	B. KING	Signed	B.K	Date	24.04.2020
Approved	J. LYNN	Signed	J.L	Date	24.04.2020

Scale(s)	ELR & Mileage
AS SHOWN @ A1	SD11 207m 63ch

Alternative Reference	Sheet
152093	1 of 1
Drawing Number	Revision
152093-ARC-DRG-ECV-000011	A03