





PHOTO - 1




PHOTO - 2

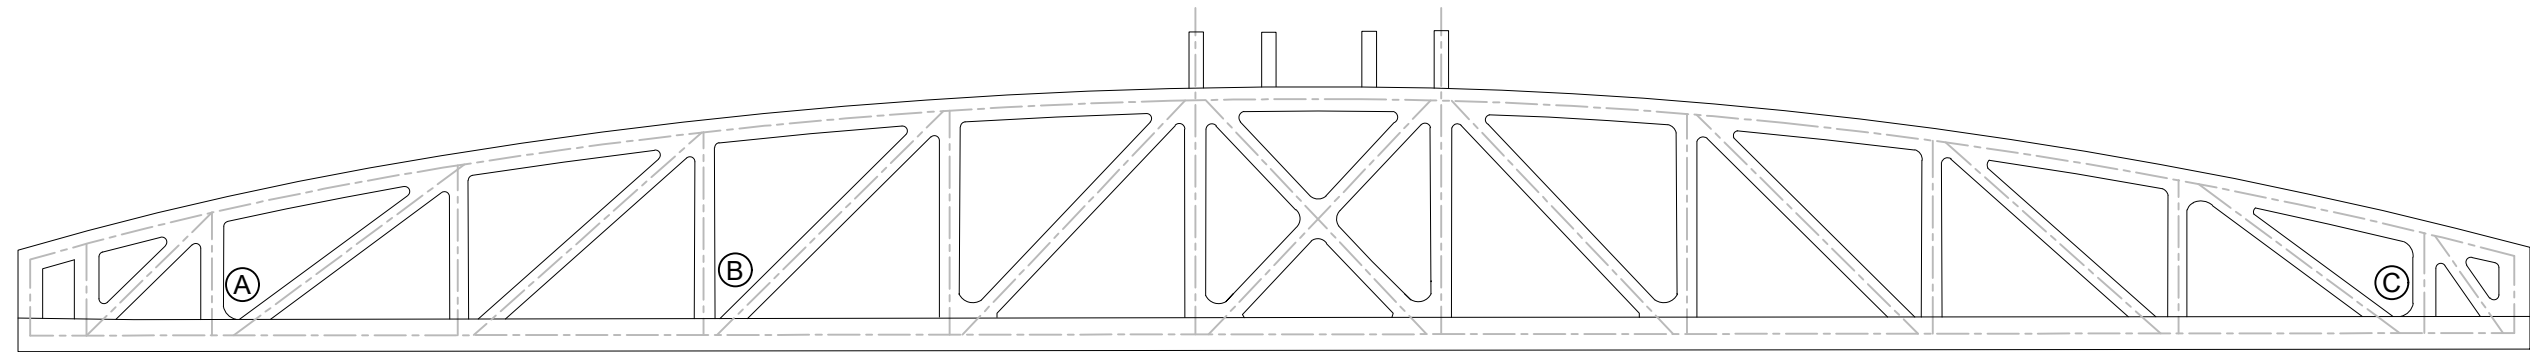


KEY ELEVATION
SCALE : 1:150

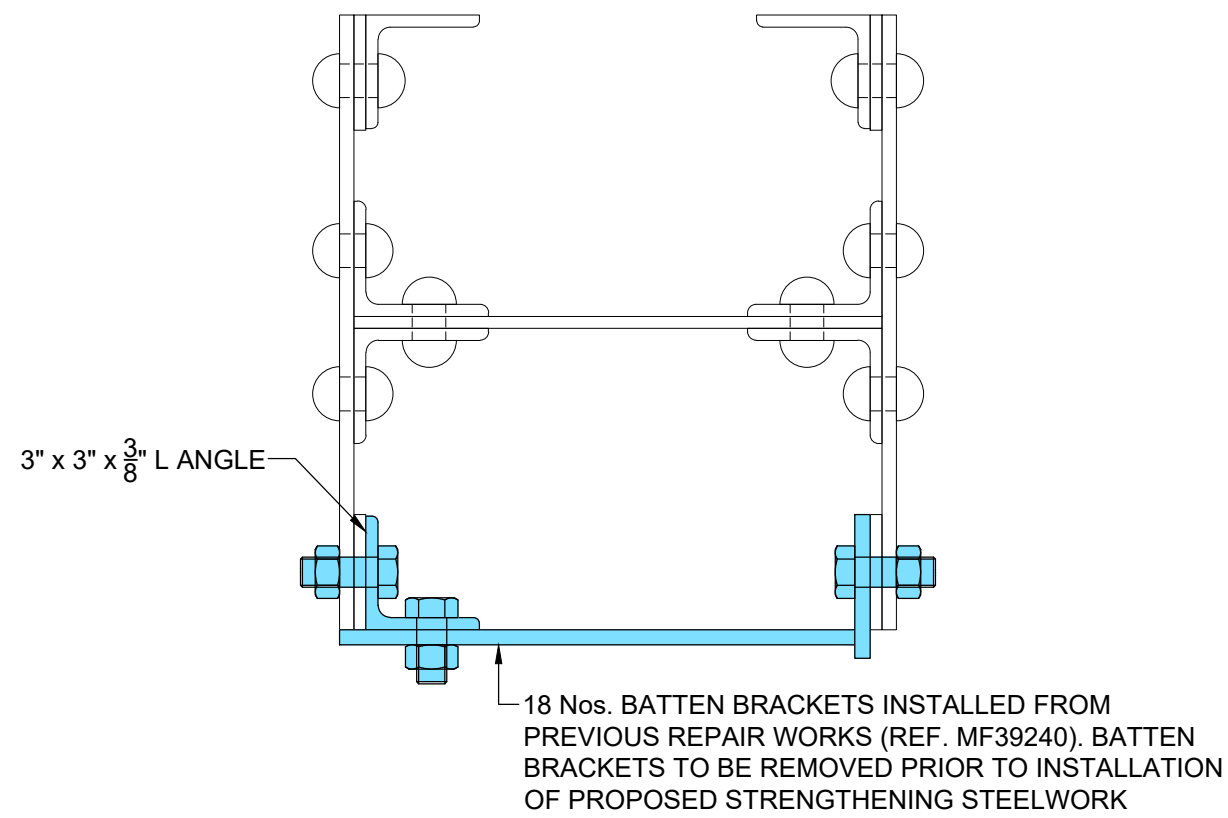


REPAIRS ON TRUSS DIAGONALS
SCALE: 1:5
(SEE PHOTO - 1)

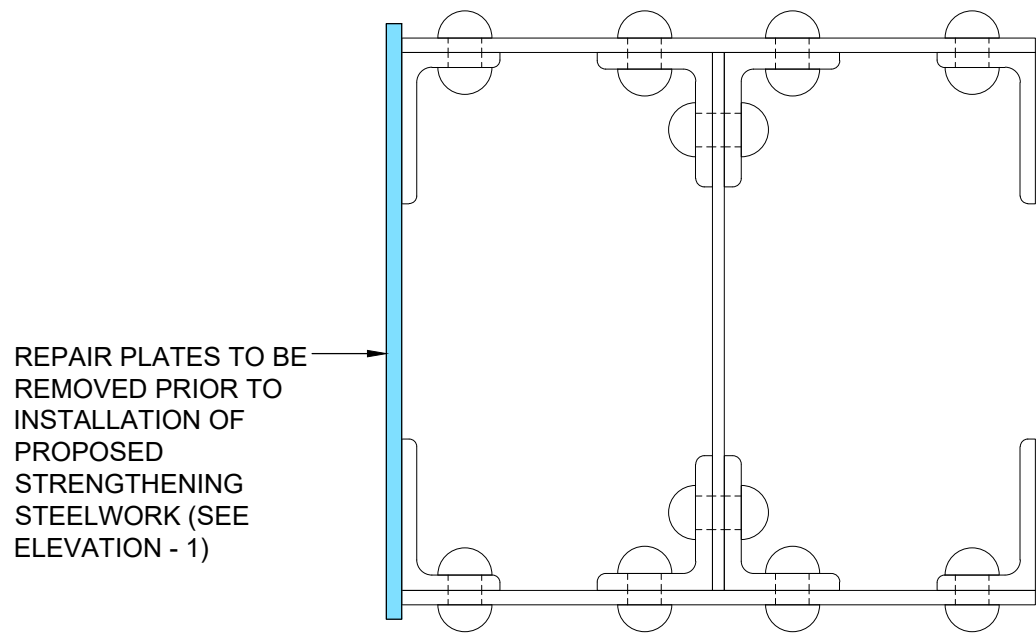


SECTION
SCALE: 1:5
(SEE PHOTO - 2)

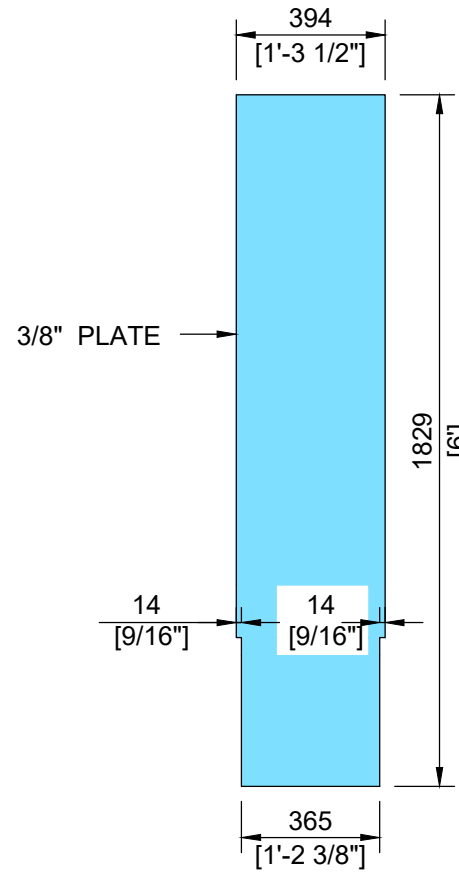


ELEVATION
SCALE: 1:20

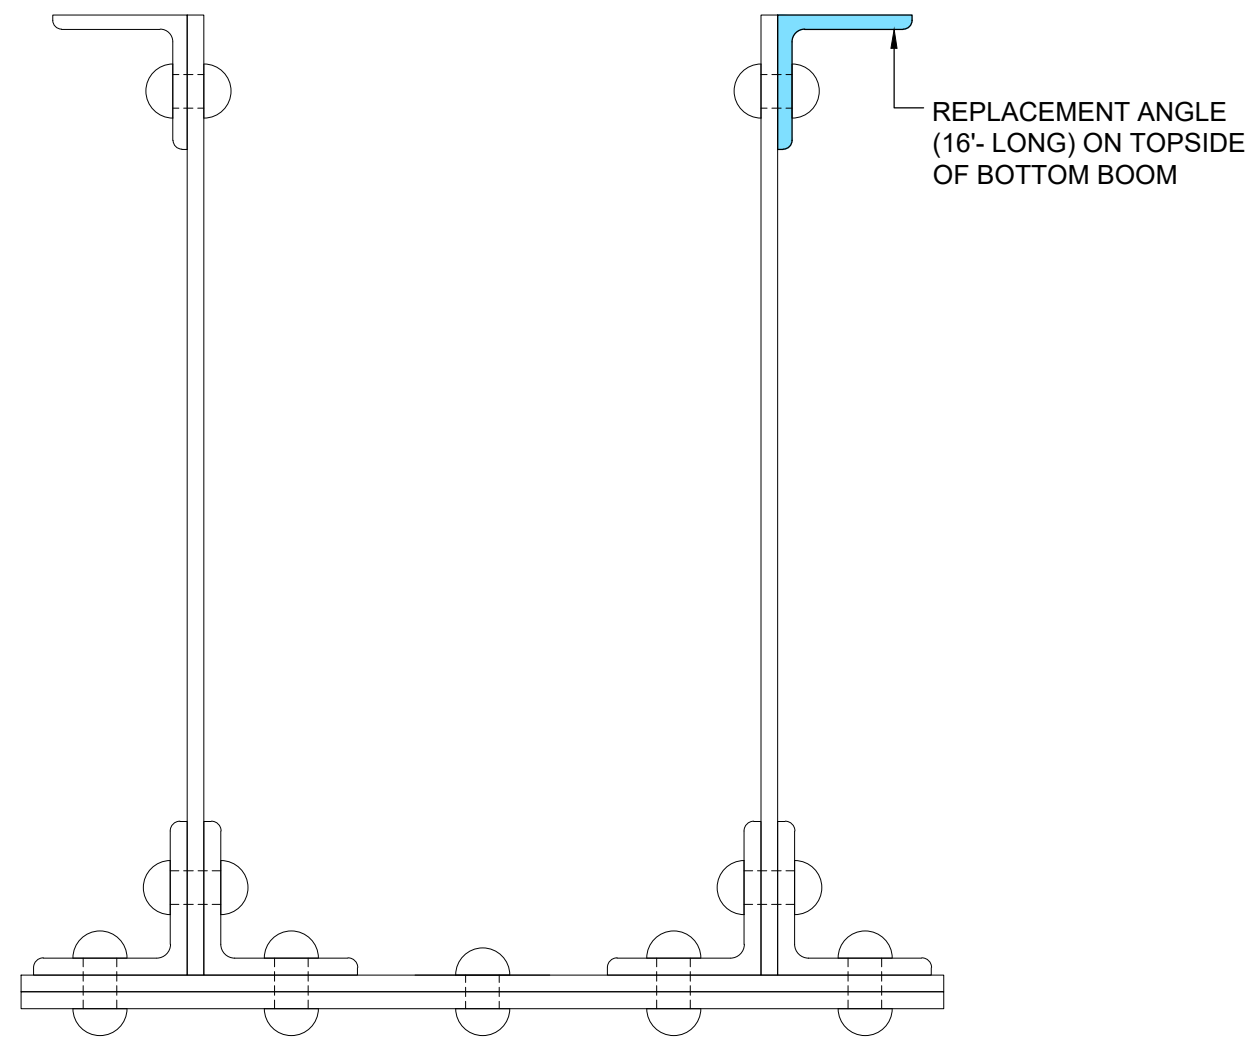


ANGLE REPLACEMENT ON TOP SIDE OF BOTTOM BOOM
SCALE: 1:5

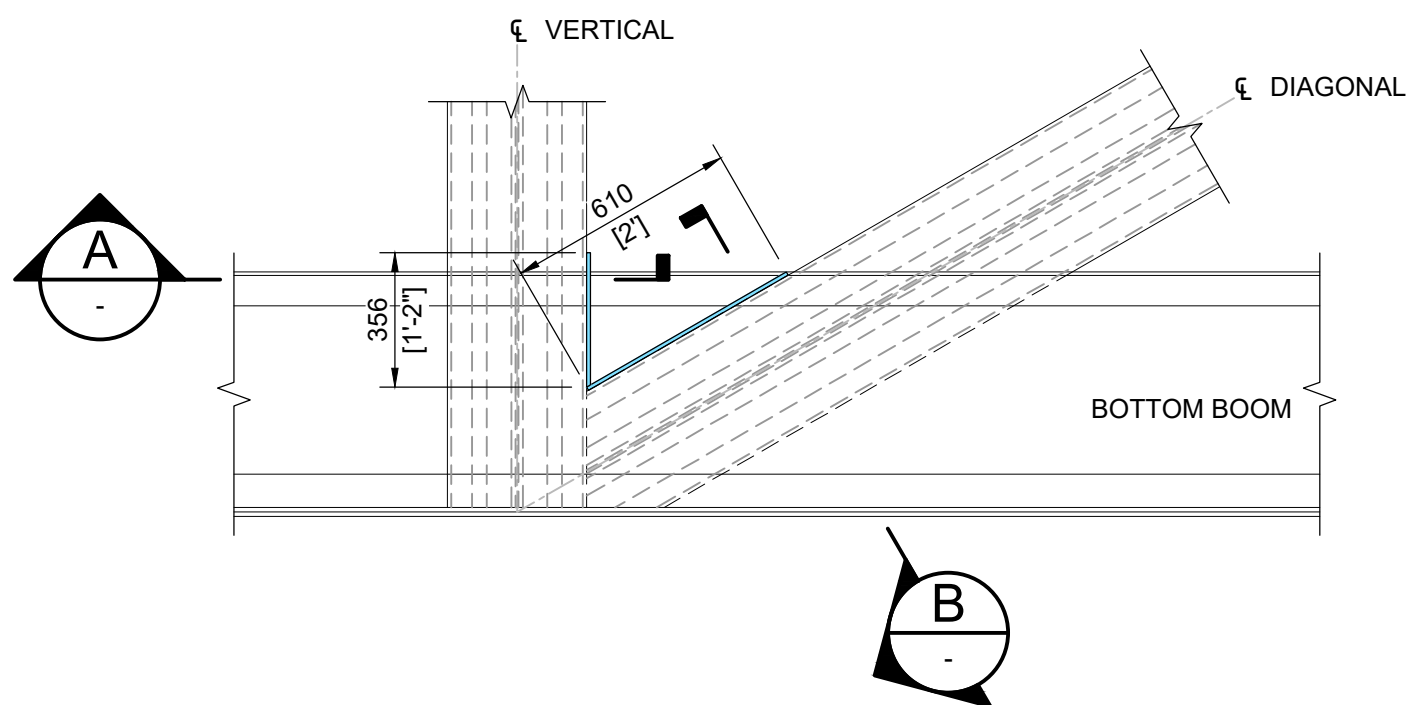


REPAIR STEELWORK - A
SCALE : 1:20

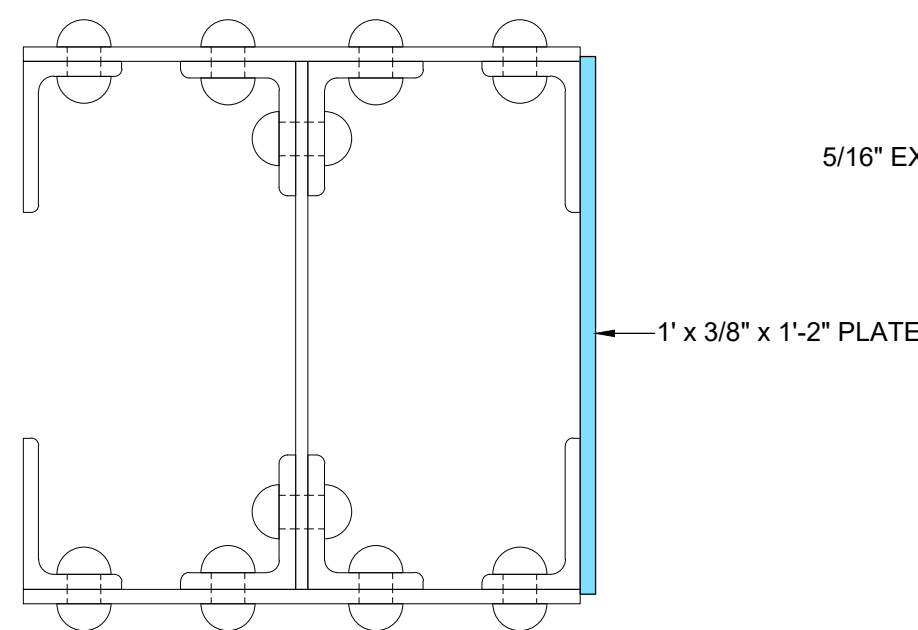


SECTION
SCALE: 1:5

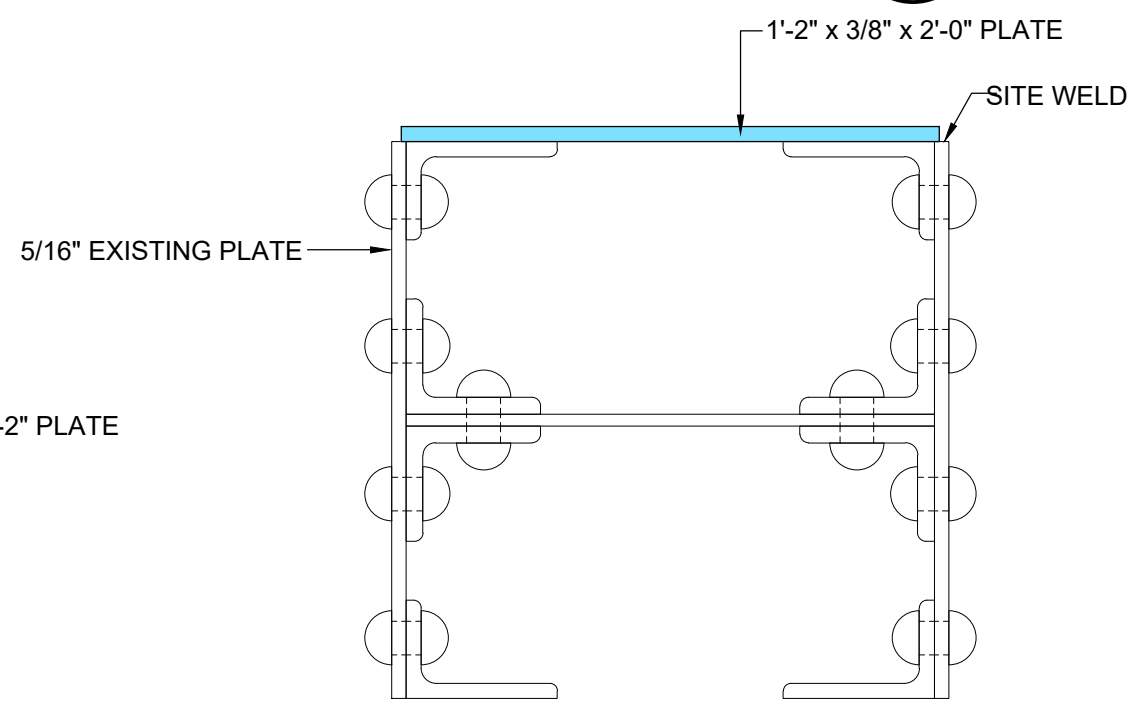


SECTION
SCALE: 1:5

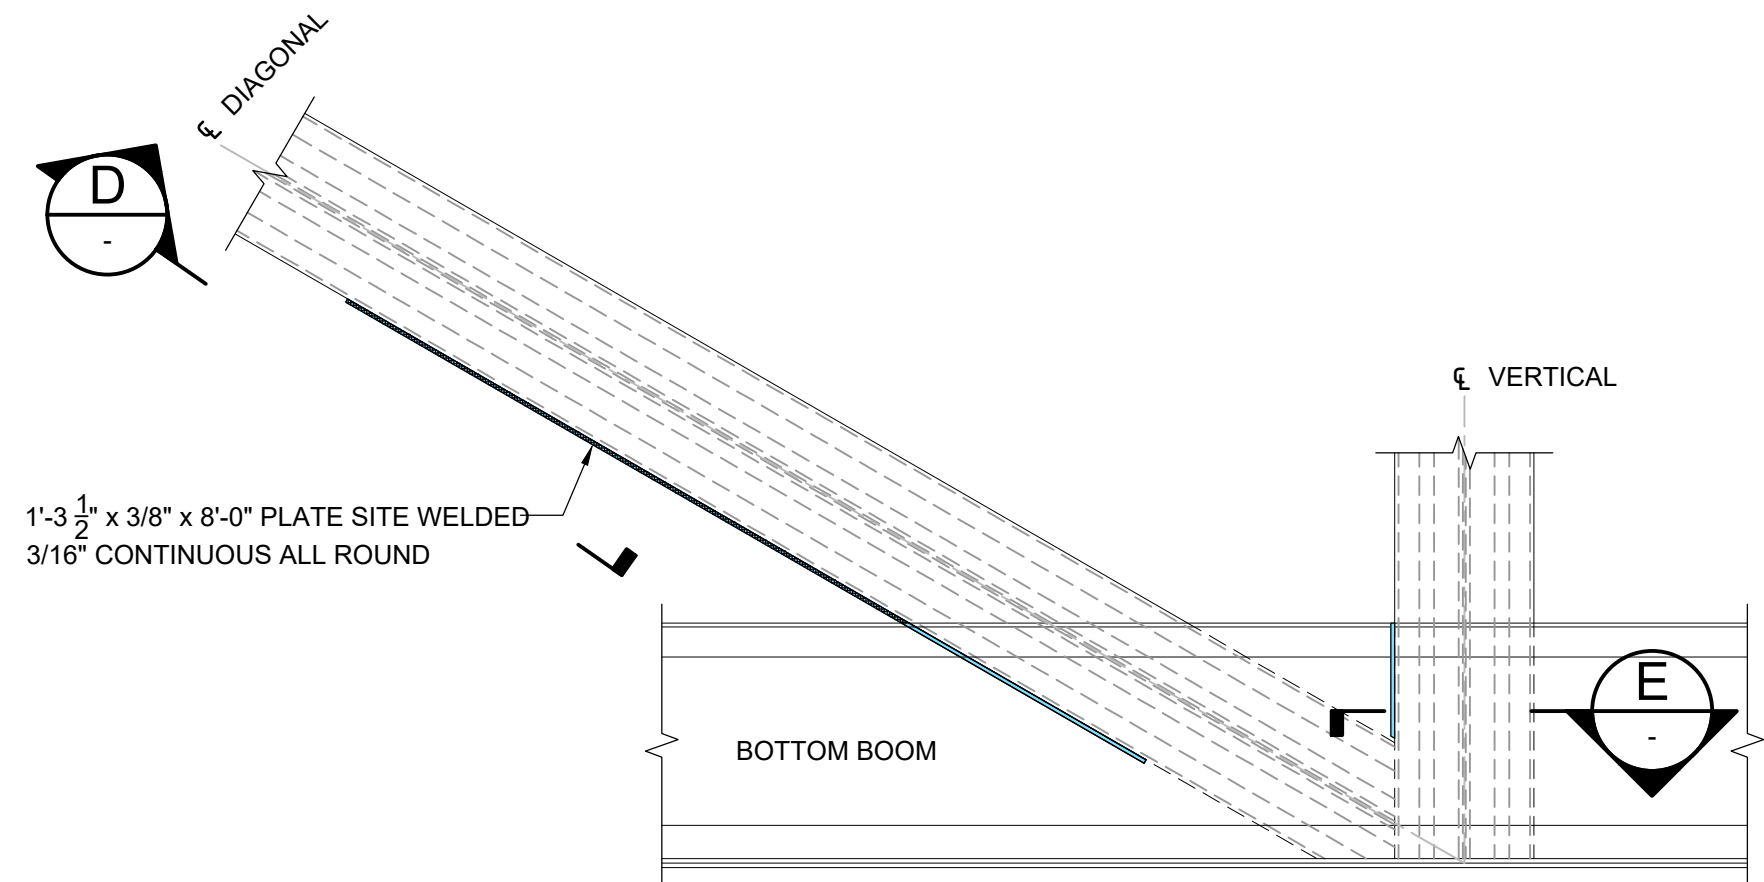


REPAIR STEELWORK - C
SCALE : 1:20

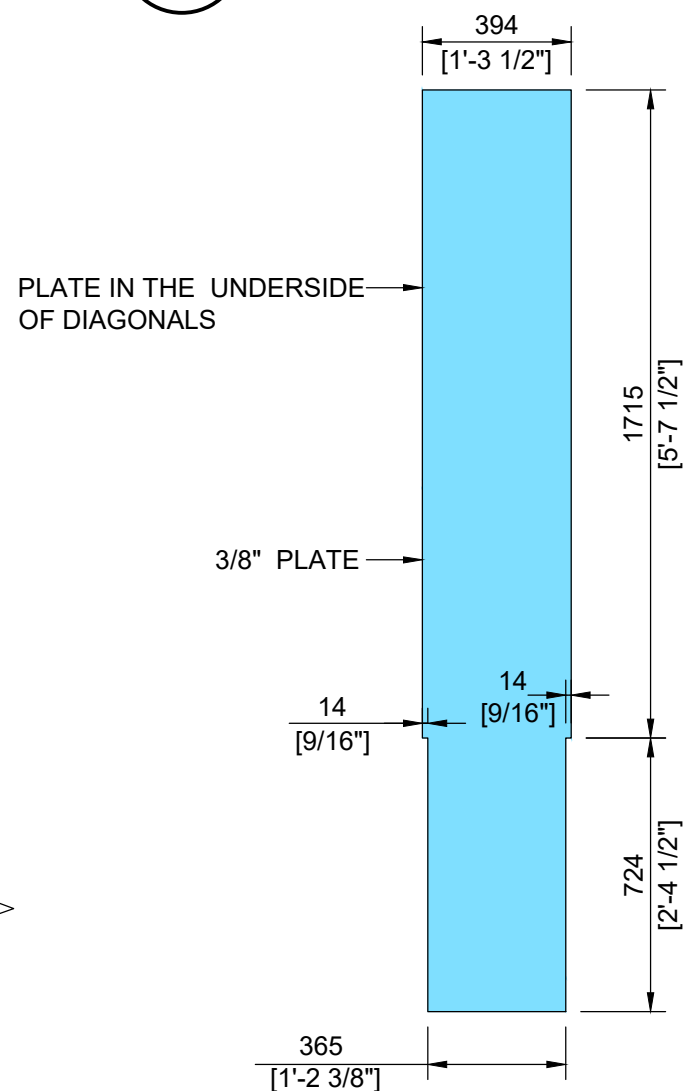

SECTION
SCALE: 1:20

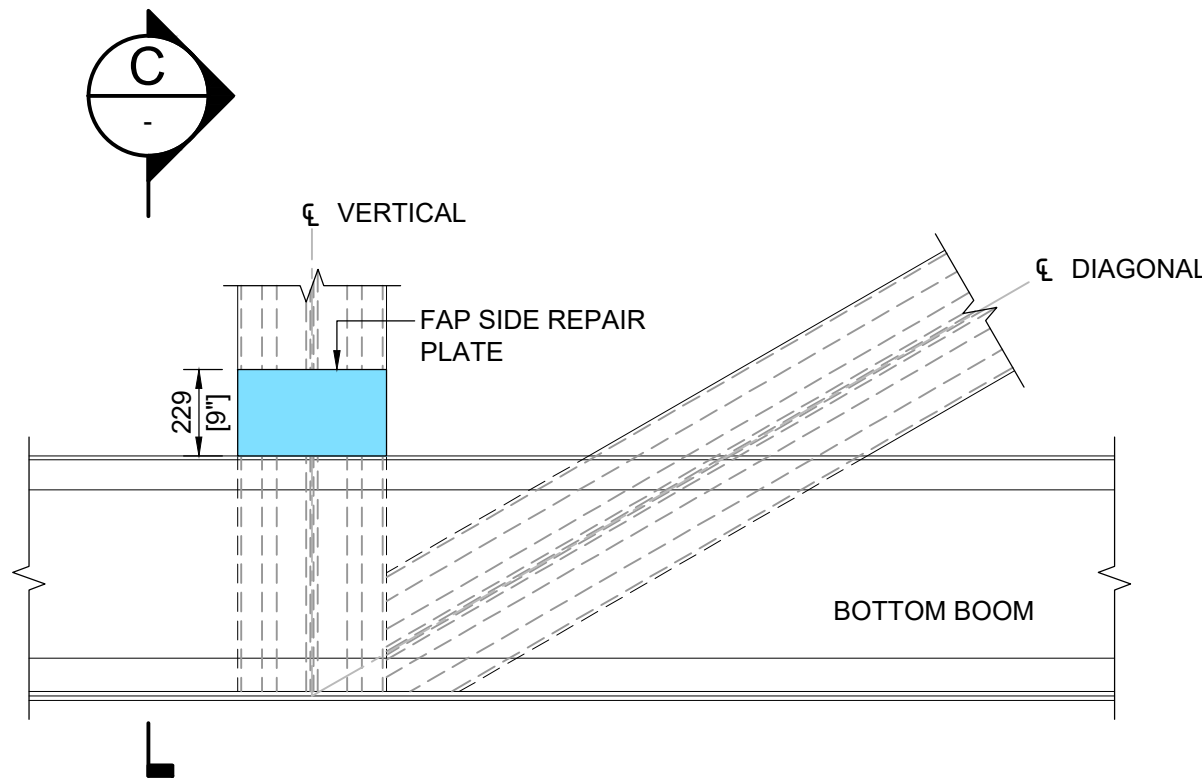

REPAIR STEELWORK - B
SCALE : 1:20

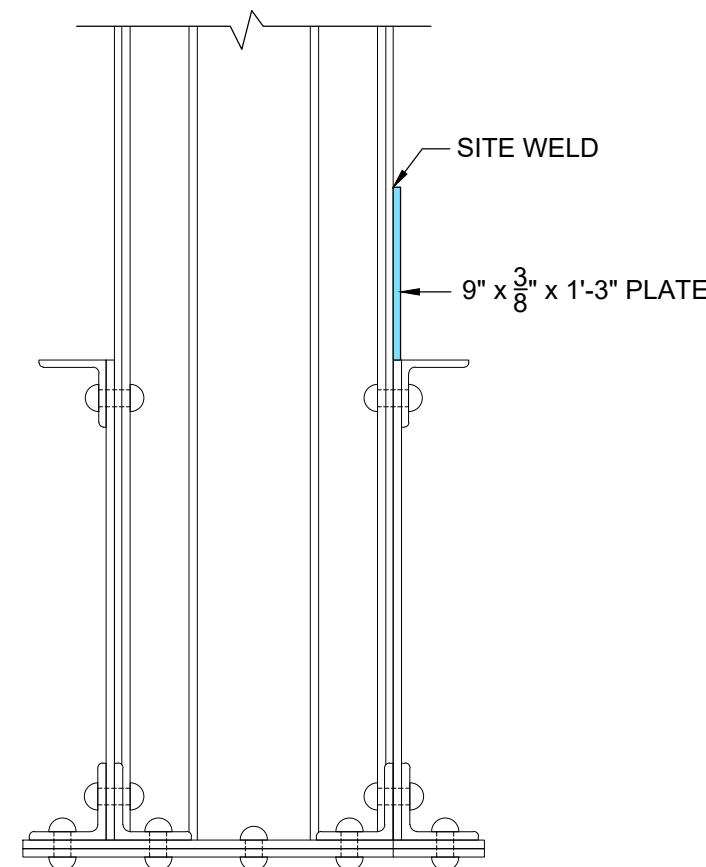


SECTION
SCALE: 1:10

NOTES:

- ALL DIMENSIONS ARE IN MILLIMETRES AND LEVELS ARE IN METRES ADD UNLESS NOTED OTHERWISE.
- DO NOT SCALE OFF THIS DRAWING, USE FIGURED DIMENSIONS ONLY.
- OVER PLATE DIMENSIONS TO BE CONFIRMED BY THE GRIP6-8 CONTRACTOR VIA TEMPLATING ON SITE, PRIOR TO FABRICATION.
- THIS DRAWING HAS BEEN PREPARED BY REFERRING TO HISTORIC DRAWING No. C29929 (MF39240).
- WHERE STRENGTHENING WORKS ARE PROPOSED AT THE AREA OF EXISTING REPAIR STEELWORK, THE REPAIR STEELWORK SHALL BE REMOVED PRIOR TO COMMENCEMENT OF STRENGTHENING WORKS.

LEGEND:-

- EXISTING REPAIR STEELWORK
- DENOTES NEW BOLT IN PRE DRILLED HOLE
- DENOTES EXISTING RIVET TO BE LEFT IN PLACE

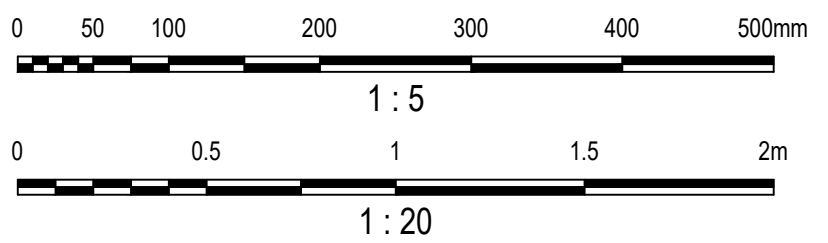

Rev	Date	Description of Revisions	Drawn	Chkd	Appr
A01	24.04.2020	FOR FORM 001 REVIEW	K.S	B.K	J.L

Status: FOR FORM 001 REVIEW S3



Contractor(s):



Project:

RIVER NEATH SWING
BRIDGE GRIP 4

Drawing Title:

EXISTING REPAIR DETAILS
(SWING SPAN 4)

Designed	S. ALURU	Signed	S.A	Date	24.04.2020
Drawn	K. SRILEKHA	Signed	K.S	Date	24.04.2020
Checked	B. KING	Signed	B.K	Date	24.04.2020
Approved	J. LYNN	Signed	J.L	Date	24.04.2020
Scale(s)	AS SHOWN @ A1 SDI1 207m 63ch				
Alternative Reference	152093	Sheet	1	of	1
Drawing Number	152093-ARC-DRG-ECV-000014	Revision			